


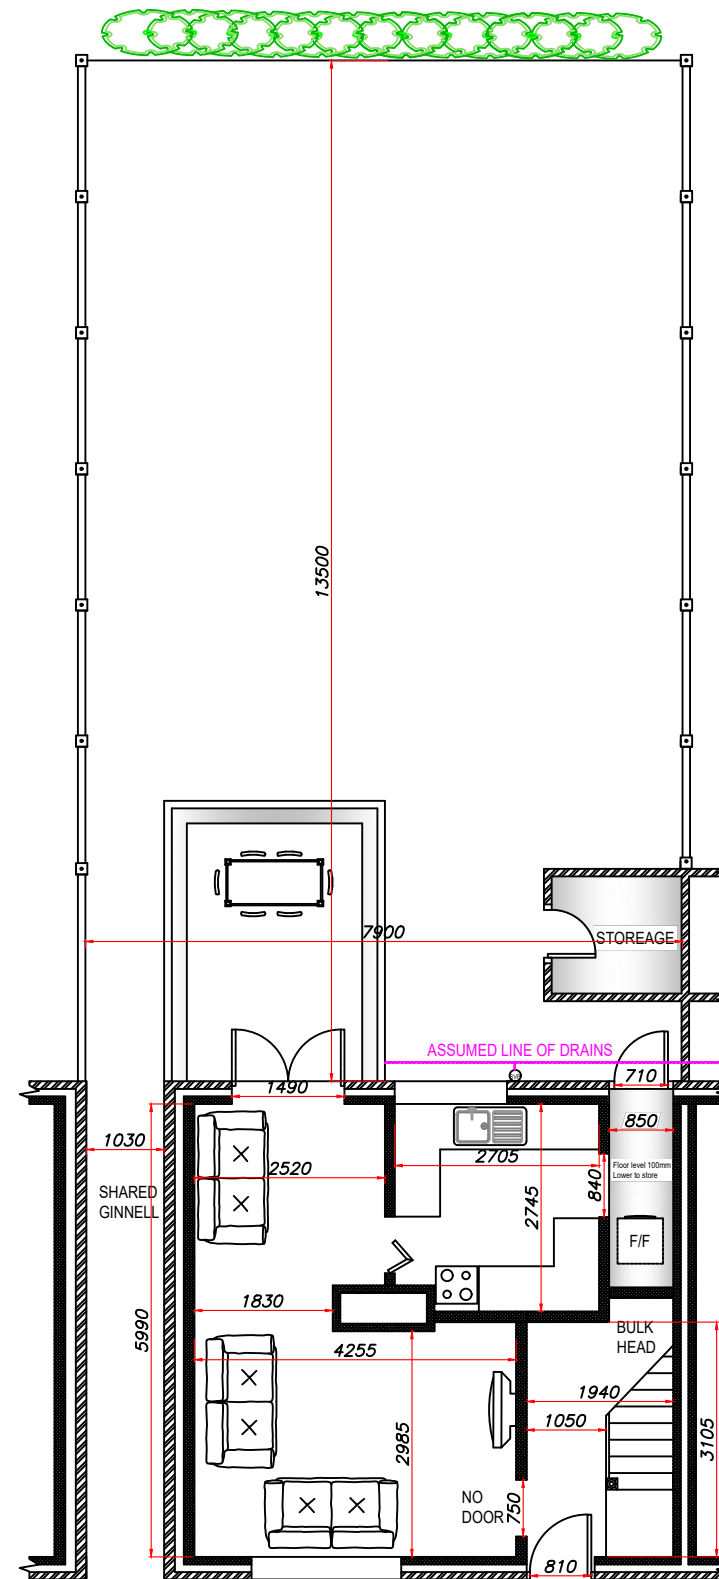

EXISTING GROUND  
REF - 001

Equipment and  
Adaptation Service  
Unit 1  
29 Poland Street  
Manchester  
M4 6AZ.

15 Yattendon Ave  
Manchester  
M23 9EB.

Drawn By:  
A.Wood

Scale:  
1:100

Date:  
17/05/2022.

Paper Size:  
A3



Manchester  
Equipment &  
Adaptations  
Partnership