


MEP REFERENCES		
REF	SPECIFICATION/APPLICATION	SOURCE
 2	NON-VISIBLE SOCKETS - 2 GANG SWITCHED DOUBLE POLE SCREWLESS SOCKET - PROPRIETARY PLASTIC	CONTRACTOR TO PROVIDE SAMPLE
 FB	FLOOR BOX - SPECIFICATION: MINIMA - SHAPE: RECTANGULAR - OUTLET NO: 4 - FINISH: STAINLESS STEEL - TRIMLESS	CONTRACTOR TO ADVISE
 MDB	MAIN DISTRIBUTION BOARD	
	HOT WATER SUPPLY WITH ACCESSIBLE ISOLATION VALVE	CONTRACTOR TO ADVISE.
	WASTE WATER OUTLET	CONTRACTOR TO ADVISE.
	COLD WATER SUPPLY WITH ACCESSIBLE ISOLATION VALVE	CONTRACTOR TO ADVISE.
	GREY WATER LINE OF DRAINAGE	CONTRACTOR TO CONNECT PROPOSED LINE OF DRAINAGE TO EXISTING SVP PIPES ON SITE.
	WATER SUPPLY	CONTRACTOR TO CONNECT TO EXISTING SERVICES ON SITE.
 CAM	CCTV AND SECURITY SYSTEM	CLIENT TO CONFIRM REQUIRMENTS. CONTRACTOR TO ALLOW FOR PROPRIETARY SYSTEM
	HEAT CURTAIN OUTLET TO SIT FLUSH WITHIN DROPPED CEILING AND SPRAY FINISHED TO MATCH CEILING FINISH	M+E CONTRACTOR TO ADVISE ON SPECIFICATION

NOTES:

- 01 KEG CHILLER CONNECTION TO TAPS TO BE REVIEWED WITH SUB CONTRACTOR/ CLIENT.
- 02 CCTV SYSTEM TO BE REVIEWED WITH CLIENT AND YOUTH TO UPDATE DRAWINGS BEFORE MOVING TO SITE.
- 03 FLOOR BOX PROPOSED FOR ACCESS TO POWER ON CENTRAL TABLE. SUBJECT TO CHANGE FOLLOWING FLOOR FINISH/ BUILD UP CONFIRMATION. YOUTH TO UPDATE DRAWINGS BEFORE MOVING TO SITE.
- 04 LOCATION OF COLD WATER SUPPLY WITHIN UNIT TO BE IDENTIFIED AND MEP DRAWING TO BE UPDATED BEFORE MOVING TO SITE.
- 05 INDICATIVE MECHANICAL VENTILATION DRAWING. SPECIALIST SUB CONTRACTOR TO PROVIDE FULL MECHANICAL VENTILATION DRAWING BEFORE MOVING TO SITE.
- 06 DROPPED CEILING TO CONCEAL ENTRANCE HEAT CURTAIN. FINAL SPECIFICATION TO BE CONFIRMED AND YOUTH TO UPDATE DRAWINGS BEFORE MOVING TO SITE.

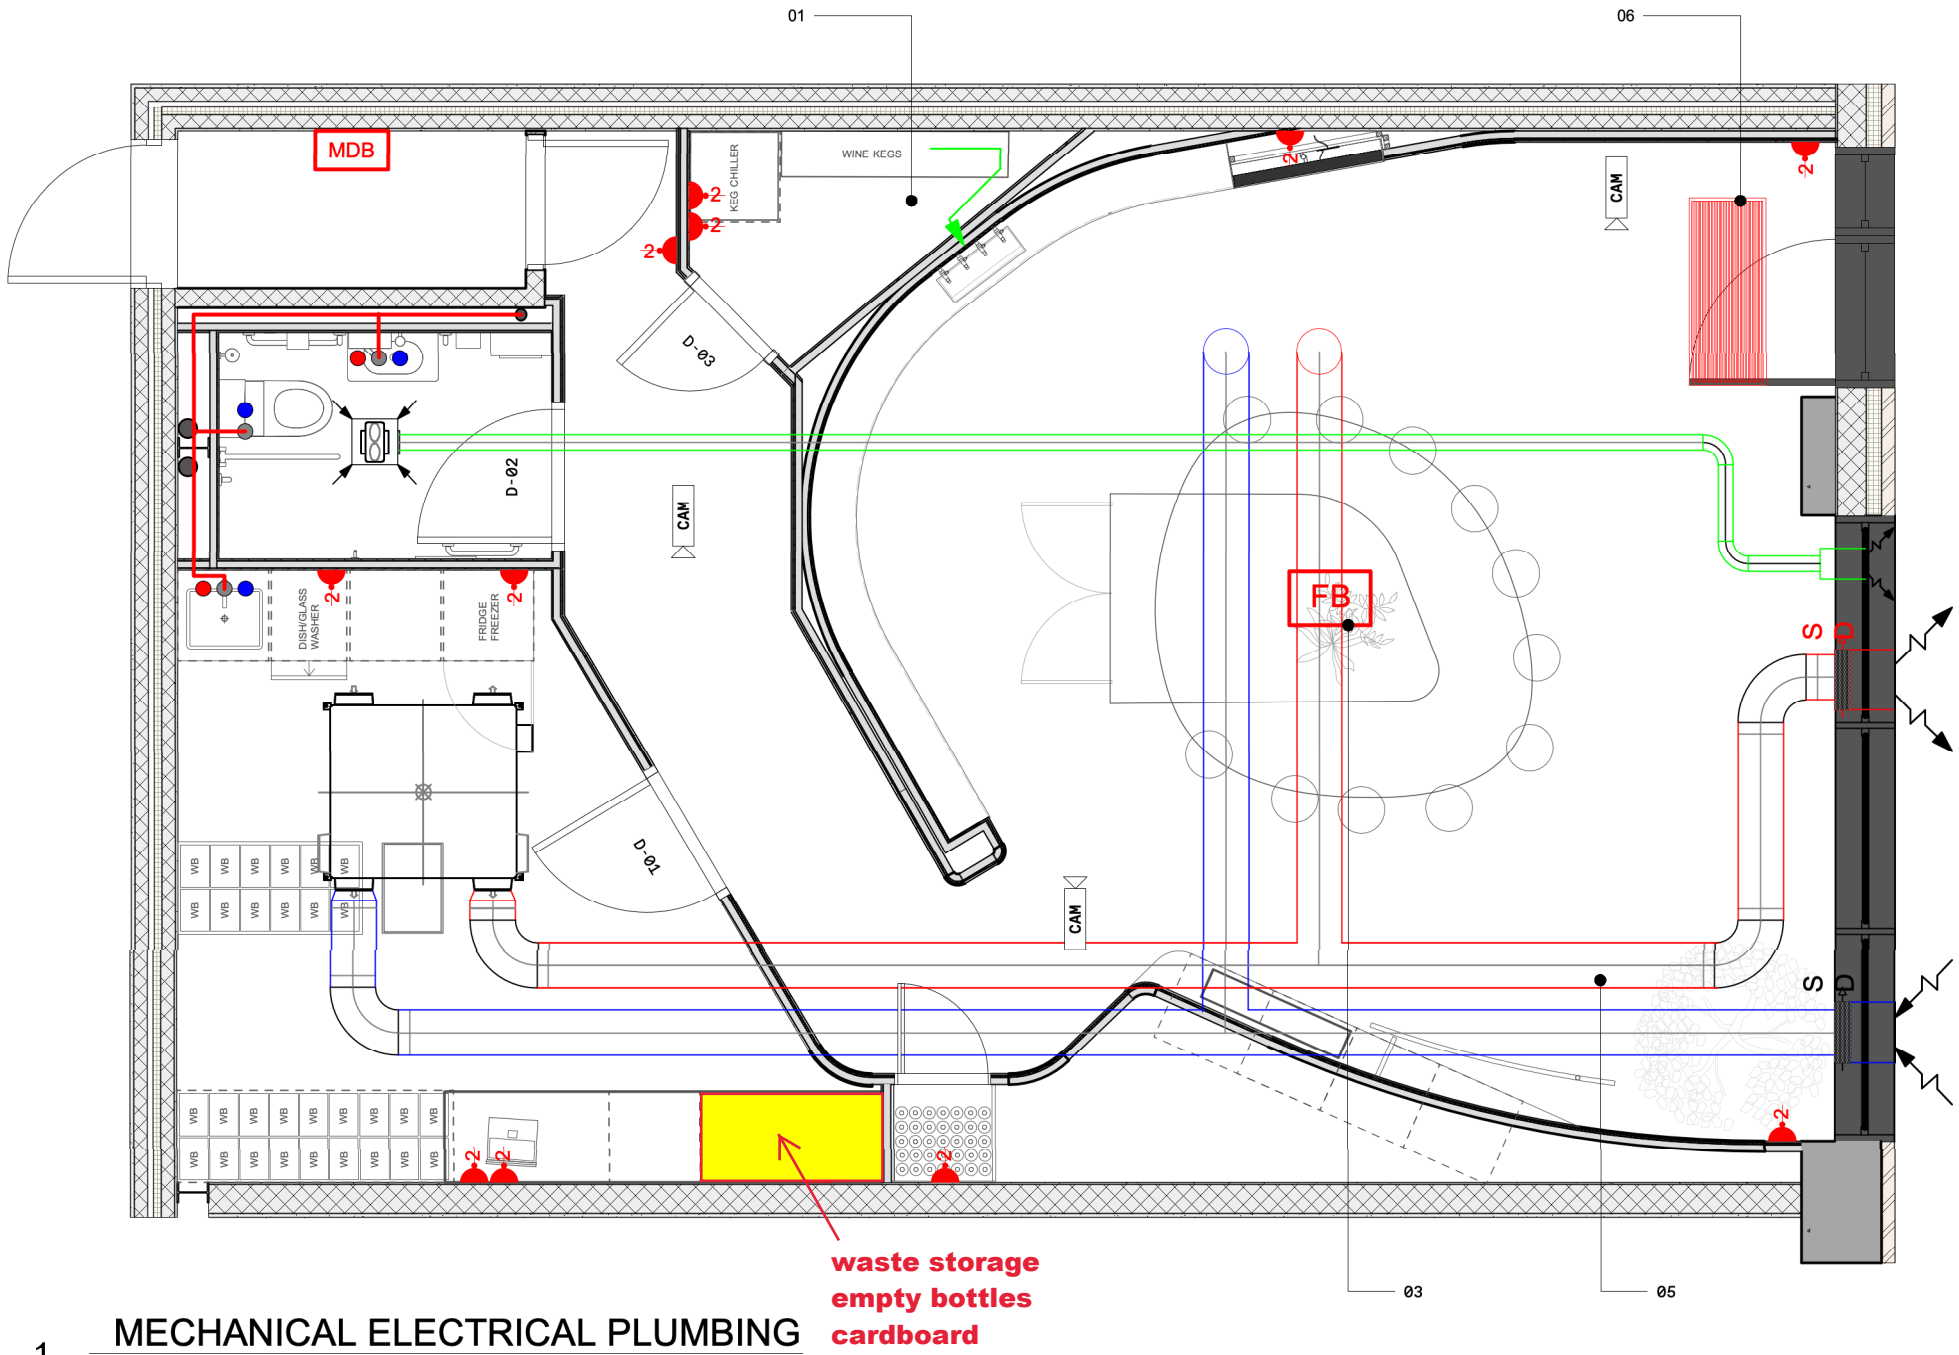

1 MECHANICAL ELECTRICAL PLUMBING
Scale: 1:50

GENERAL NOTES:
THIS WORK IS THE INTELLECTUAL PROPERTY OF YOUTH AND MAY NOT BE REPRODUCED, COPIED OR REPLICATED, IN ANY FORM, WITHOUT THE WRITTEN PERMISSION, OR CONSENT.
ALL DIMENSIONS ARE INDICATIVE AND TO BE VERIFIED ON SITE BY THE SELECTED CONTRACTOR - YOUTH CANNOT BE HELD LIABLE FOR ANY INACCURACIES.
SPECIFIED MATERIALS AND EQUIPMENT ARE TO BE INSTALLED TO MANUFACTURERS REQUIREMENTS. PRIOR TO ANY INSTALLATION, THE CONTRACTOR IS REQUIRED TO LIAISE WITH THE MANUFACTURER, ON RECOMMENDED CONSTRUCTION METHODS.
CONTRACTORS TO PROVIDE DRAWINGS FOR SIGN OFF.
DRAWINGS TO BE READ IN CONJUNCTION WITH YOUTH ASSOCIATED SCHEDULES OR REFERENCES.

WWW.YOUTH-STUDIO
+44 (0) 161 7060 467
3 STEVENSON SQUARE, NORTHERN QUARTER, MANCHESTER, M11 0NN

B	29/04/2021	ISSUED FOR CLIENT COMMENT	A	30/04/2021	UPDATED FOR TENDER
C	30/04/2021	ISSUED FOR TENDER			
NO.	DATE	ISSUE NOTES	NO.	DATE	REVISION NOTES

PROJECT ID.	CLIENT.	DRAWN BY.	DRAWING TITLE.
YS-206	TAKK MCR	AS	MEP
PROJECT TITLE.	ARCHITECT / PROJECT MANAGER	APPROVED BY.	REV.
KERB	-	LM	A
BLOSSOM ST. ANCOATS	DATE DRAWN.	SCALE.	DRAWING NO.
	250520	VARIES@A2	000_106