


27 Windsor Road TPO

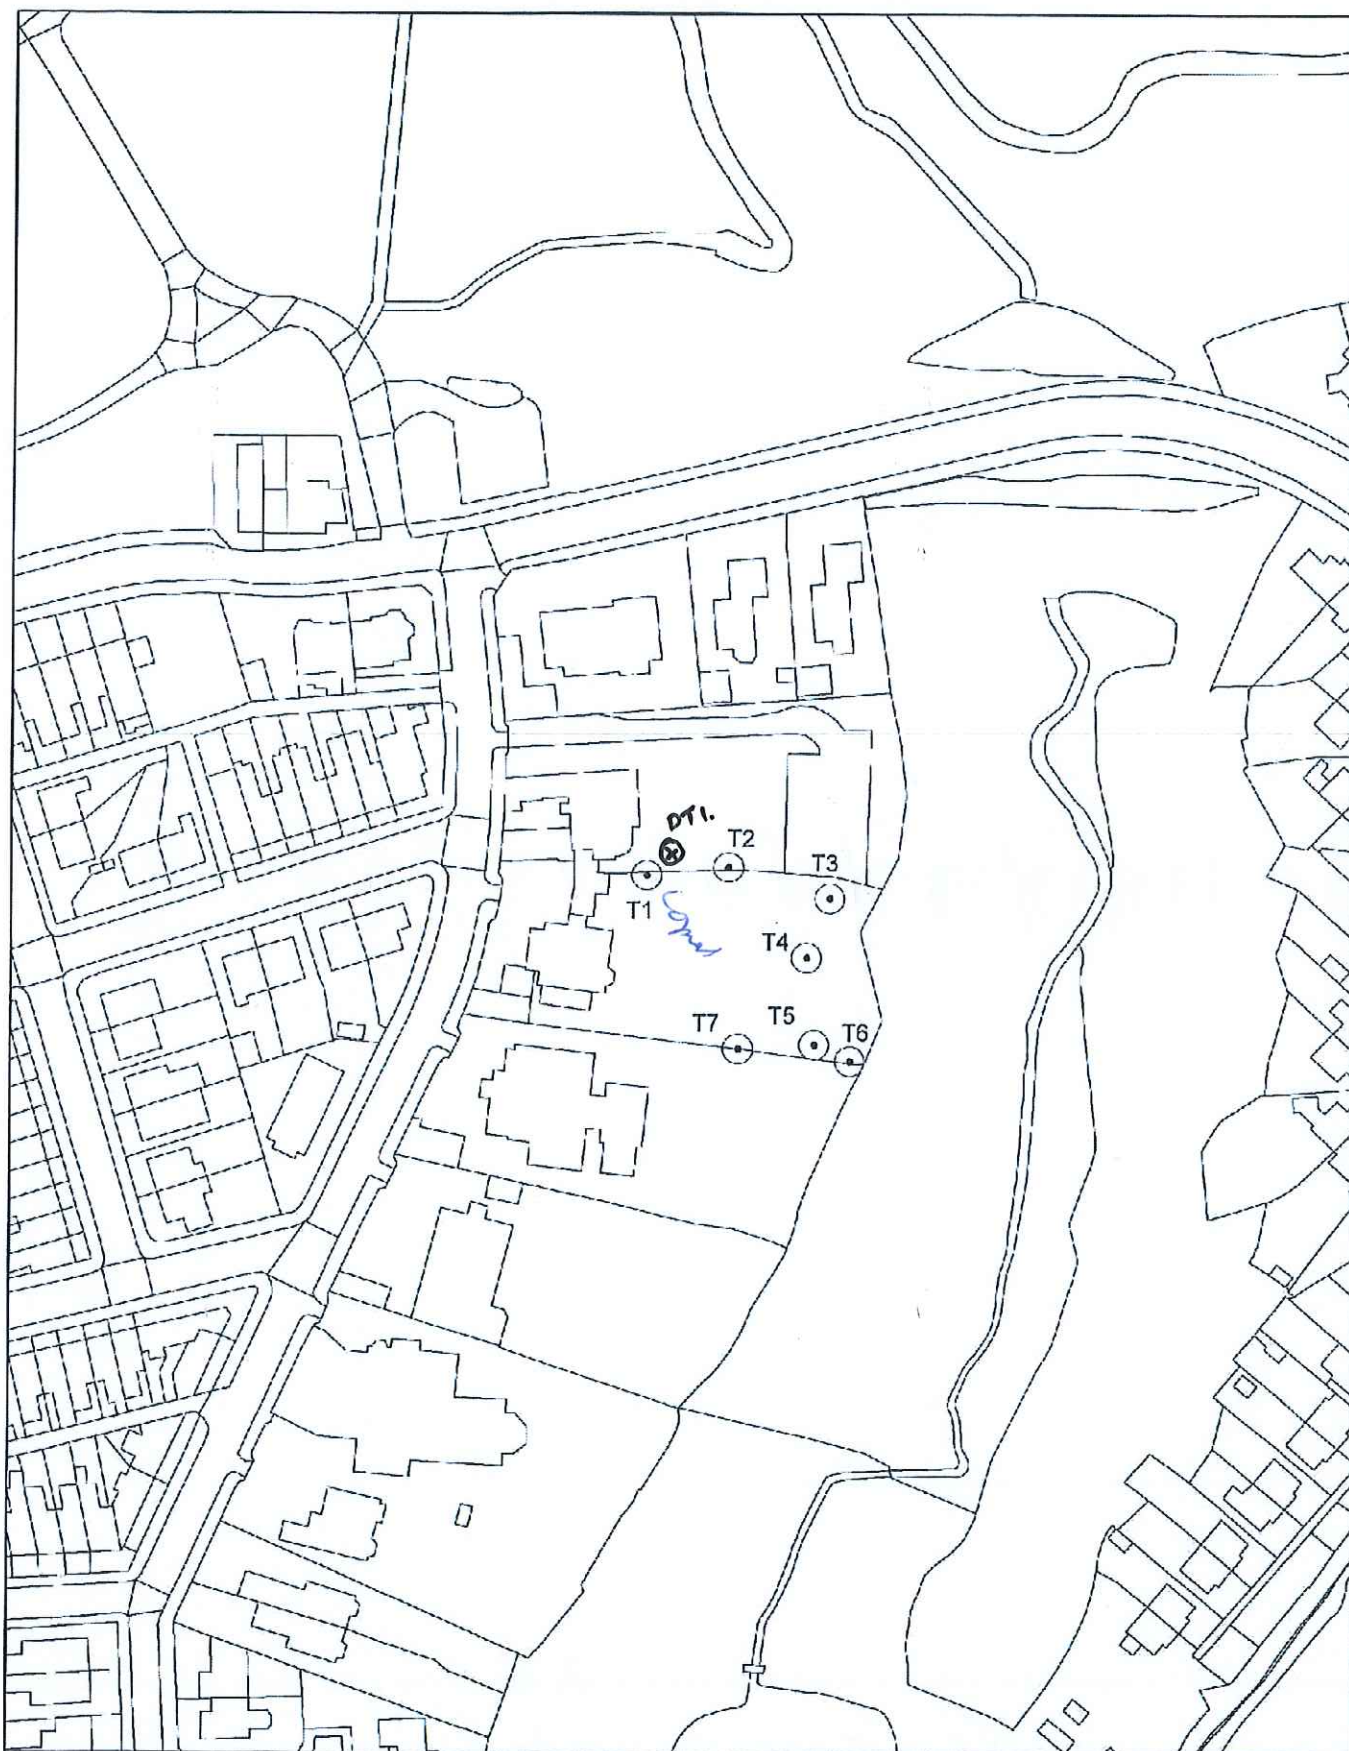

CROWN COPYRIGHT RESERVED
Based upon the Digital Ordnance Survey
Map with the sanction of the Controller of
Her Majesty's Stationery Office
This is a printed reproduction of the original
Drawing Copyright and may lead to
Prosecution or civil proceedings
JONES no. 100010508



1:1,250



MANCHESTER
CITY COUNCIL