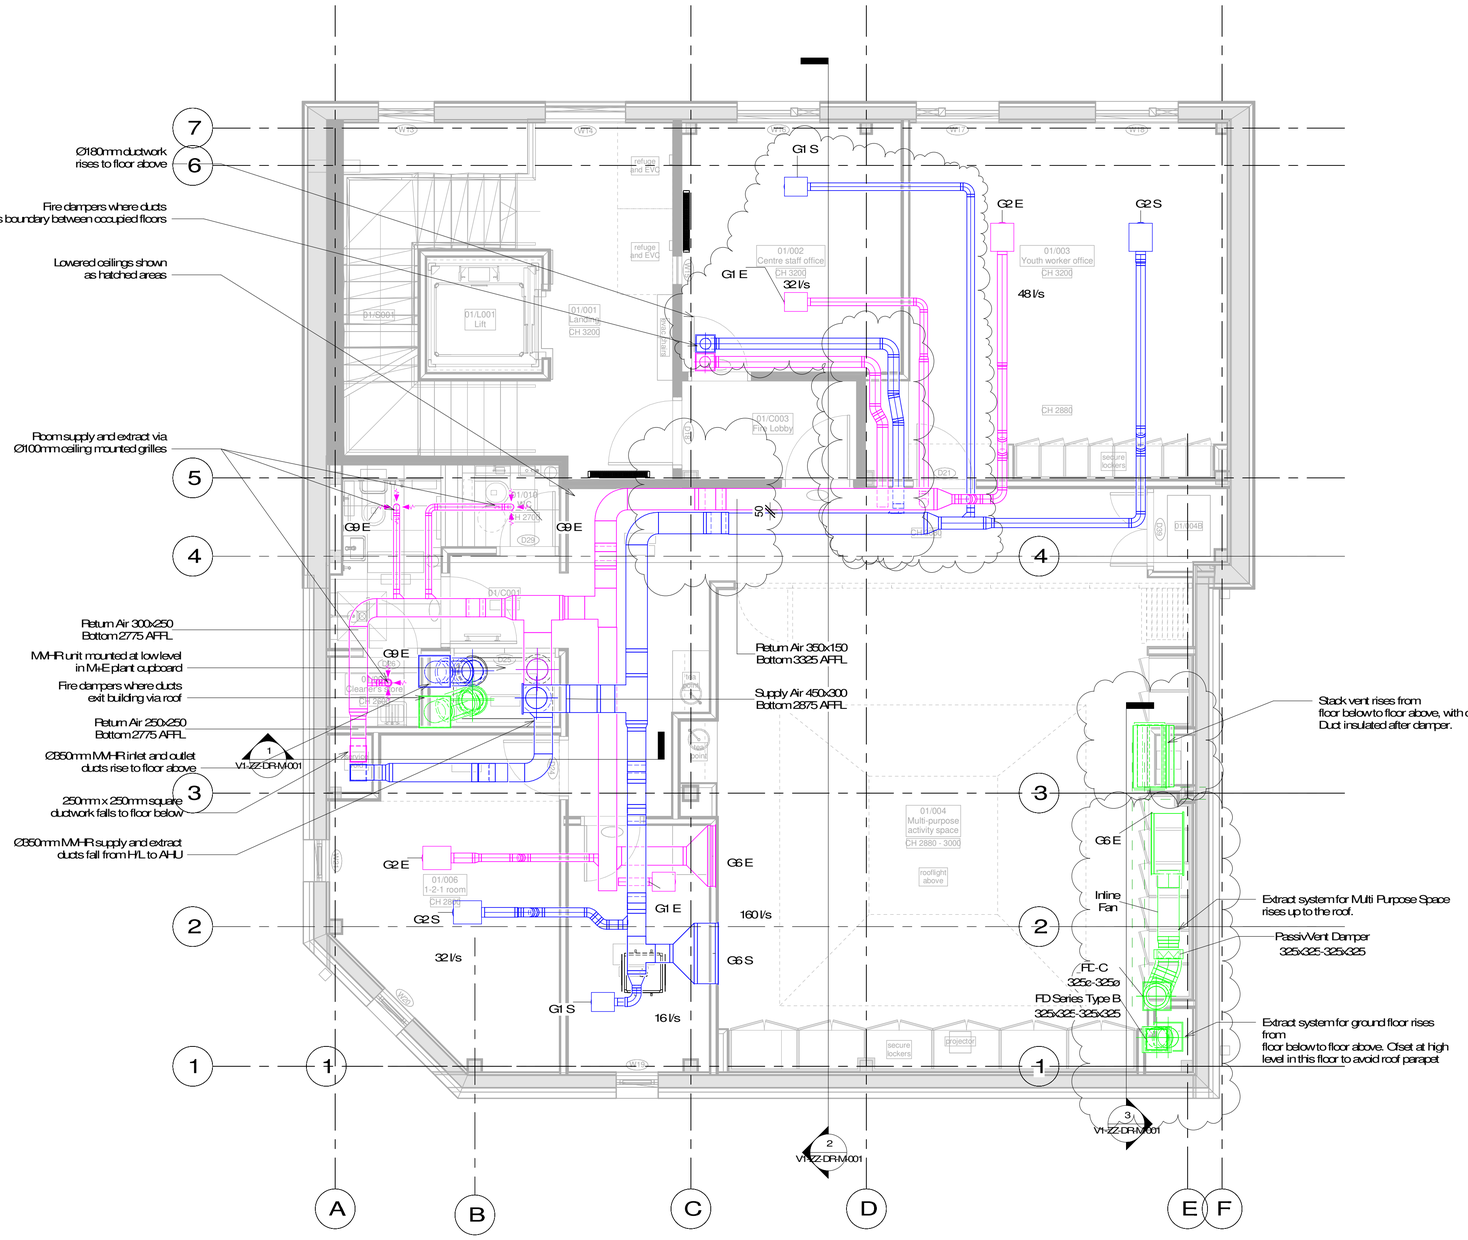

1 First Floor - Ventilation layout
1 : 50

C1	17/07/20	Update For Construction Set
P9	22/01/20	Changes as clouded
P8	16/01/20	Contract issue
P7	18/12/19	Multi Purpose Vent Changed
P6	18/09/19	Addition of fire and smoke dampers
P5	21/06/19	Tender Addendum
P4	16/05/19	Tender issue
P3	26/04/19	Draft for comment
P2	21/11/18	Kitchen extract updated
P1	07/09/18	Issued for Stage 3

Design Risk Assessment

Items of residual risk identifiable on this drawing:

No items of risk identified on this drawing

Notes:
1. Do not scale from this drawing
2. To be read in conjunction with the M+E specification and preliminaries

Revision Number	Revision Date	Revision Description
Revision Schedule		

DRAWING STATUS
Construction Issue

Leeds Environmental Design Associates LEDA
Micklethwaite House, 70 Cross Green Lane, Leeds LS9 0DG
T: 0113 200 0380 E: office@leda.coop

CLIENT
Proud Trust

PROJECT
LGBT+ Centre

TITLE
First Floor Ventilation Layout

SCALE	DATE	DRAWN
1 : 50 @A1	17/07/20	CHECKED

DWG.NO. 1042-LEDA – V1-01-DF-M-001 REV. C1