
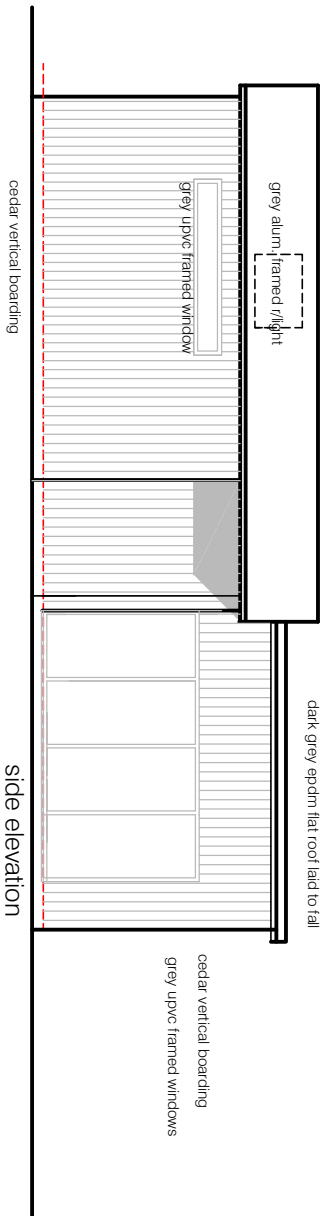
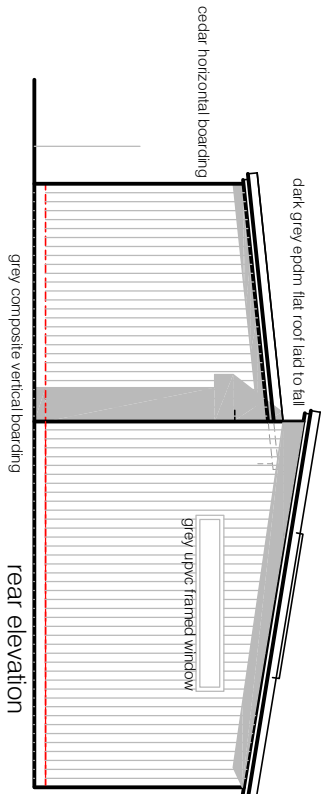
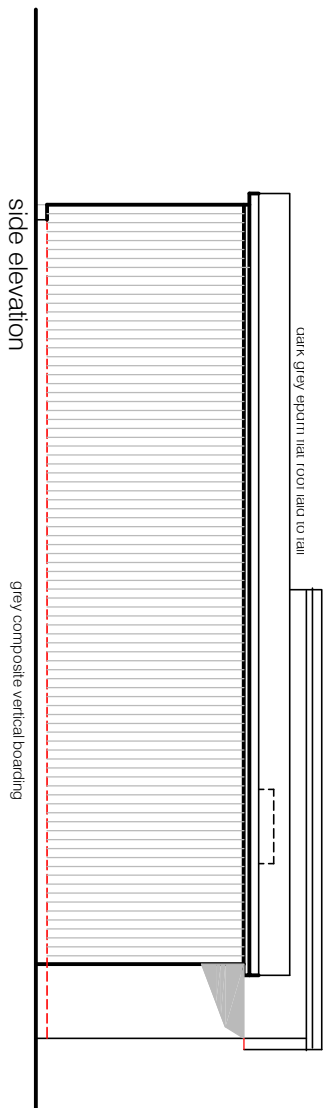
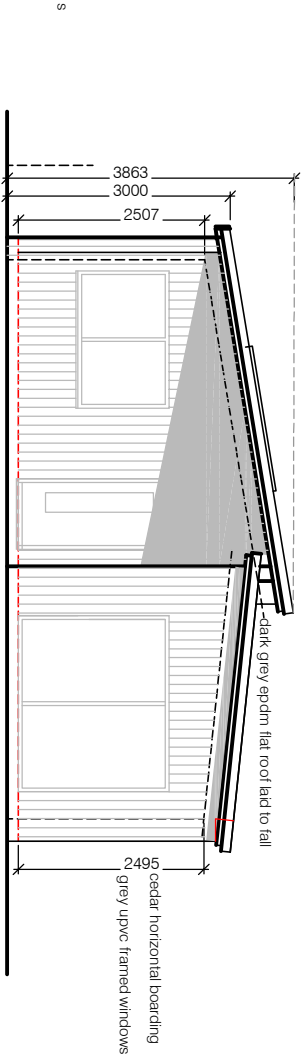


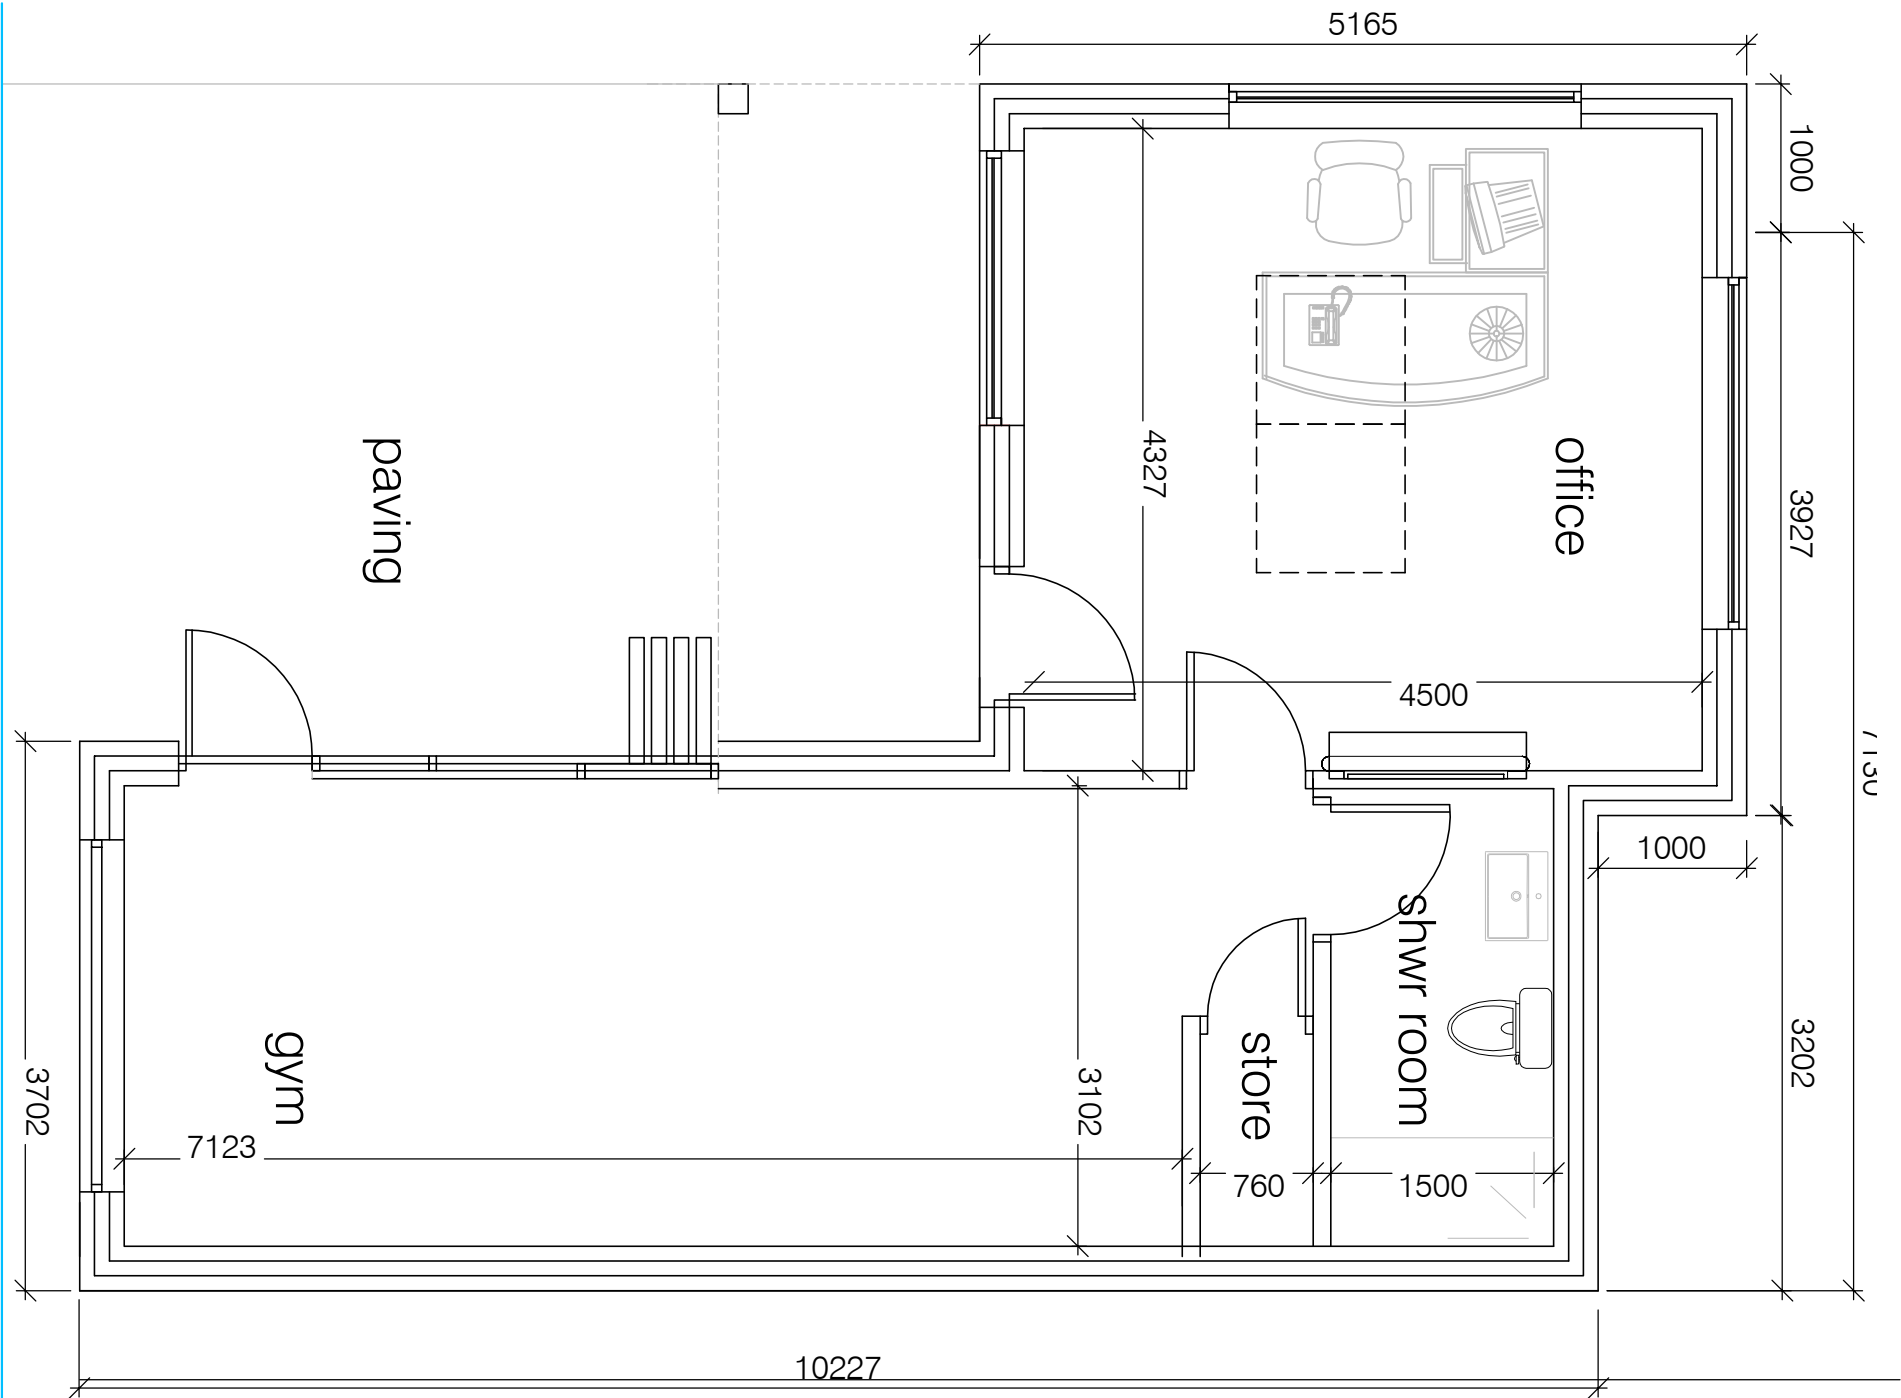

proposed external finishes

dark grey epdm flat roof laid to fall

black rw goods

cedar vertical boarding to front and LH walls

grey composite vertical boarding to rear and RH walls

grey upvc framed windows