


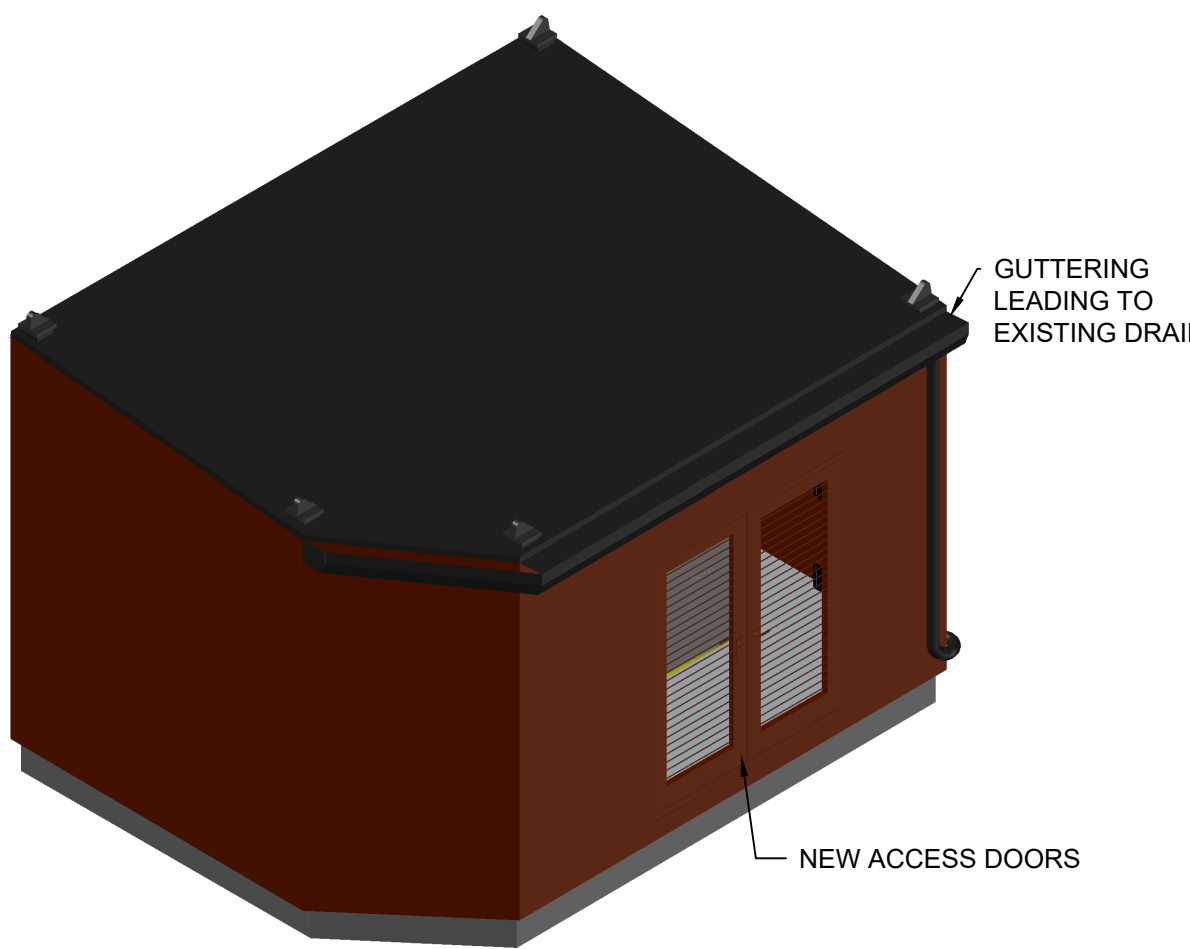
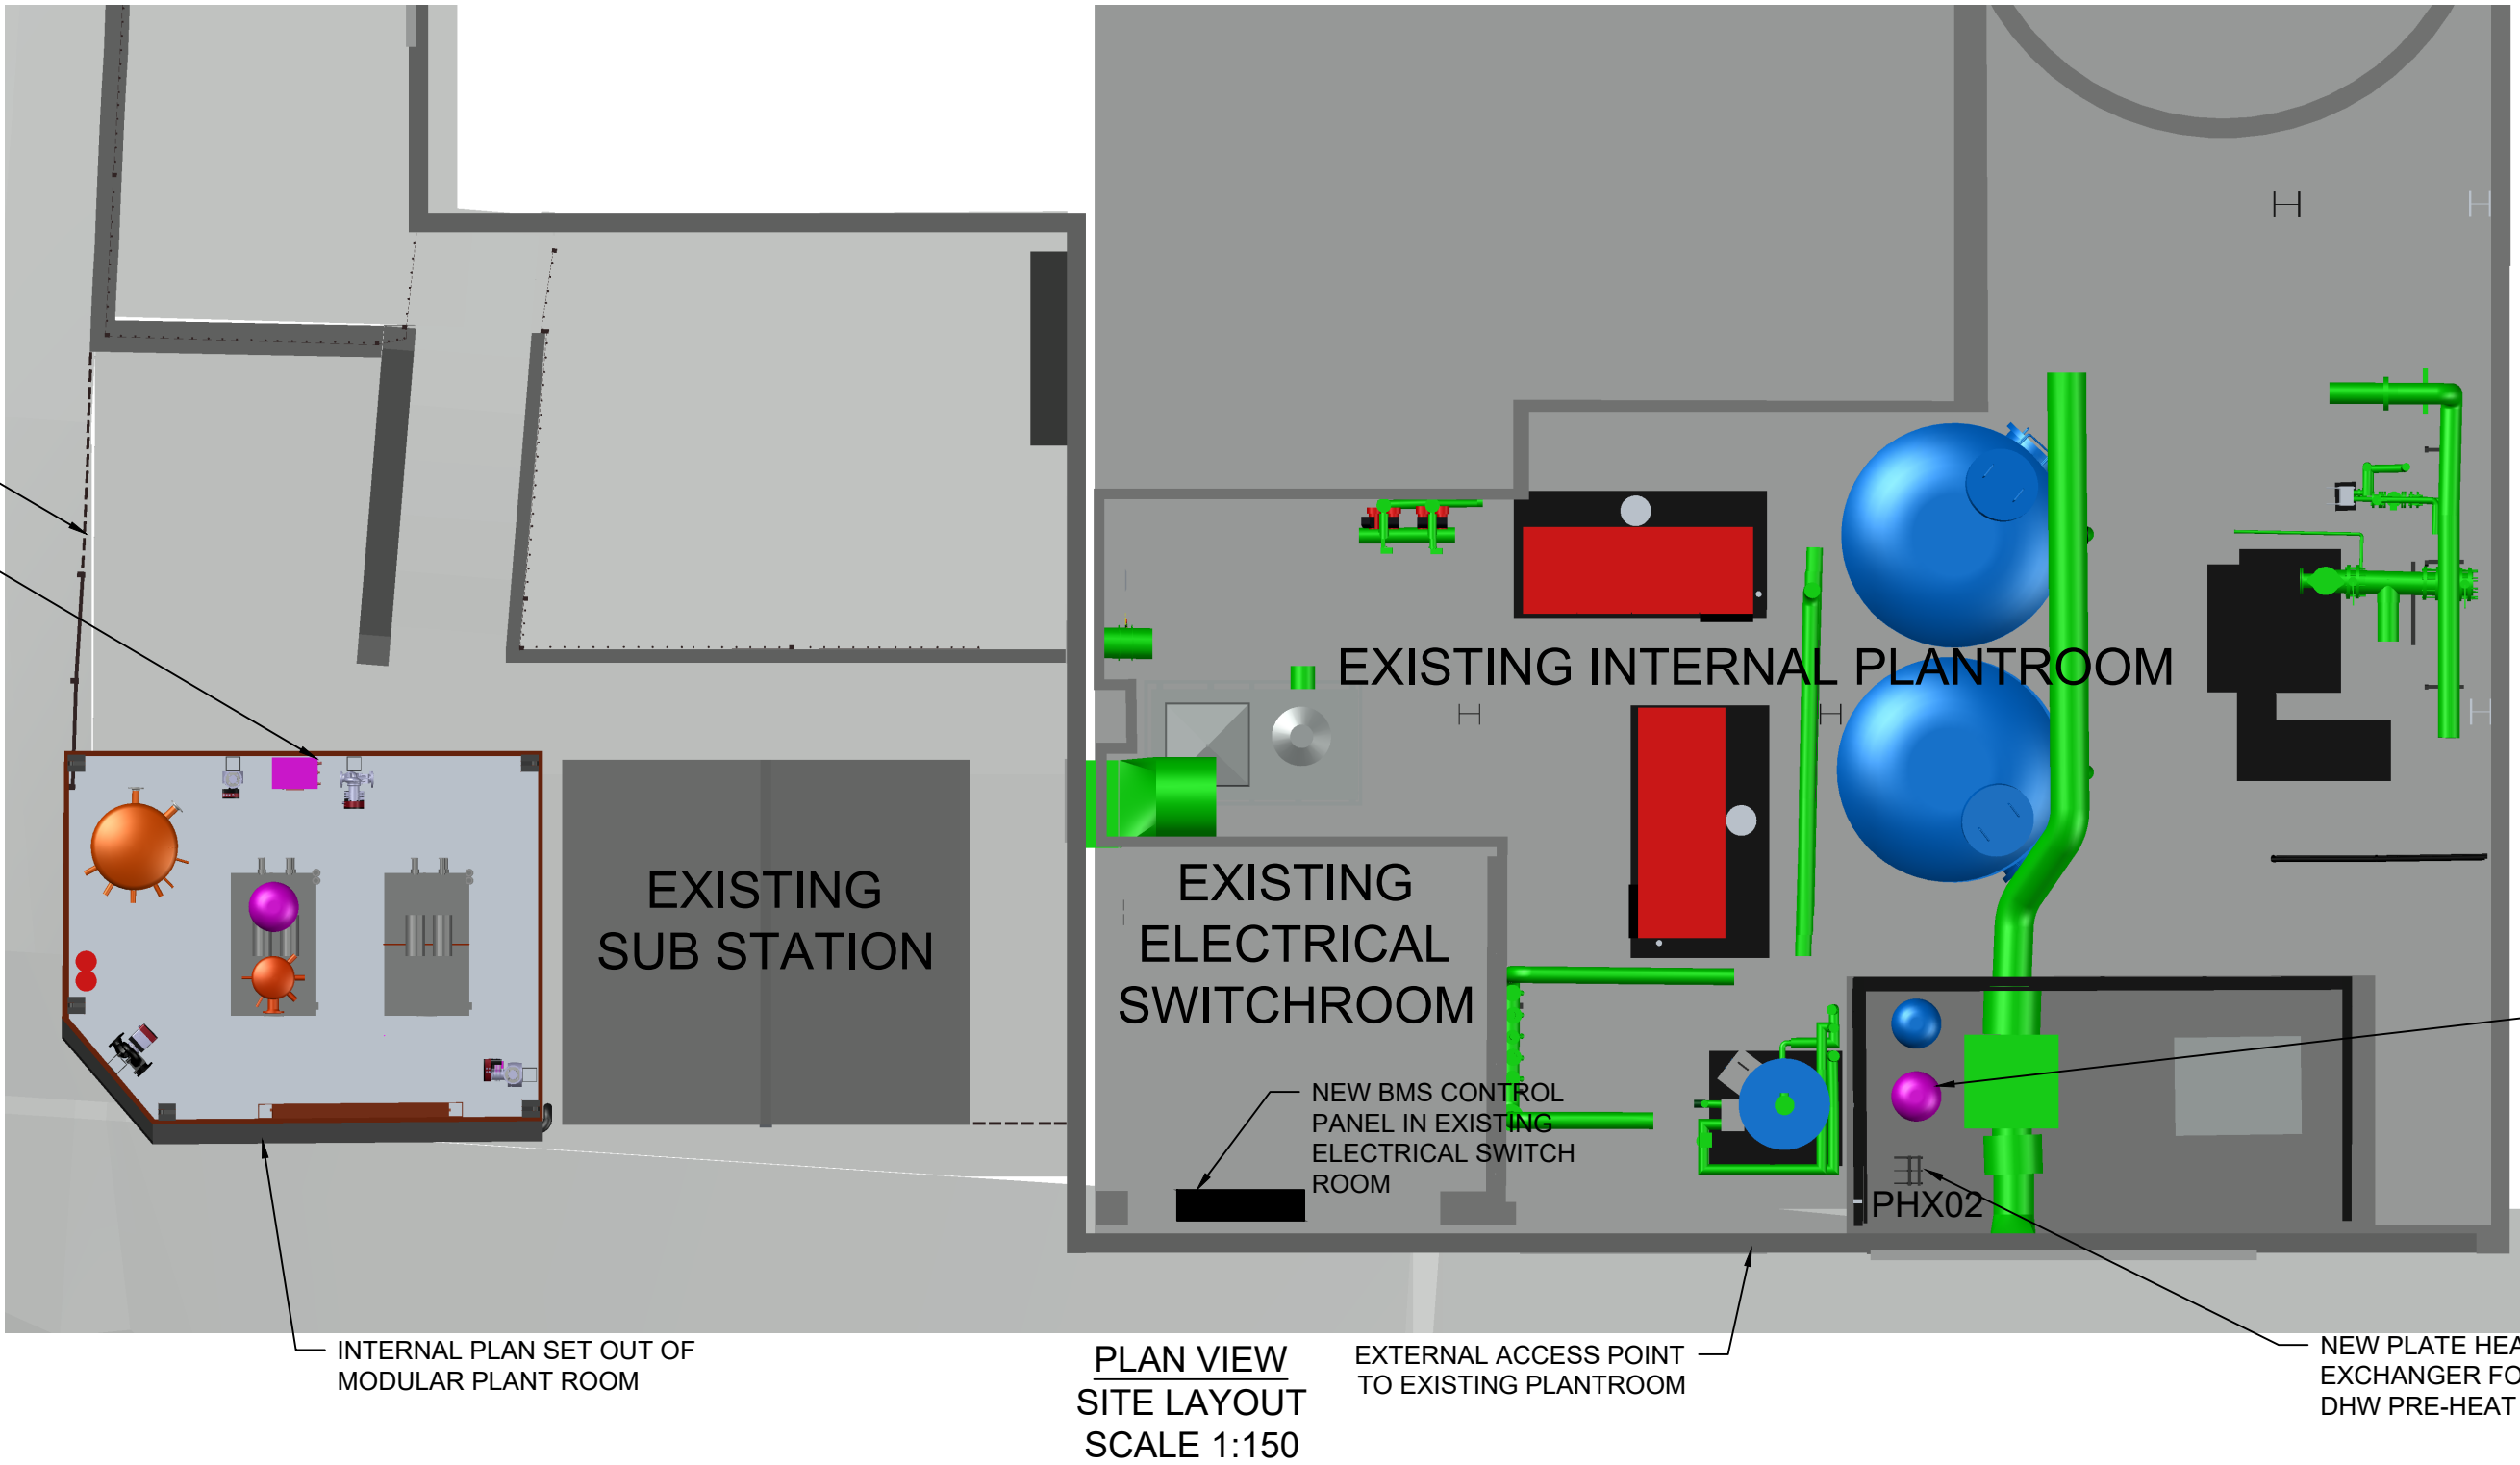
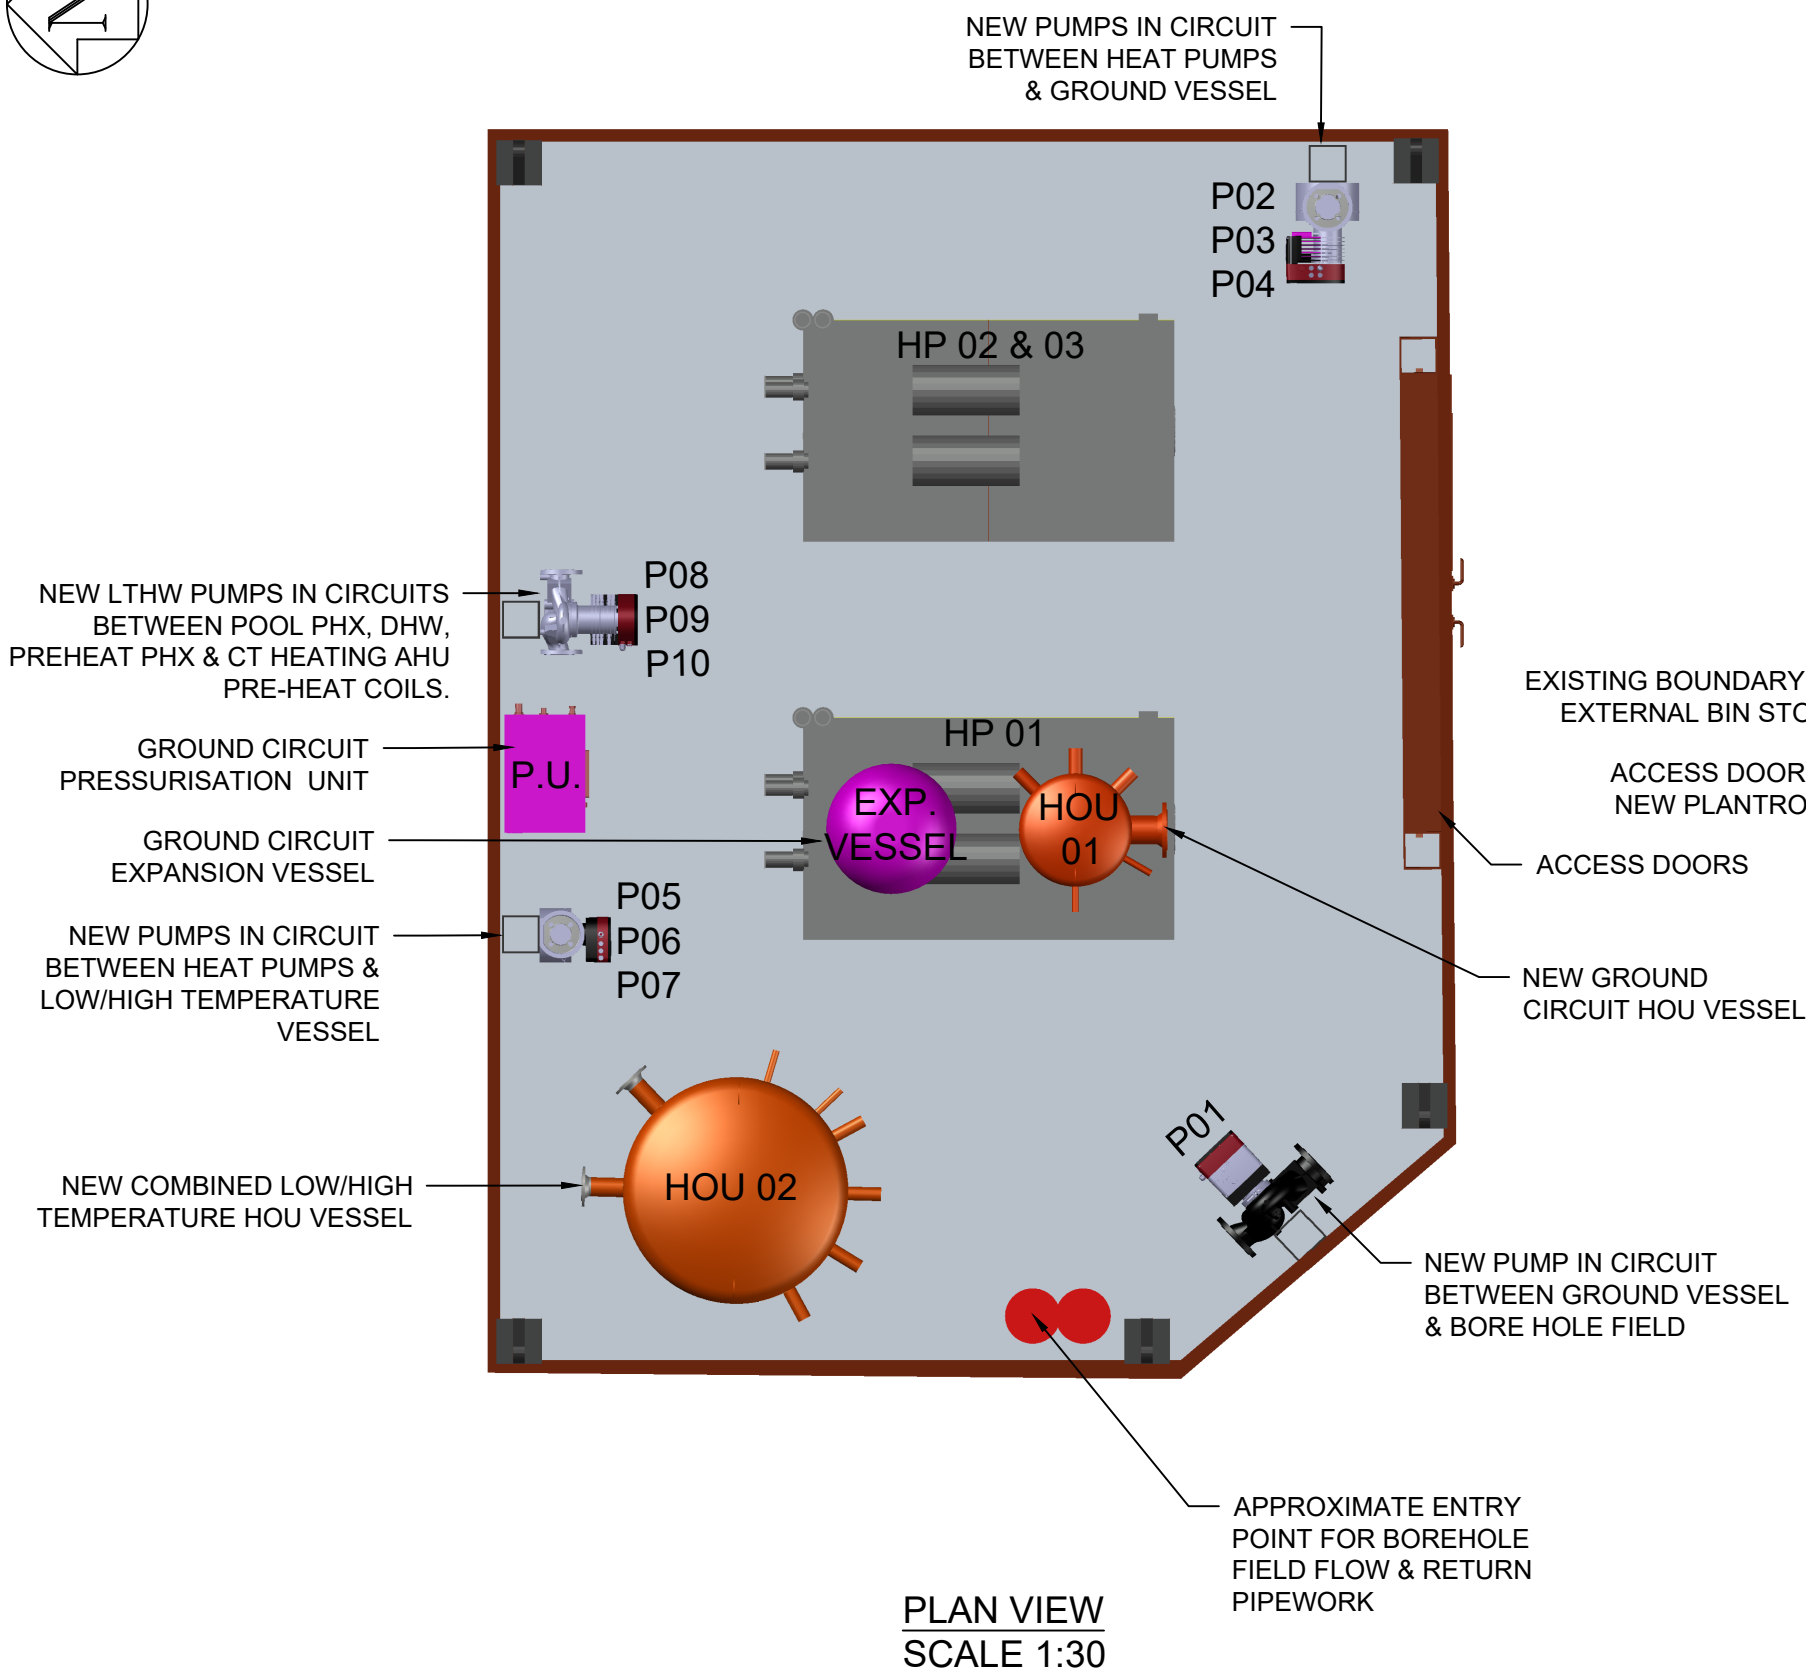


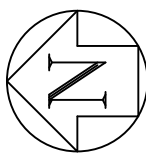


ISOMETRIC VIEW
LOOKING NORTH-EAST
SCALE 1:50

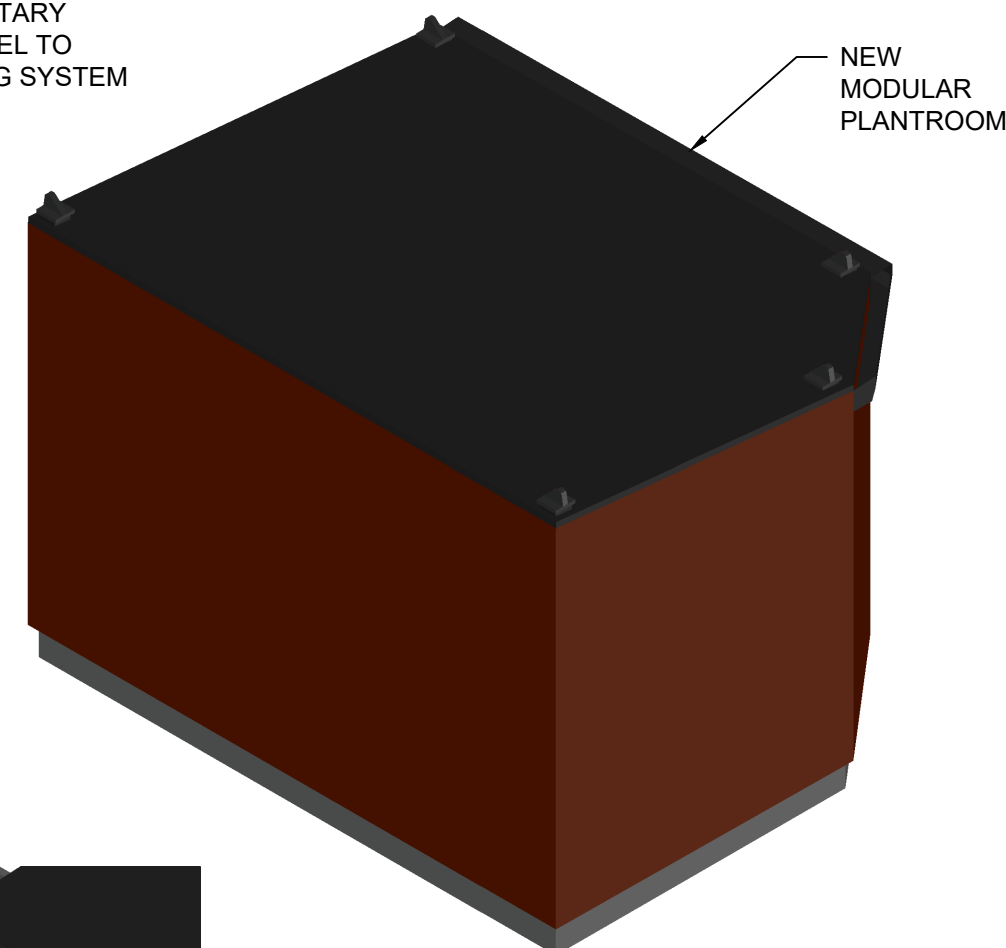


ISOMETRIC VIEW
LOOKING SOUTH-EAST
SCALE 1:50

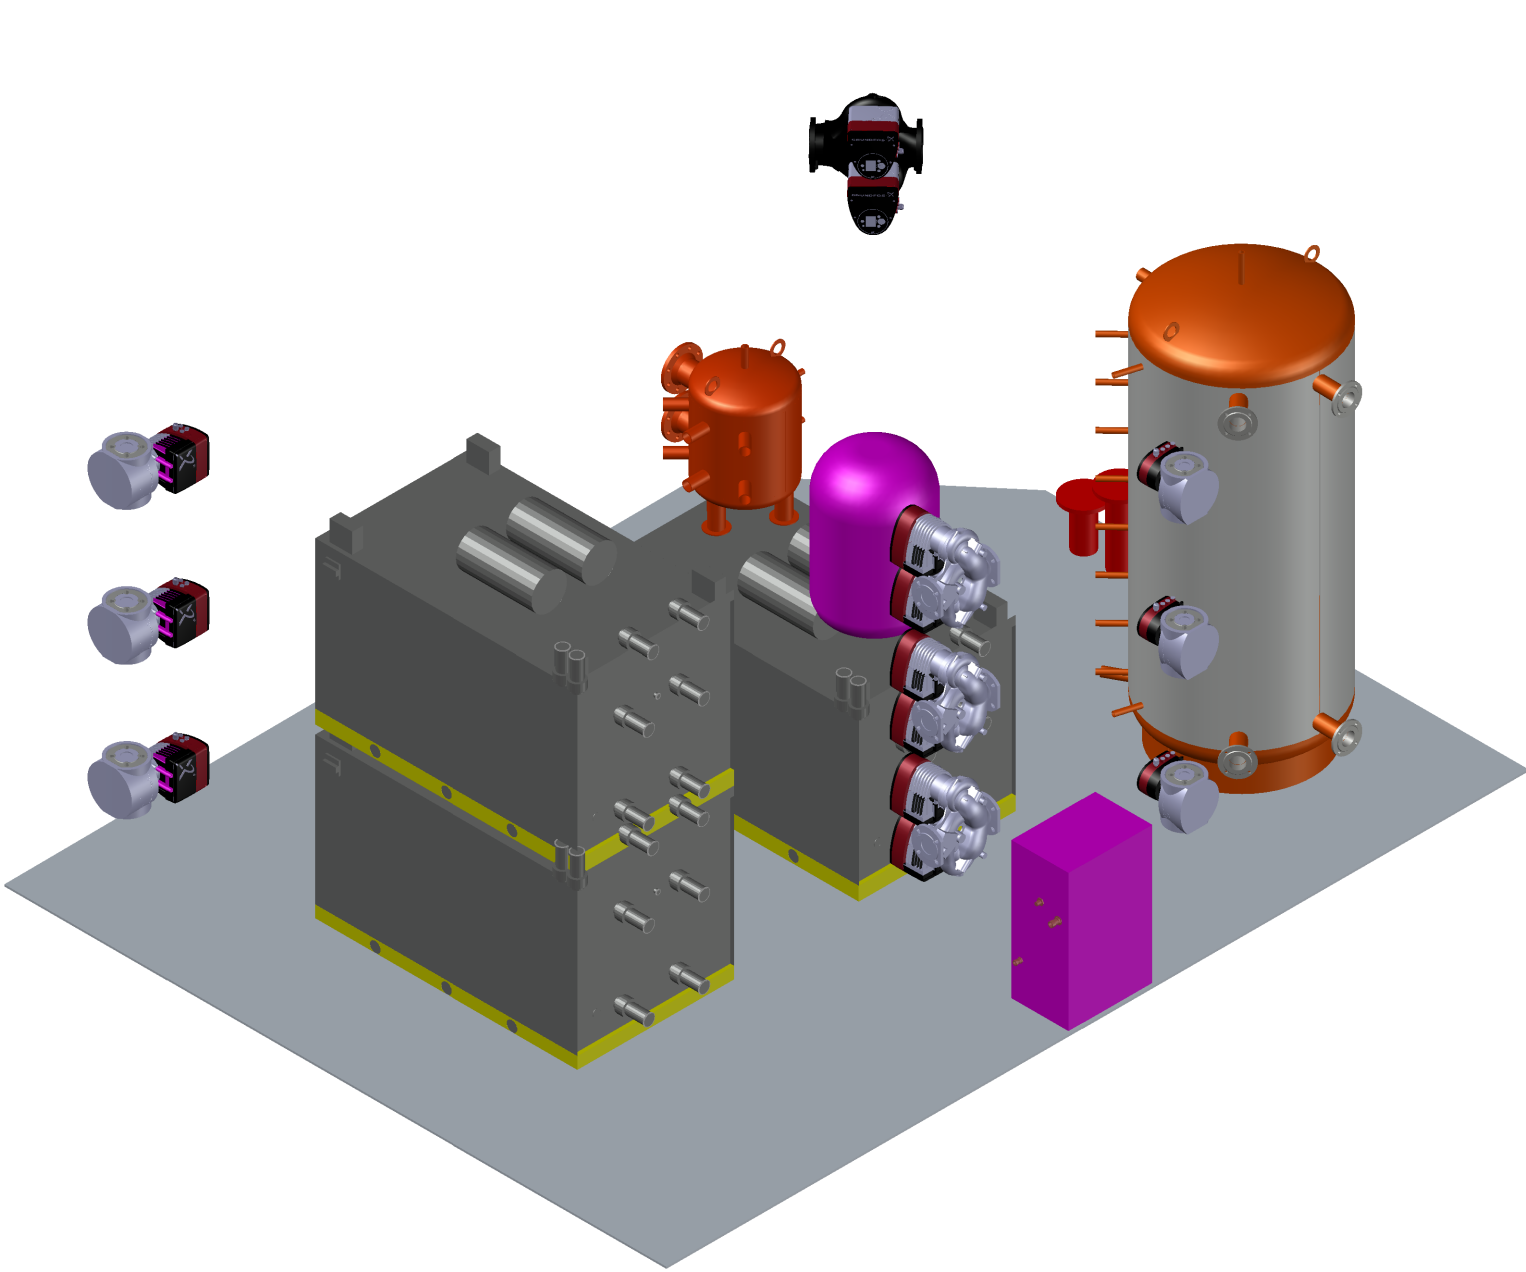

ISOMETRIC VIEW
LOOKING SOUTH-WEST
SCALE 1:30

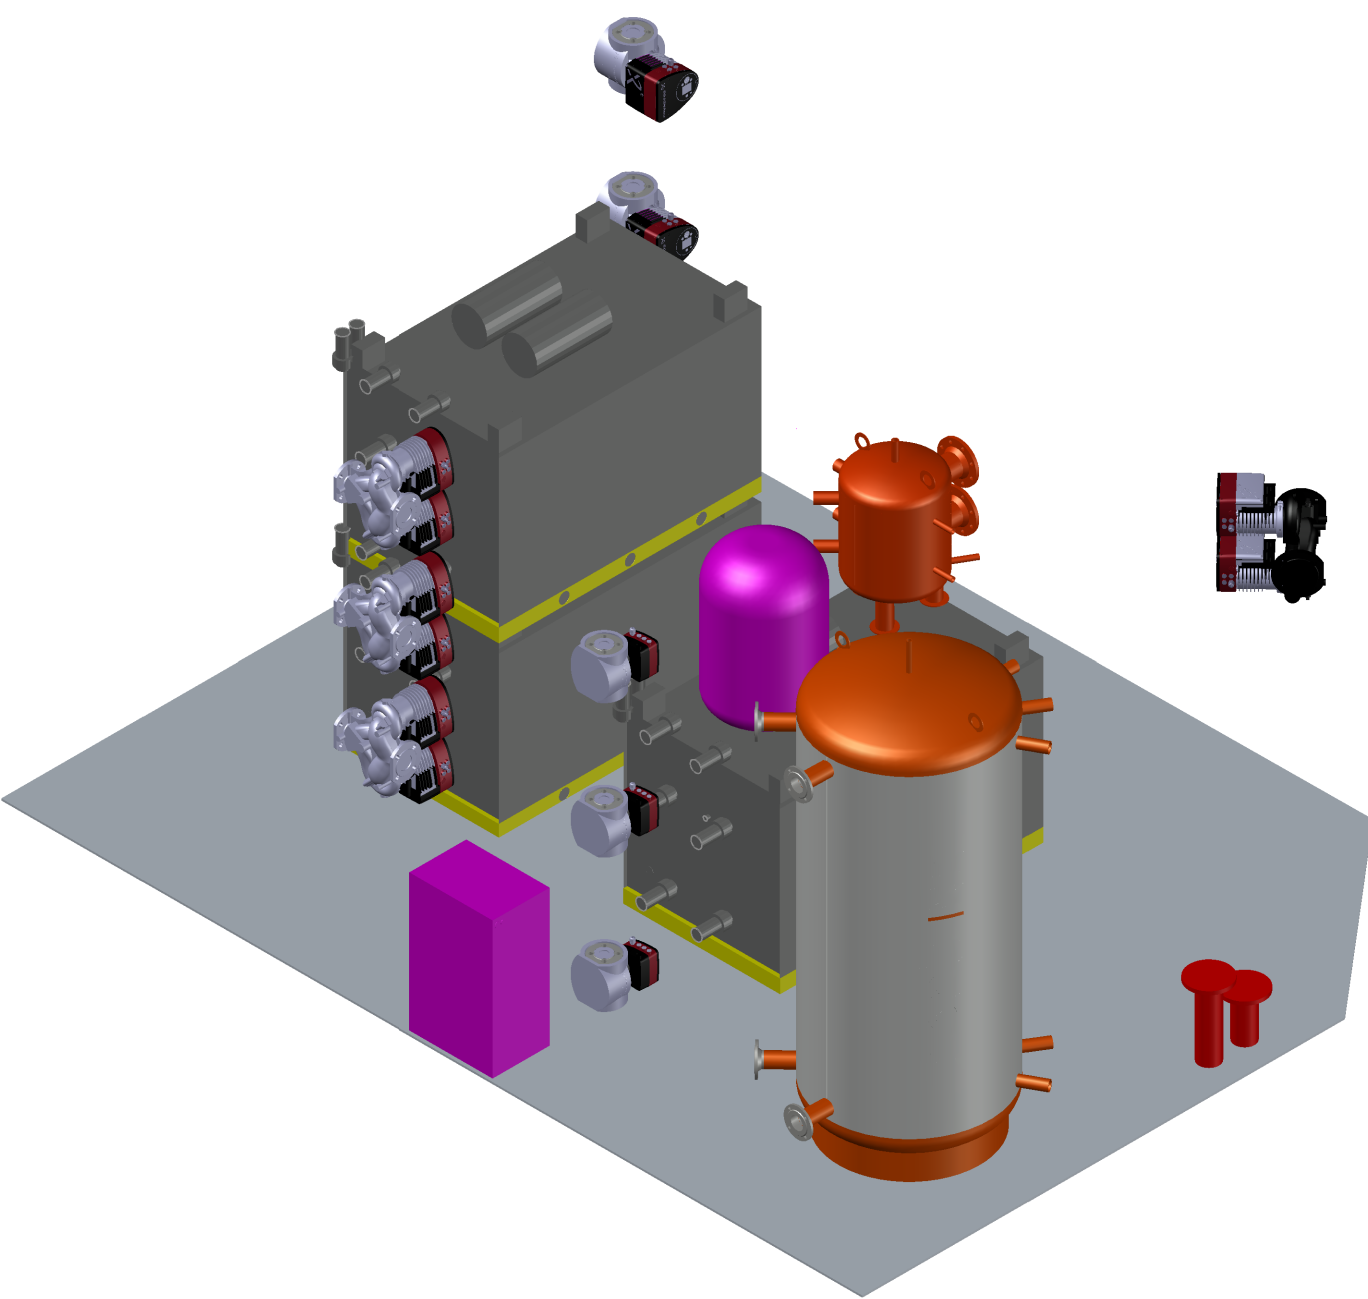

ISOMETRIC VIEW
LOOKING SOUTH-EAST
SCALE 1:30

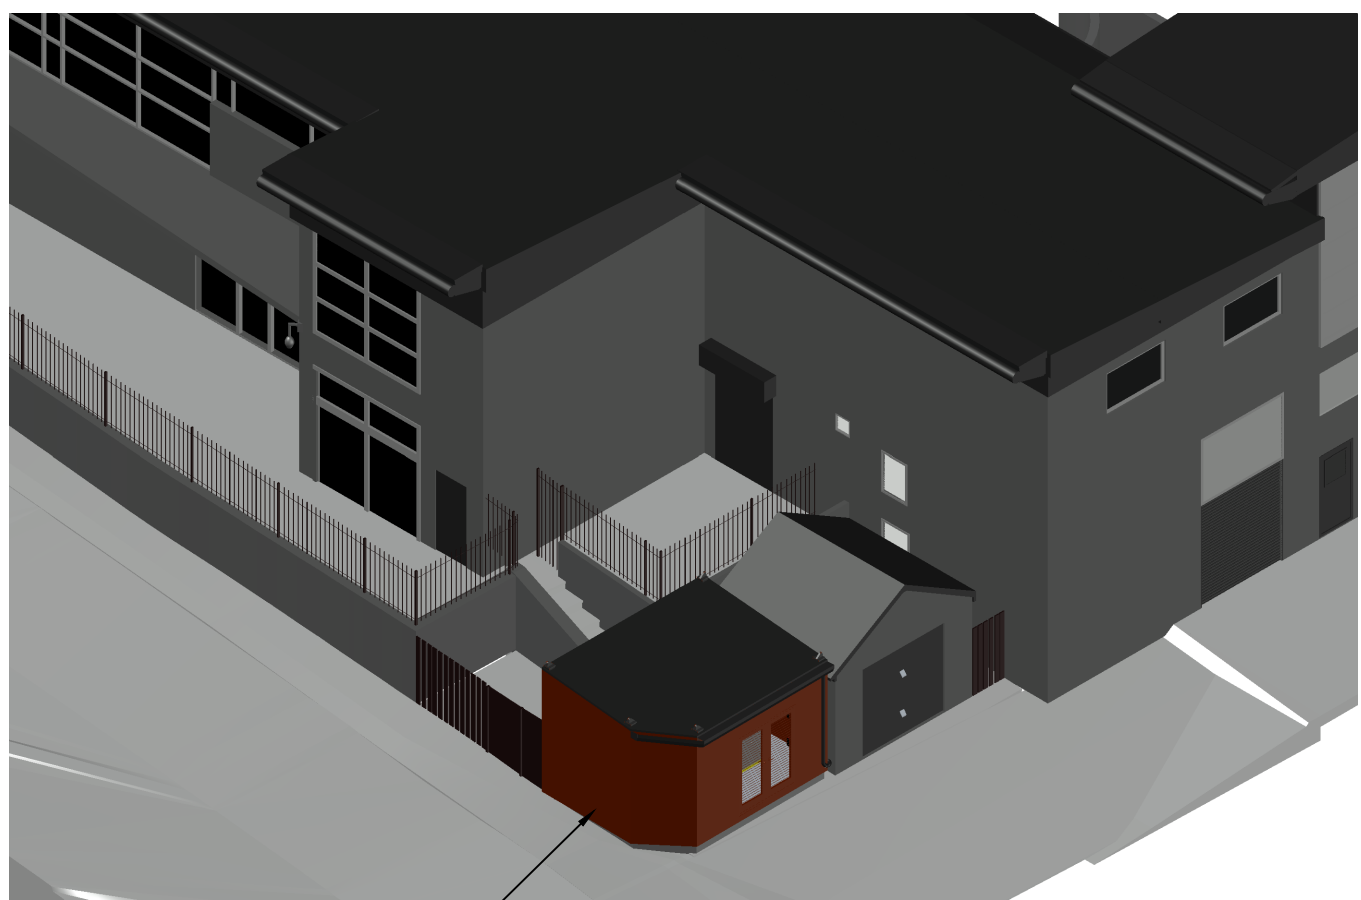

ISOMETRIC VIEW
SITE LAYOUT
N.T.S.

NEW EXTERNAL MODULAR
PLANTROOM LOCATED IN
EXISTING BIN STORE.

- NOTES:
- EXISTING BIN STORE FENCING TO BE STRIPPED OUT ALONG LINE OF NEW PLANTROOM & PLANTROOM WALL TO FORM BOUNDARY WITH PAVEMENT.

P04	07/07/2021	DESTRUCT FENCE REMOVED SITE LAYOUT	CNC
P03	16/06/2021	ACCESS DOORS & EQ. LAYOUT	CNC
P02	14/06/2021	ANNOTATION	CNC
P01	11/06/2021	FIRST DRAFT	CNC
REV	DATE	DESCRIPTION	DWN BY

THIS DRAWING IS ISSUED BY J. FLETCHER (ENGINEERS) LTD, AND SUBJECT TO THE CONDITION THAT IT IS NOT COPIED, REPRODUCED OR DISTRIBUTED EITHER IN WHOLE OR PART, OR USED IN ANY WAY DETRIMENTAL TO THE INTERESTS OF J. FLETCHER (ENGINEERS) LTD

FLETCHERS
ENGINEERING

J. FLETCHER (ENGINEERS) LTD
NASMYTH BUSINESS PARK,
10 JAMES NASMYTH WAY,
ECCLES, M30 0SF

TEL: 0161 787 7170
E-MAIL: enquiries@jfletcher.co.uk
WEB: www.fletchersengineering.co.uk

ENERCRET Ltd.

CLIENT	AMERESCO	
PROJECT	NORTH CITY	
DESCRIPTION	HOUSING UNIT EQUIPMENT LAYOUT	
SCALE (A1) VARIOUS	DATE 11/06/2021	DRAWN BY CNC
DRAWING No. EP2012B-01	REVISION REV P04	ISSUED FOR INFORMATION