SCOTT PLACE ELEVATION

FEATURE PRESSINGS

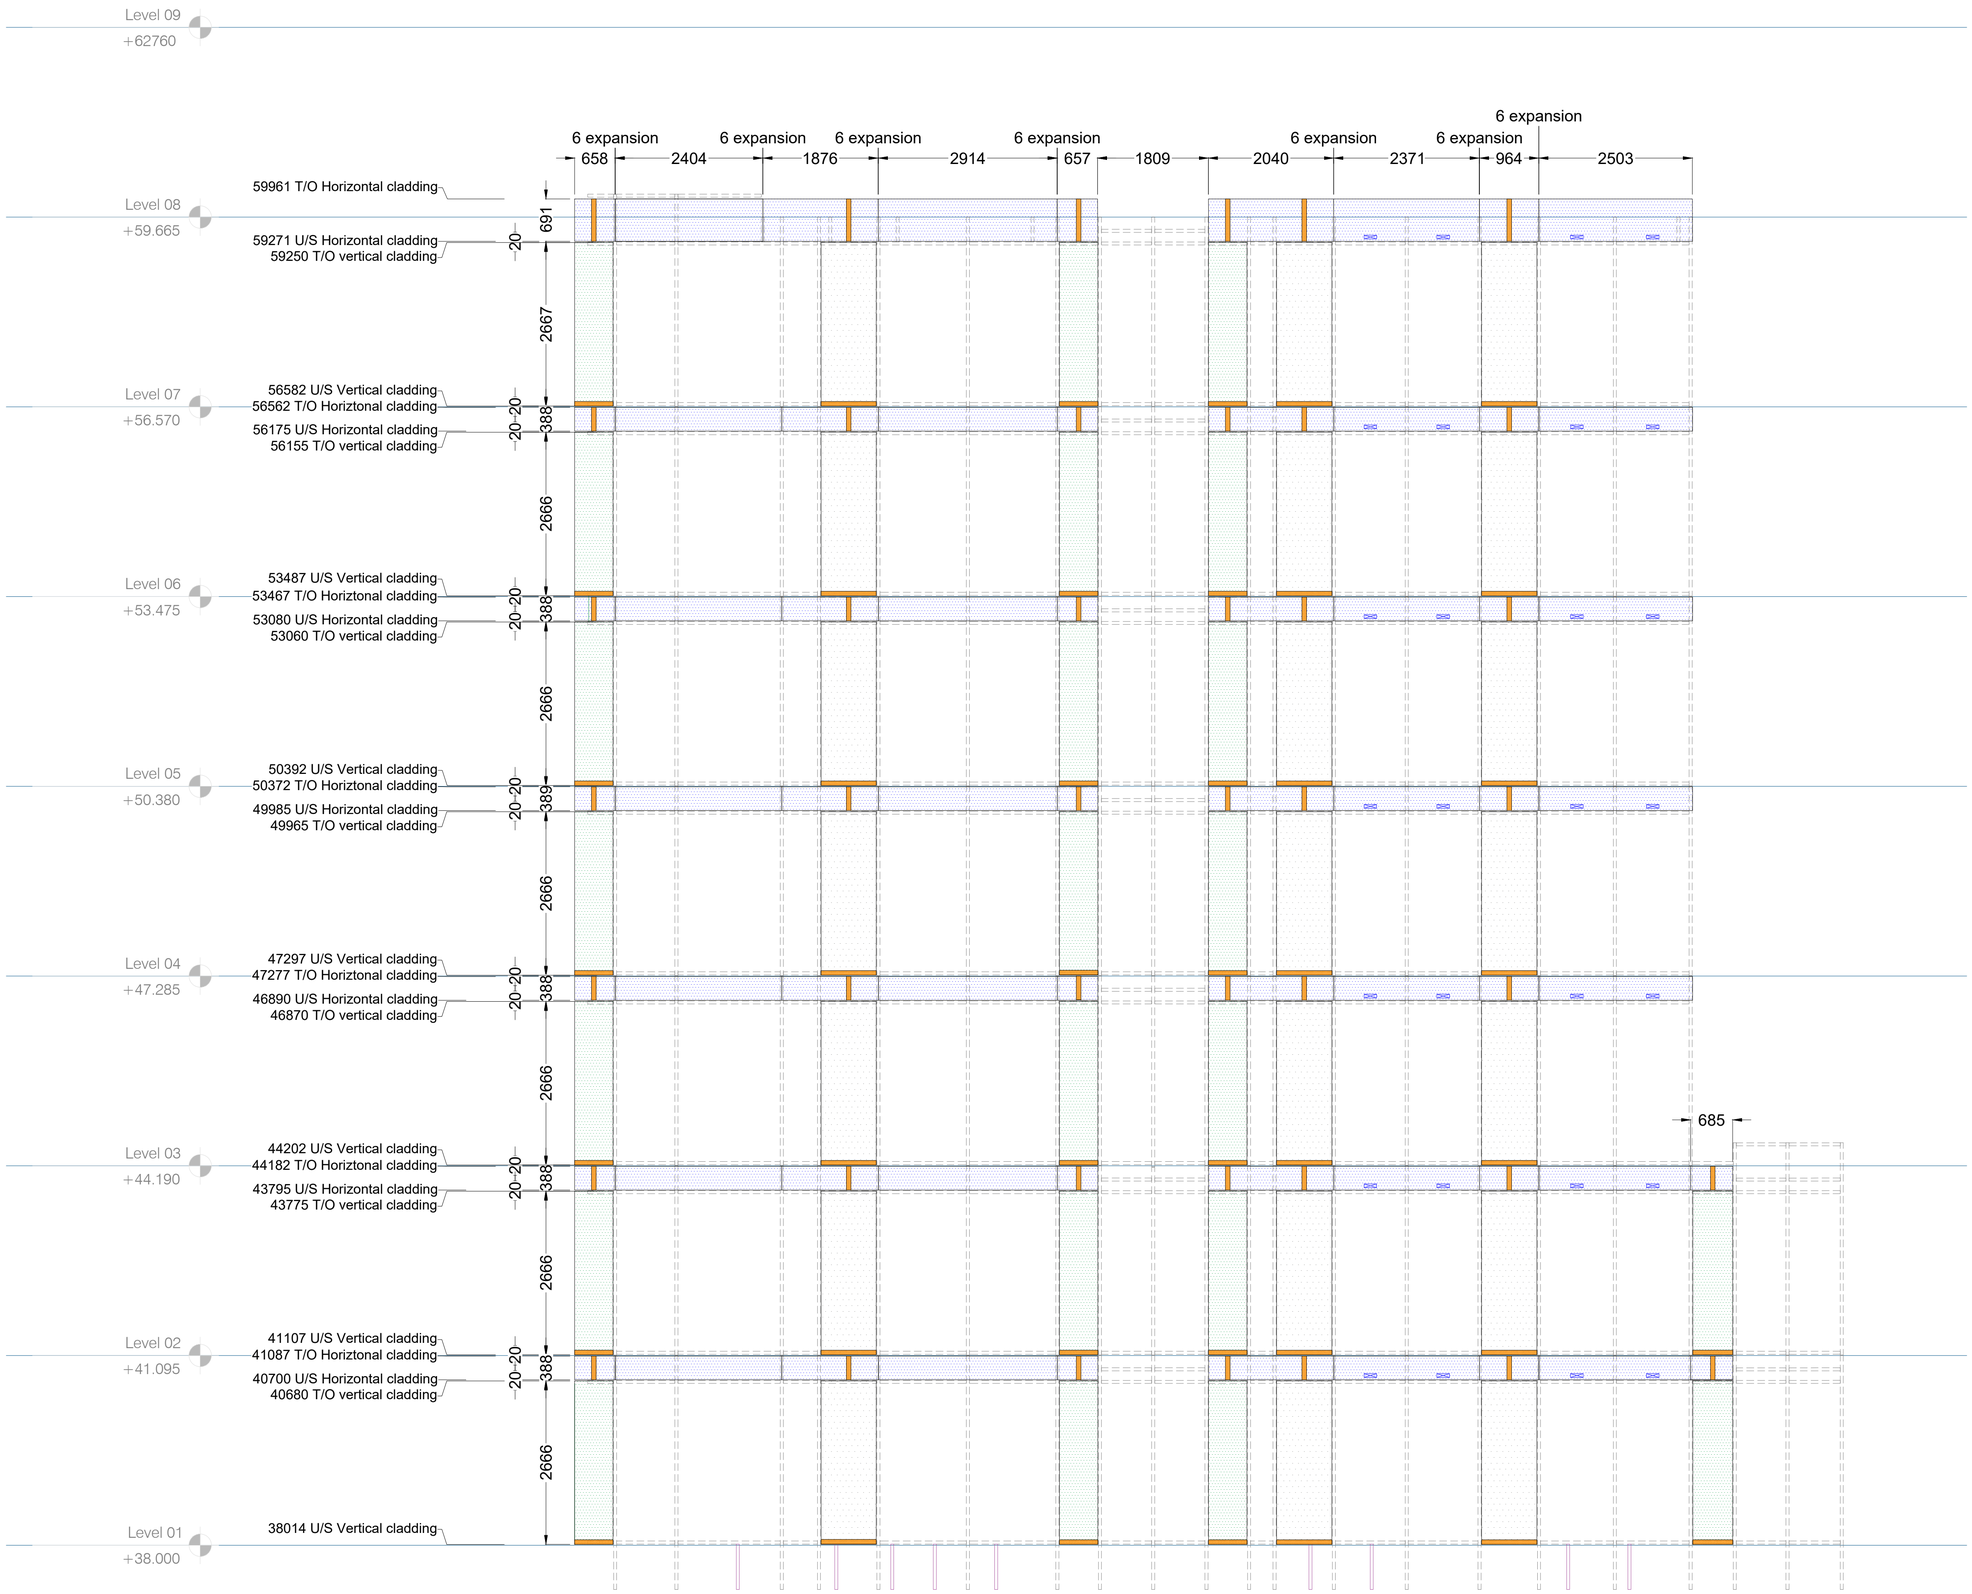

RECEIVED

14-JAN-2021
Gilbert-Ash
BOUCHER ROAD

This drawing (or any part thereof) may not be copied, transmitted or disclosed to any third party or unauthorized person without the prior written permission of Britplas.
Patent Publication No. 2446730A.
This drawing is to be read in conjunction with all other relevant drawings prepared by consultants and sub-contractors.
Do not scale from this drawing. Work only to printed dimensions.
Report any discrepancies to the Architect or representatives thereof.

Notes:
Suitable Primary/ Secondary Steelwork not by Britplas. Steelwork/ Concrete structure tolerance +/-18mm in any direction Non-accumulative.

FOR SPECIFICATION PLEASE REFER TO DRAWING NO. BP-6602-SPEC-1000

FOR COMPARTMENTATION DETAIL PLEASE REFER TO DRAWING NO. BP-D548

Rev.	Description.	Date	Initials
C1	Construction Issue - Amended various transom levels at each floor	30/09/20	MZ
A1	Approval Issue	20/08/20	MZ

Project Title

6602 - MOXY HOTEL
MANCHESTER

Drawing Title

LEVEL 01 & 08
SCOTT PLACE STREET
FEATURE PANEL SETOUT

FOR CONSTRUCTION

britplas
Unit 18 Kingsland Grange,
Woolston, Warrington,
Cheshire, WA1 4RW.
Tel - (+44) 01925 824317
Fax - (+44) 01925 284110
Britplas Commercial Ltd

Project No.	Scale	DWG Sheet Size
6602	1:50 @ A1	A1
Drawn By	Checked By	Date
MZ	AH	20/08/2020

Drawing Number: BP-6602-E512
Rev.: C1