



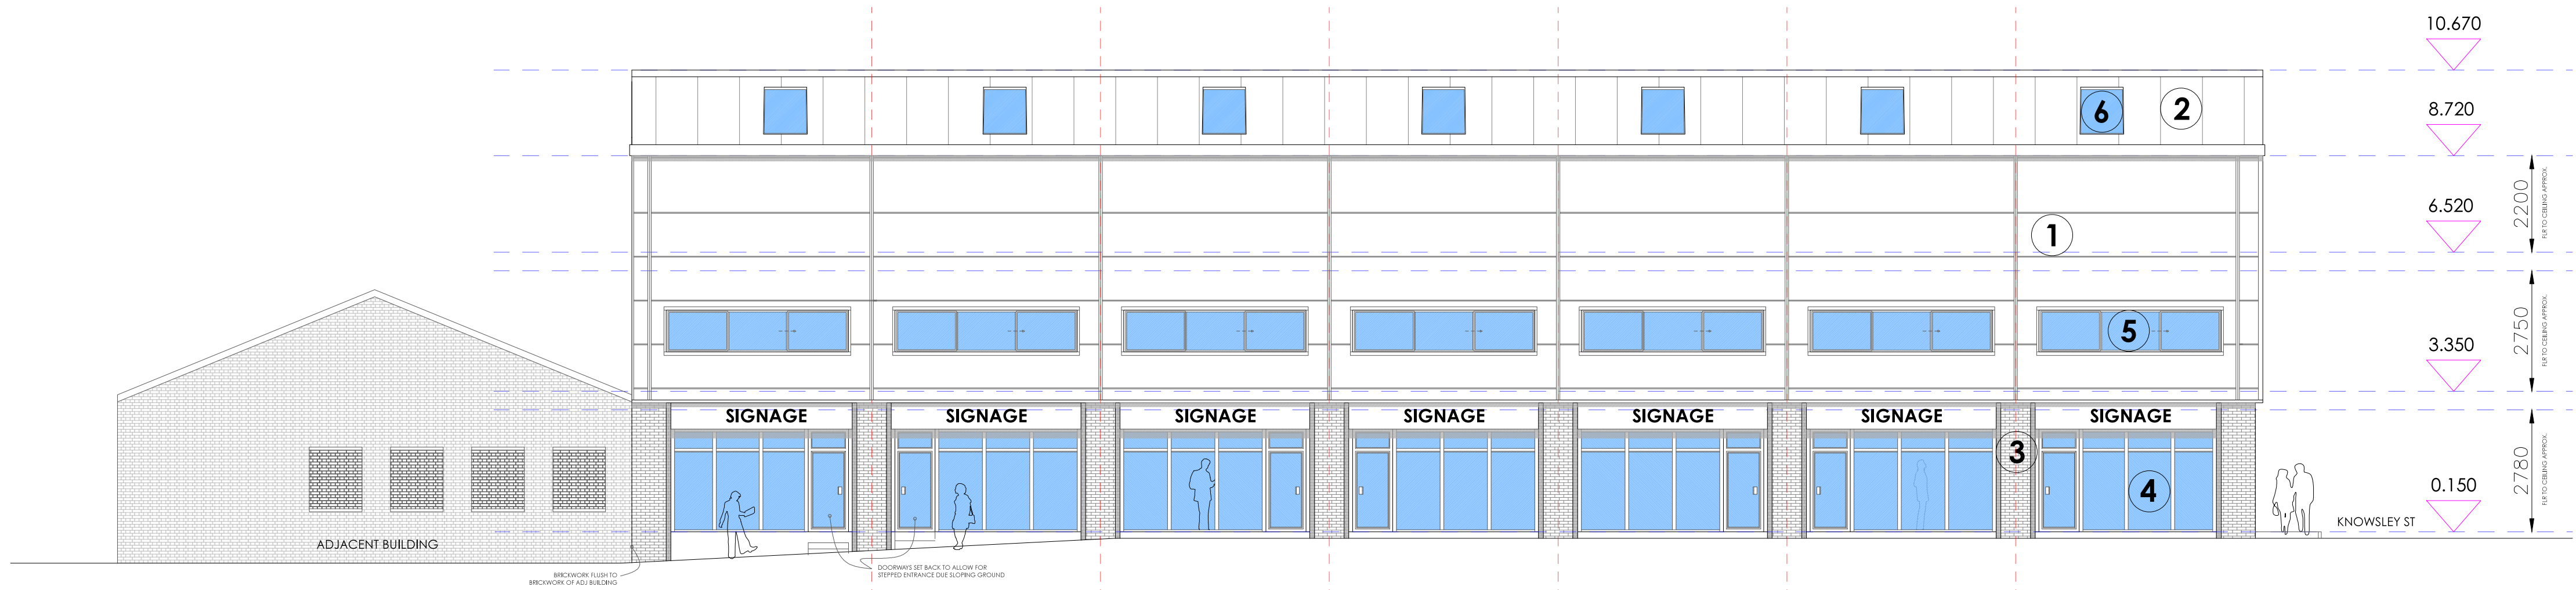


EAST (BLACKLOCK ST) ELEVATION

SCALE 1:100

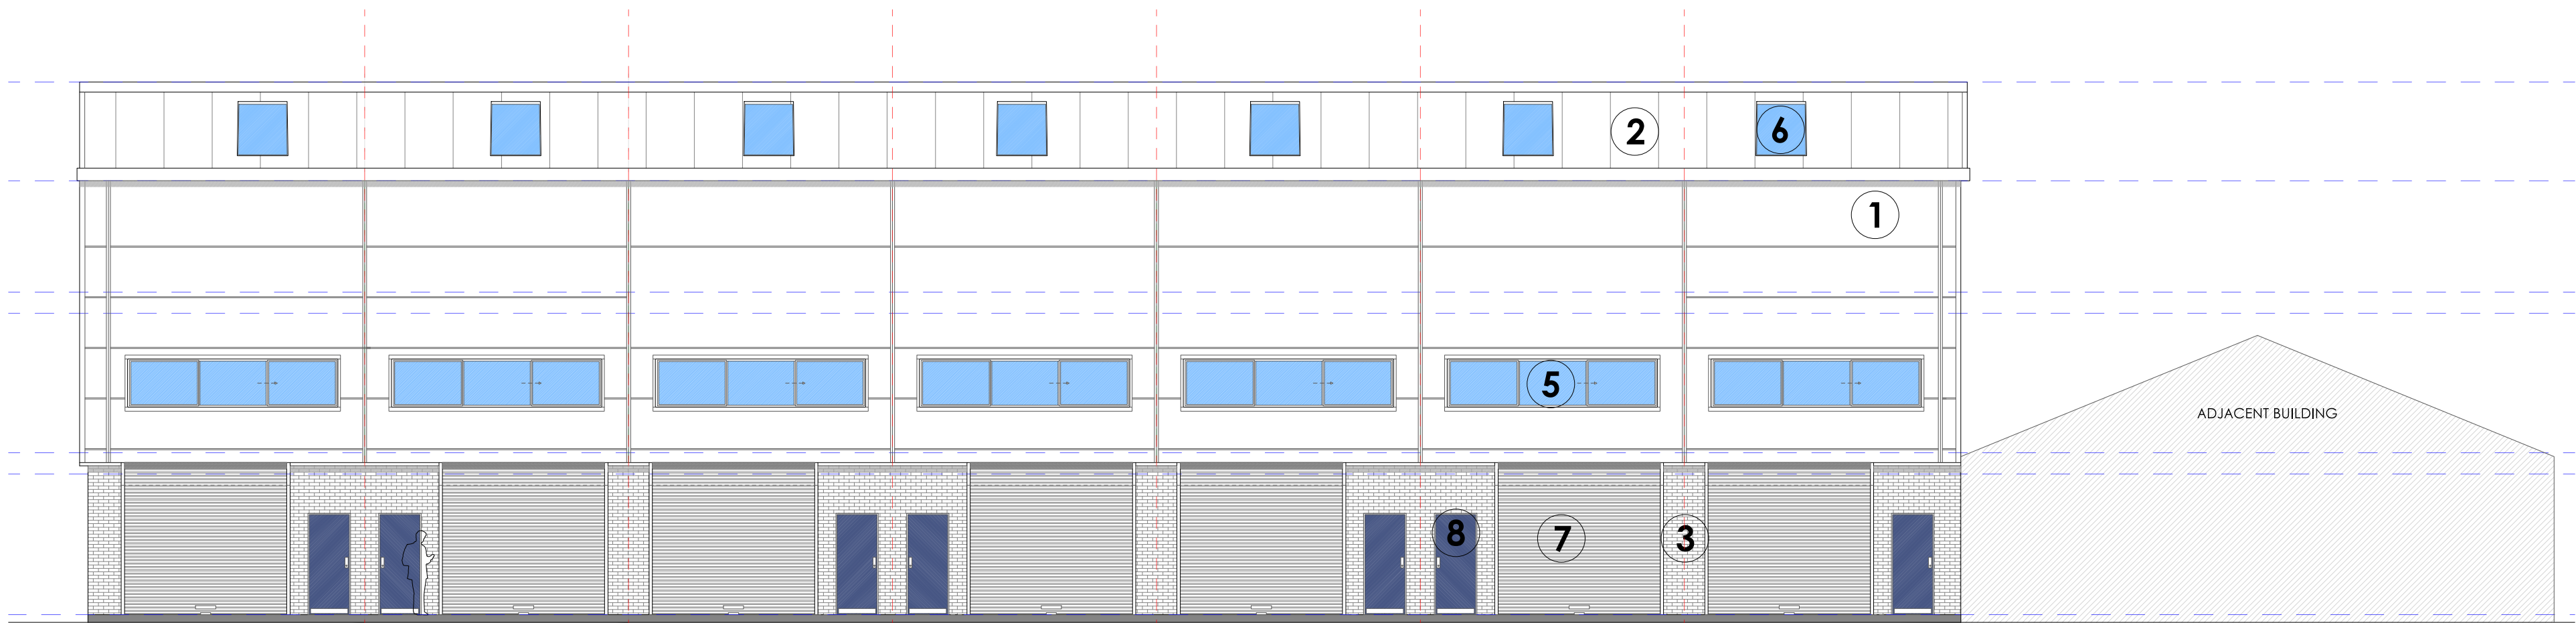


WEST (COURTYARD) ELEVATION

SCALE 1:100

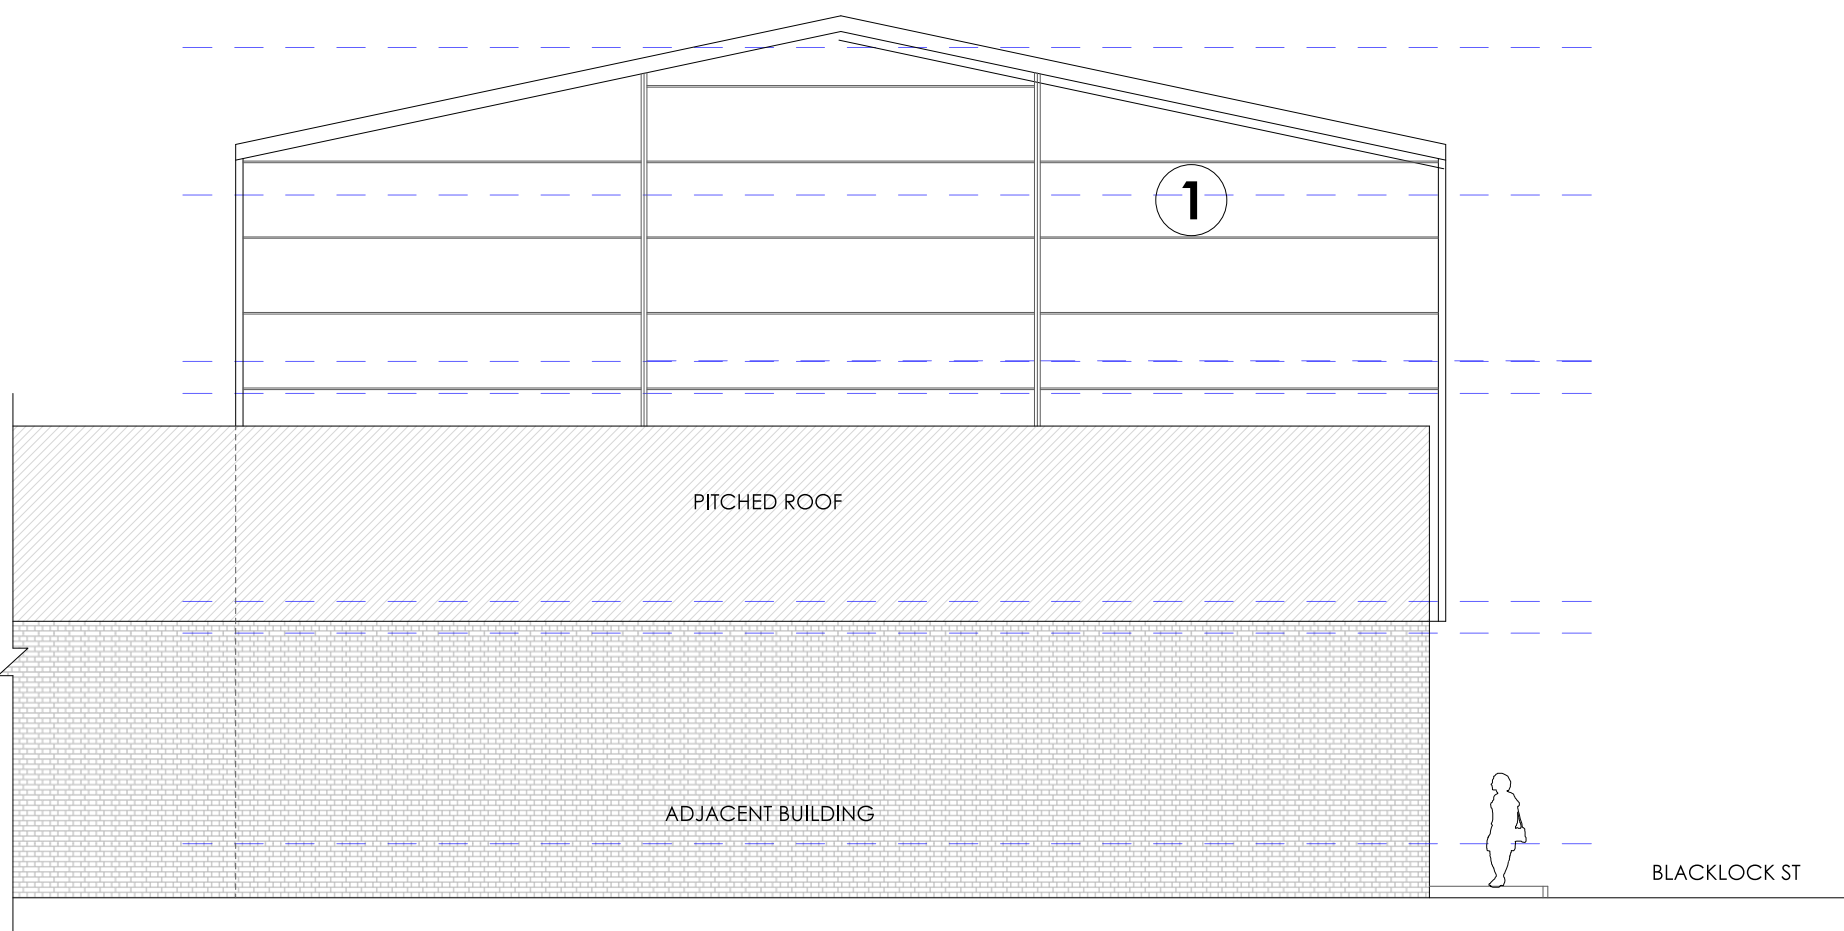

RETURN (SOUTH) ELEVATION

SCALE 1:100

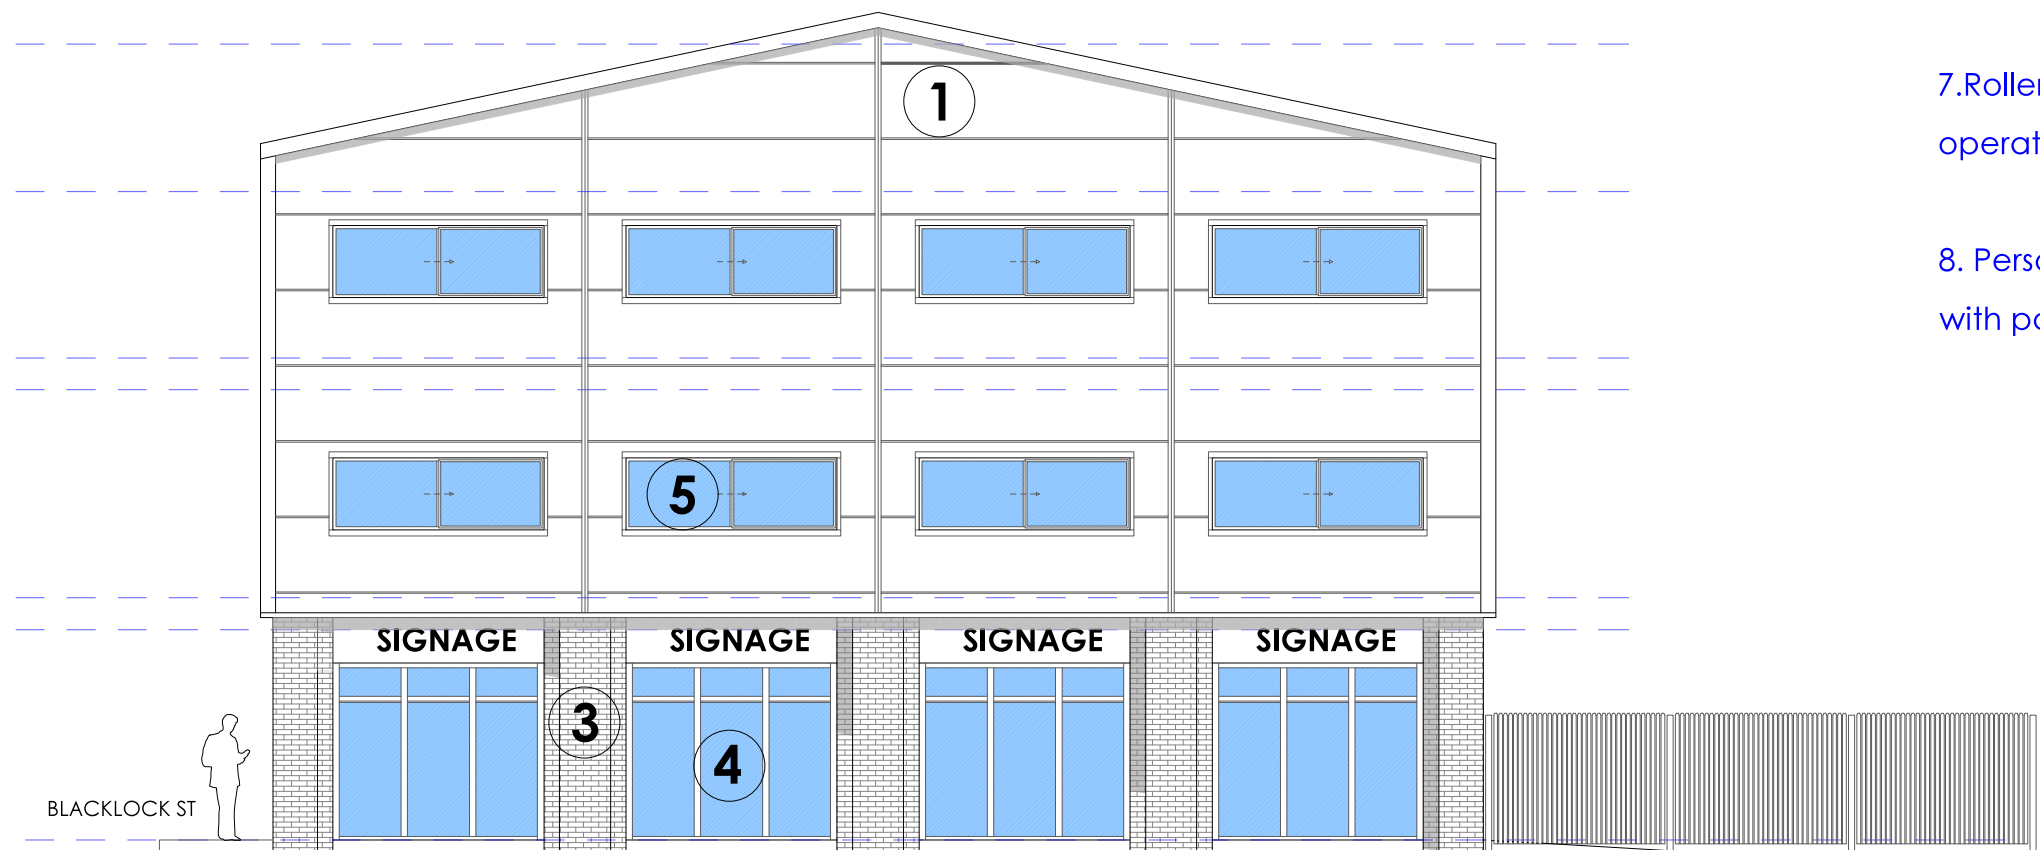

KNOWSLEY ST (NORTH) ELEVATION

SCALE 1:100

MATERIAL KEY

CONDITIONAL APPROVAL OF MATERIALS TO BE DISCHARGED

1. Horizontal insulated composite wall panels, smooth outside finish colour: metallic silver/grey fbc , Kingspan Optifimo KS600-1000 or similar approved with A+ green rating (BRE global)
2. Trapezoidal insulated composite roof panels, colour: goosewing/merlin grey. KS 1000/2000RW or similar approved with A+ rating.
- 3.Red facing brick at ground floor level to all exposed elevations. Facing brick to match existing adjacent buildings as far as practically possible.
4. Shop front glazing system - aluminum/UPVC framed glazing front and public access door. Double glazed low emissive Pilkington K safety glass. Framing colour and specification to be confirmed.
5. Window units - similar style and specification to that off adjacent building located on Knowsley St. Aluminum/UPVC double glazed units, horizontal sash casements, framing colour to match shop front glazing.
6. Rooflight - Trapezoidal GRP composite panels
- 7.Roller Shutter Doors - 3.2m Width 3.2m height 3 Phase electrically operated shutter doors, galvanized finish.
8. Personnel Doors - Rear access personnel doors / fire doors complete with panic bar and emergency ironmongery. Colour to be confirmed.

Notes:

1. THE COPYRIGHT OF THIS DRAWING IS THAT OF B.W.MCKEOWN ARCHITECTURE & DESIGN AND MAY NOT BE REPRODUCED IN WHOLE OR PART WITHOUT THE EXPRESS PERMISSION OF THE COPYRIGHT HOLDERS.
2. WORK TO FIGURED DIMENSIONS ONLY.
3. THIS DRAWING IS TO BE READ IN CONJUNCTION WITH ALL RELEVANT ENGINEER'S DRAWINGS AND SPECIFICATIONS WHERE NECESSARY.

REV:	DESCRIPTION:	BY:	DATE:
STATUS: PLANNING			



CLIENT:	Amir Andersen Textiles 63 Knowsley St Manchester
---------	---

SITE:	Style House Knowsley St / Blacklock St Manchester, M8 8HX
TITLE:	

SCALE AT A1:	DATE:	DRAWN:	CHECKED:
AS SHOWN	07.10.15	BWM	
PROJECT NO:	DRAWING NO:	REVISION:	
	06		