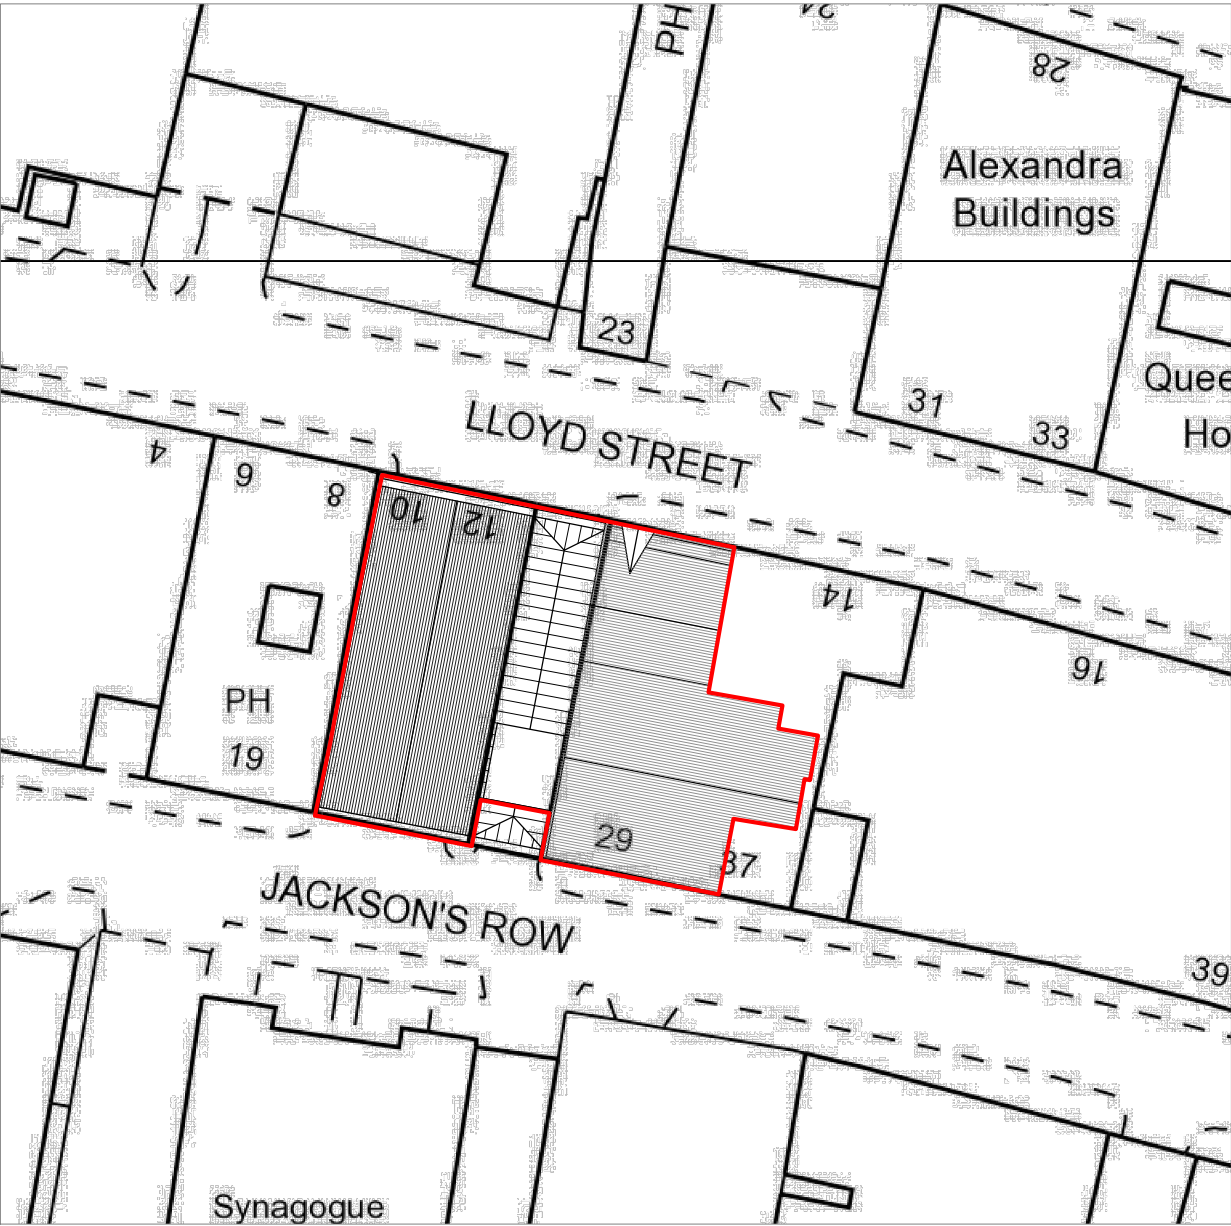
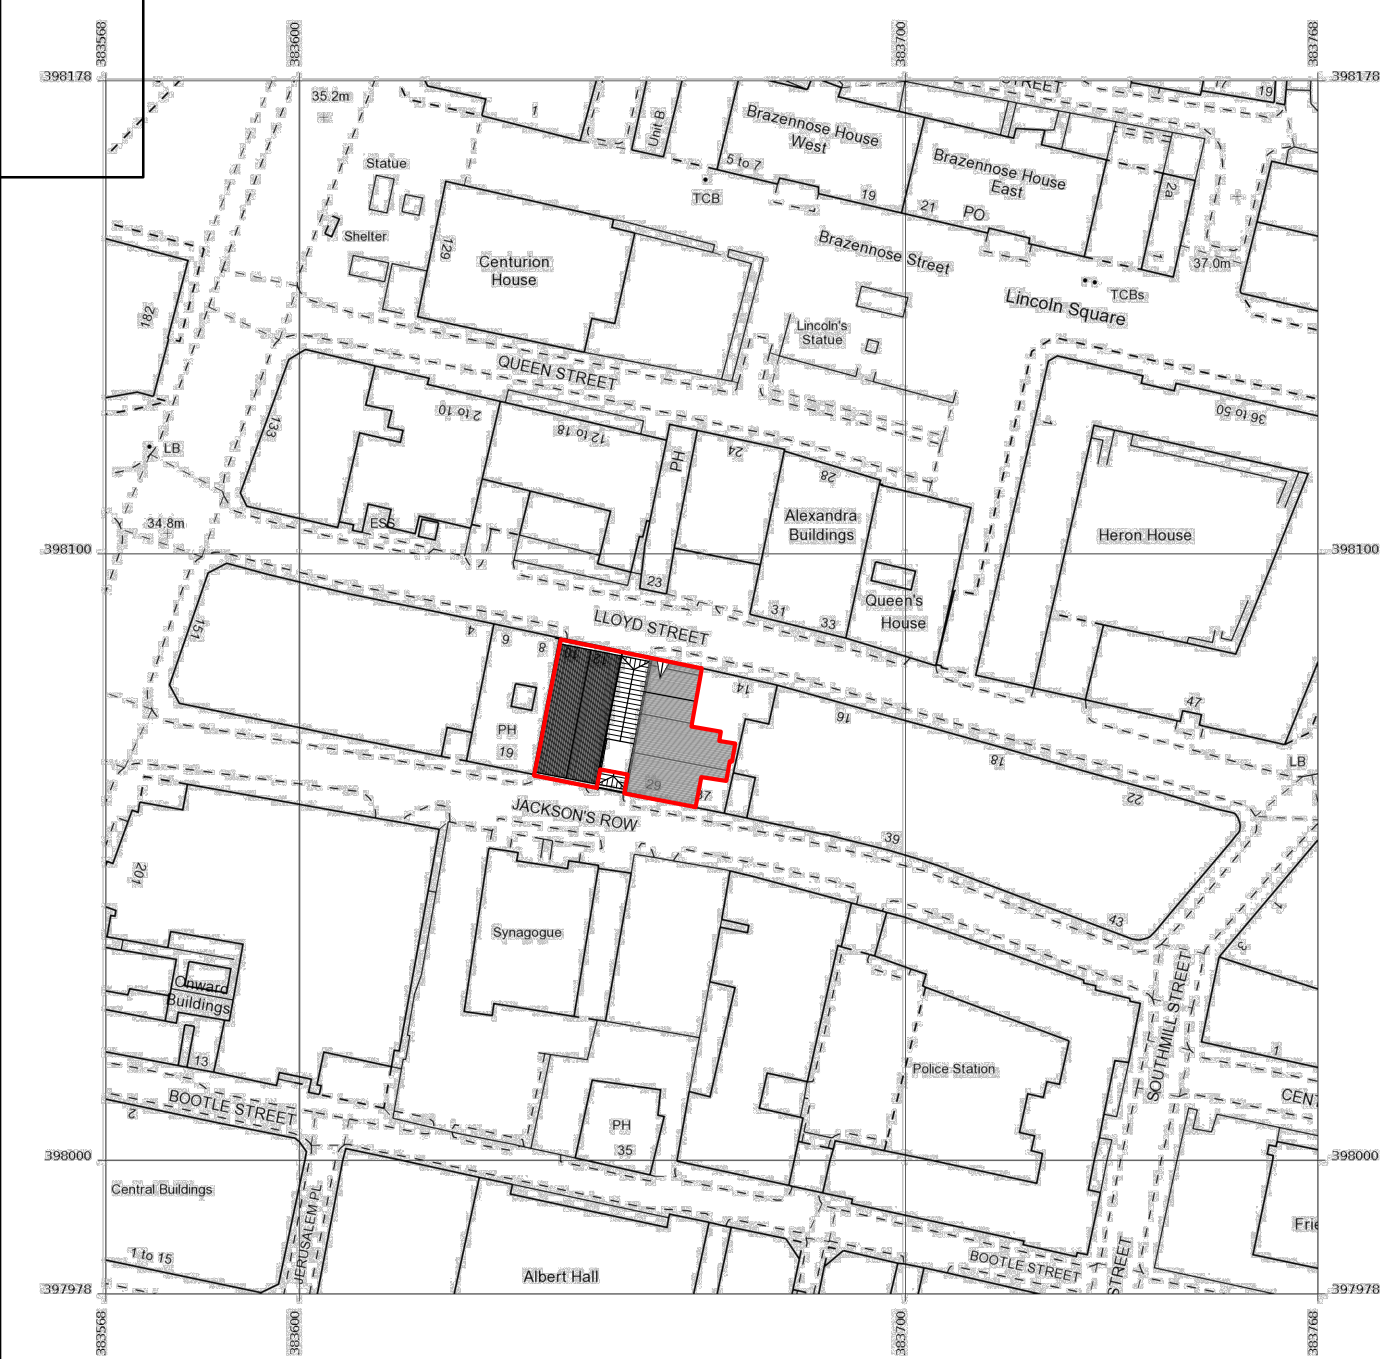


SITE LOCATION MAP
SCALE 1:1250

SITE LOCATION MAP
SCALE 1:500

LEGEND:

 Extent of Application

License No. OS 100035409

Coordinates 383668 398078

NOTES
FIGURED DIMENSIONS ONLY ARE TO BE TAKEN FROM THIS DRAWING.DOO NOT SCALE
ALL DIMENSIONS ARE TO BE CHECKED ON SITE BEFORE ANY WORK IS PUT IN HAND.
ALL DIMENSIONS ARE IN MILLIMETRES UNLESS OTHERWISE STATED.

R	Record
C	Construction
T	Tender
PL	Planning
A	Approval
PR	Preliminary
Stage	Description



Rev.mark	Revision	Date	By

Scale : As Shown- A3

Date : JAN 18

Drawn : AS

Checked :

SITE LOCATION MAP

GIN DISTILLERY & ACADEMY
Croxley House, Llyod Street
Manchester

Project No. **17050**

Stage **PL** Drawing No. **001**

SSA ARCHITECTS

42 haddington road dublin 4
Ph: 01 668 7939
belvedere newtown waterford 051 873181