GROUND FLOOR AND MEZZANINE LEVELS

DO NOT SCALE FROM THIS DRAWING.
(DRAWING MAY BE SCALED FOR LOCAL AUTHORITY & PLANNING PURPOSES ONLY)
ALL DIMENSIONS TO BE CHECKED ON SITE.
COPYRIGHT PROTECTED.

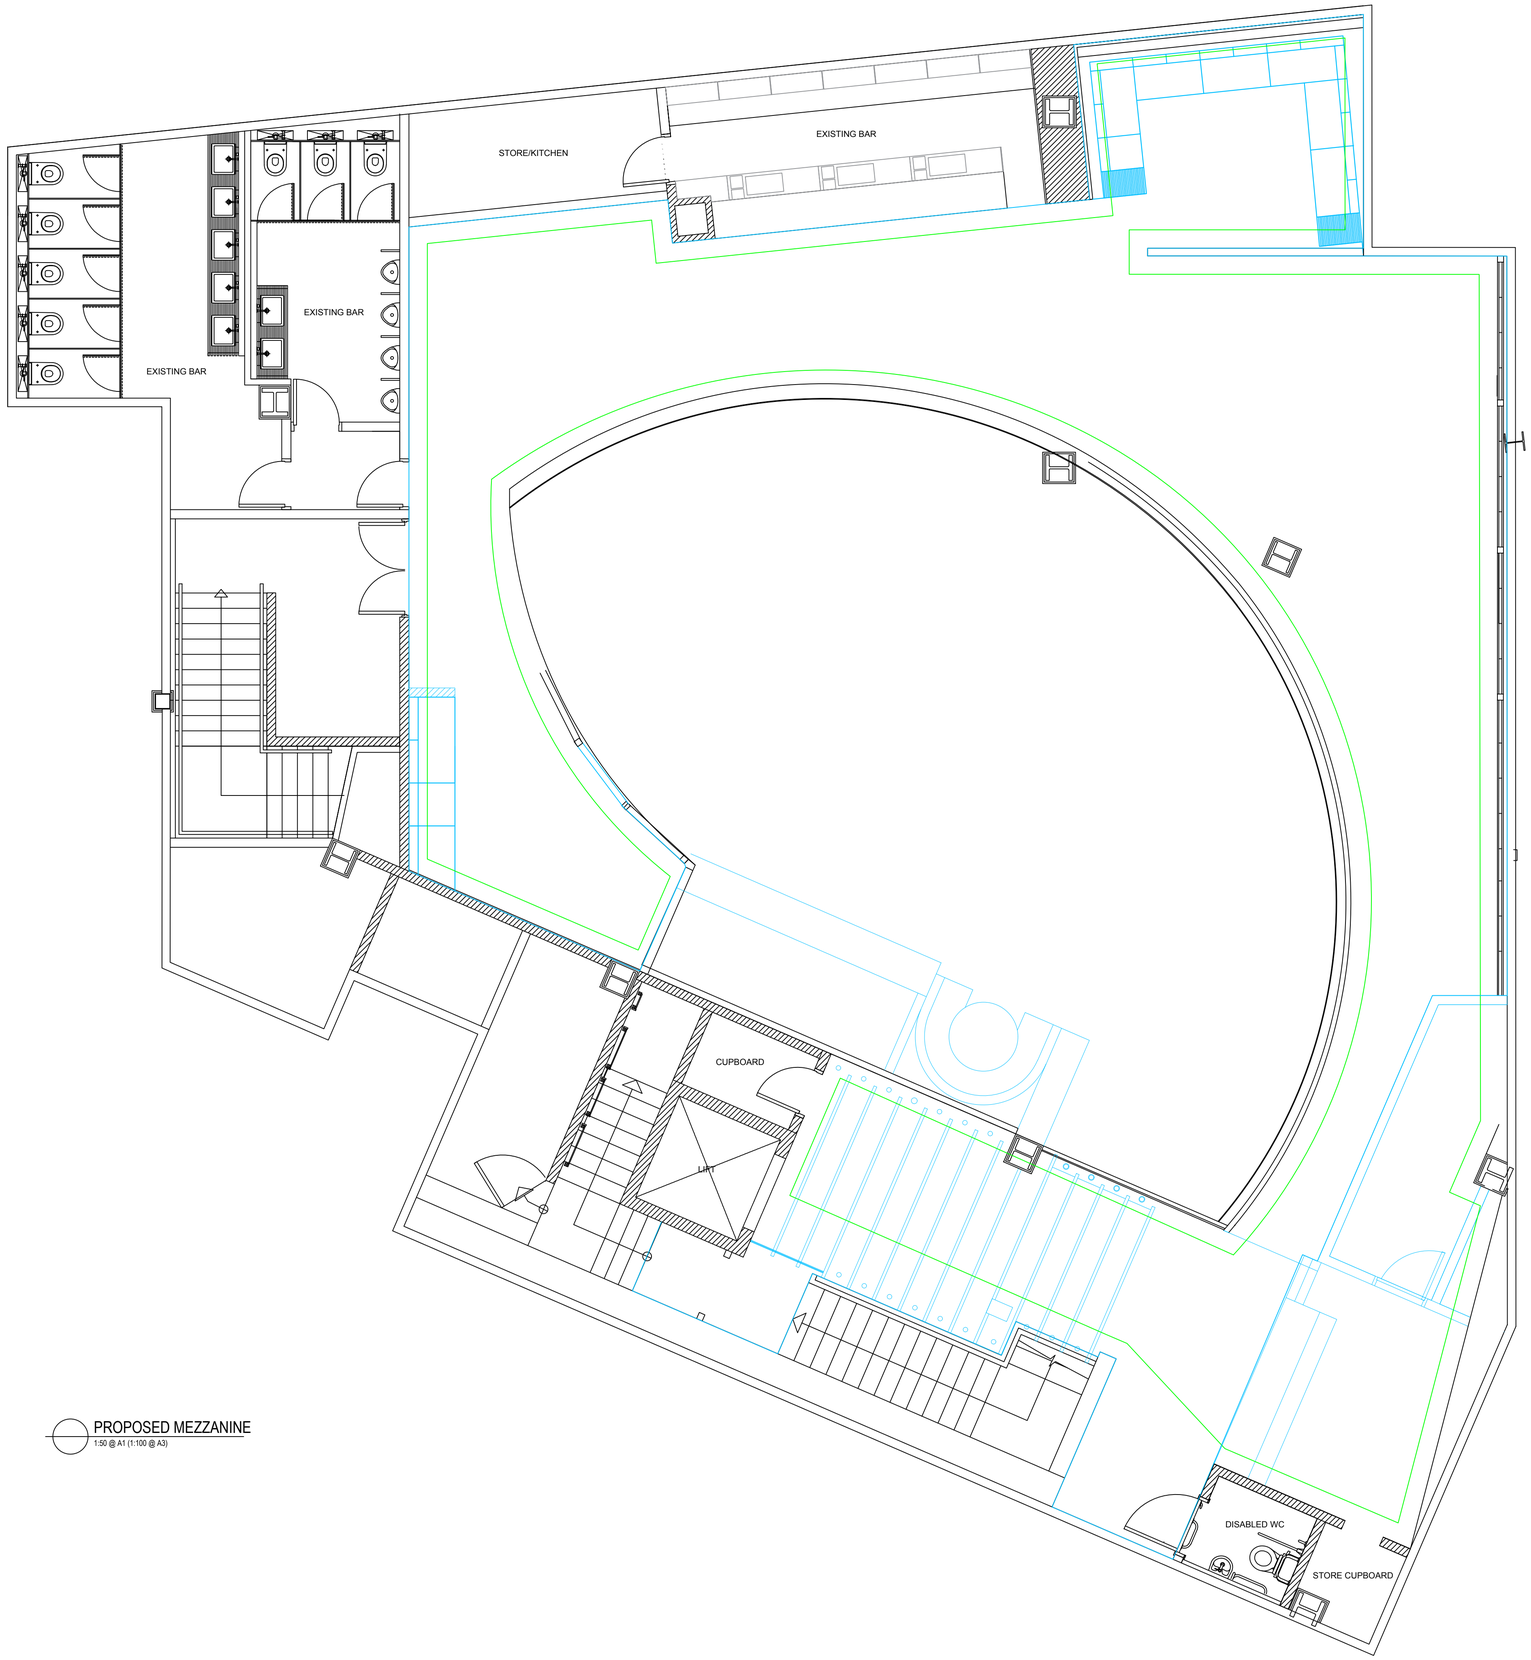

PROPOSED MEZZANINE
1:50 @ A1 (1:100 @ A3)

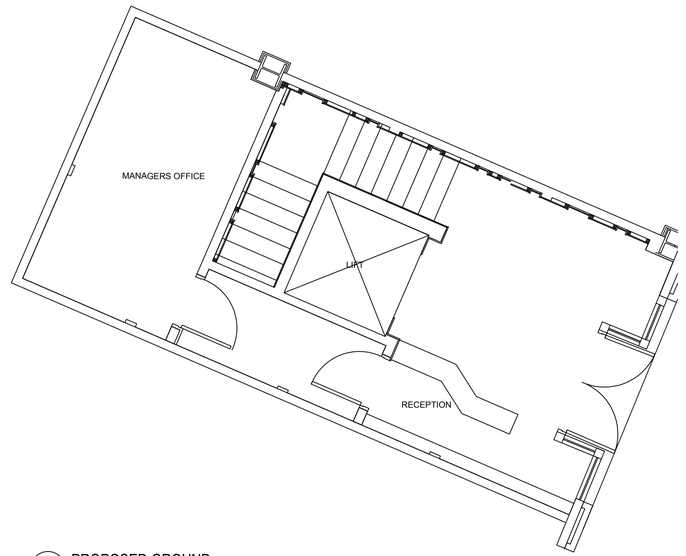

PROPOSED GROUND
1:50 @ A1 (1:100 @ A3)

REV	DATE	DESCRIPTION

PROJECT
BOOM BATTLE BAR MANCHESTER PRIN

DRAWING
EXISTING GROUND LAYOUT

PROJECT No: **21.002** DATE:

DRAWING No: **21.002/MPR/010** REV:

DRAWN BY: **DL** SCALE: **1:100** STATU:

luxon projects

David Luxon
+44 78 5095 0650

Registered in England No.68590
luxonprojects.co.uk

Copyright of Luxon Projects Limited 2021 - All rights reserved