



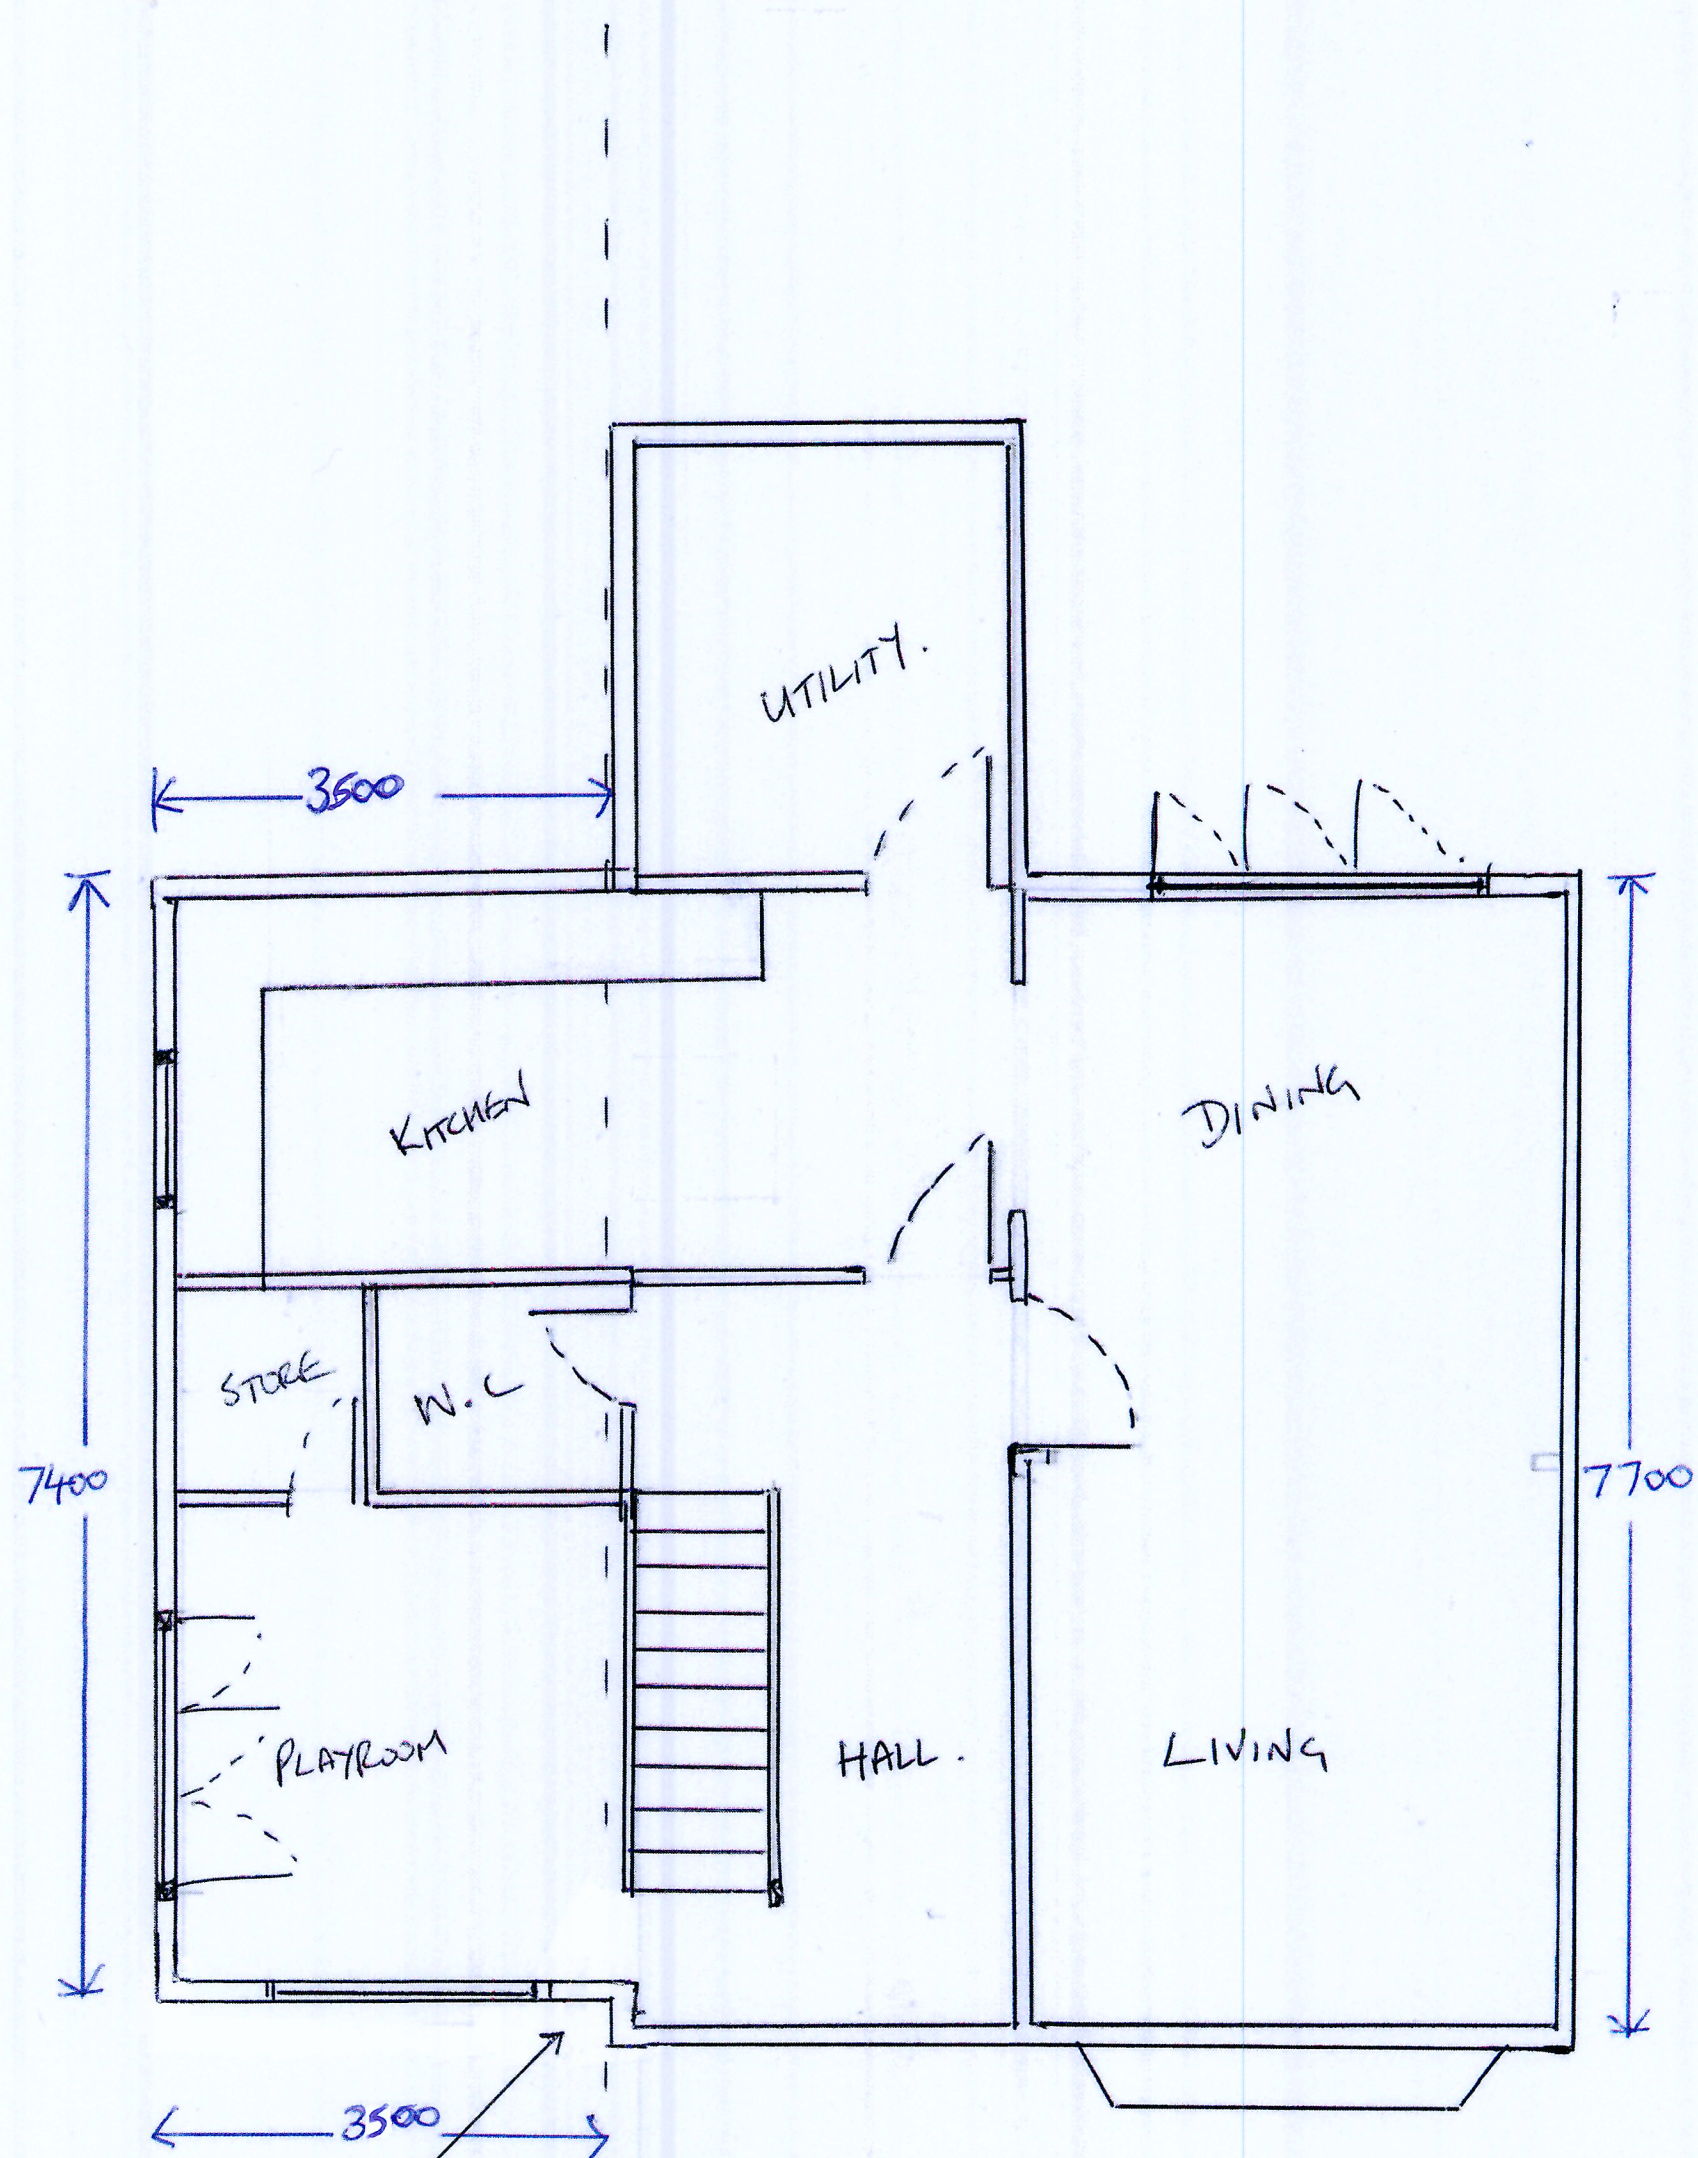

PROPOSED GROUND FLOOR

EXTENSION SET BACK
300mm FROM MAIN HOUSE
AS SUGGESTED.

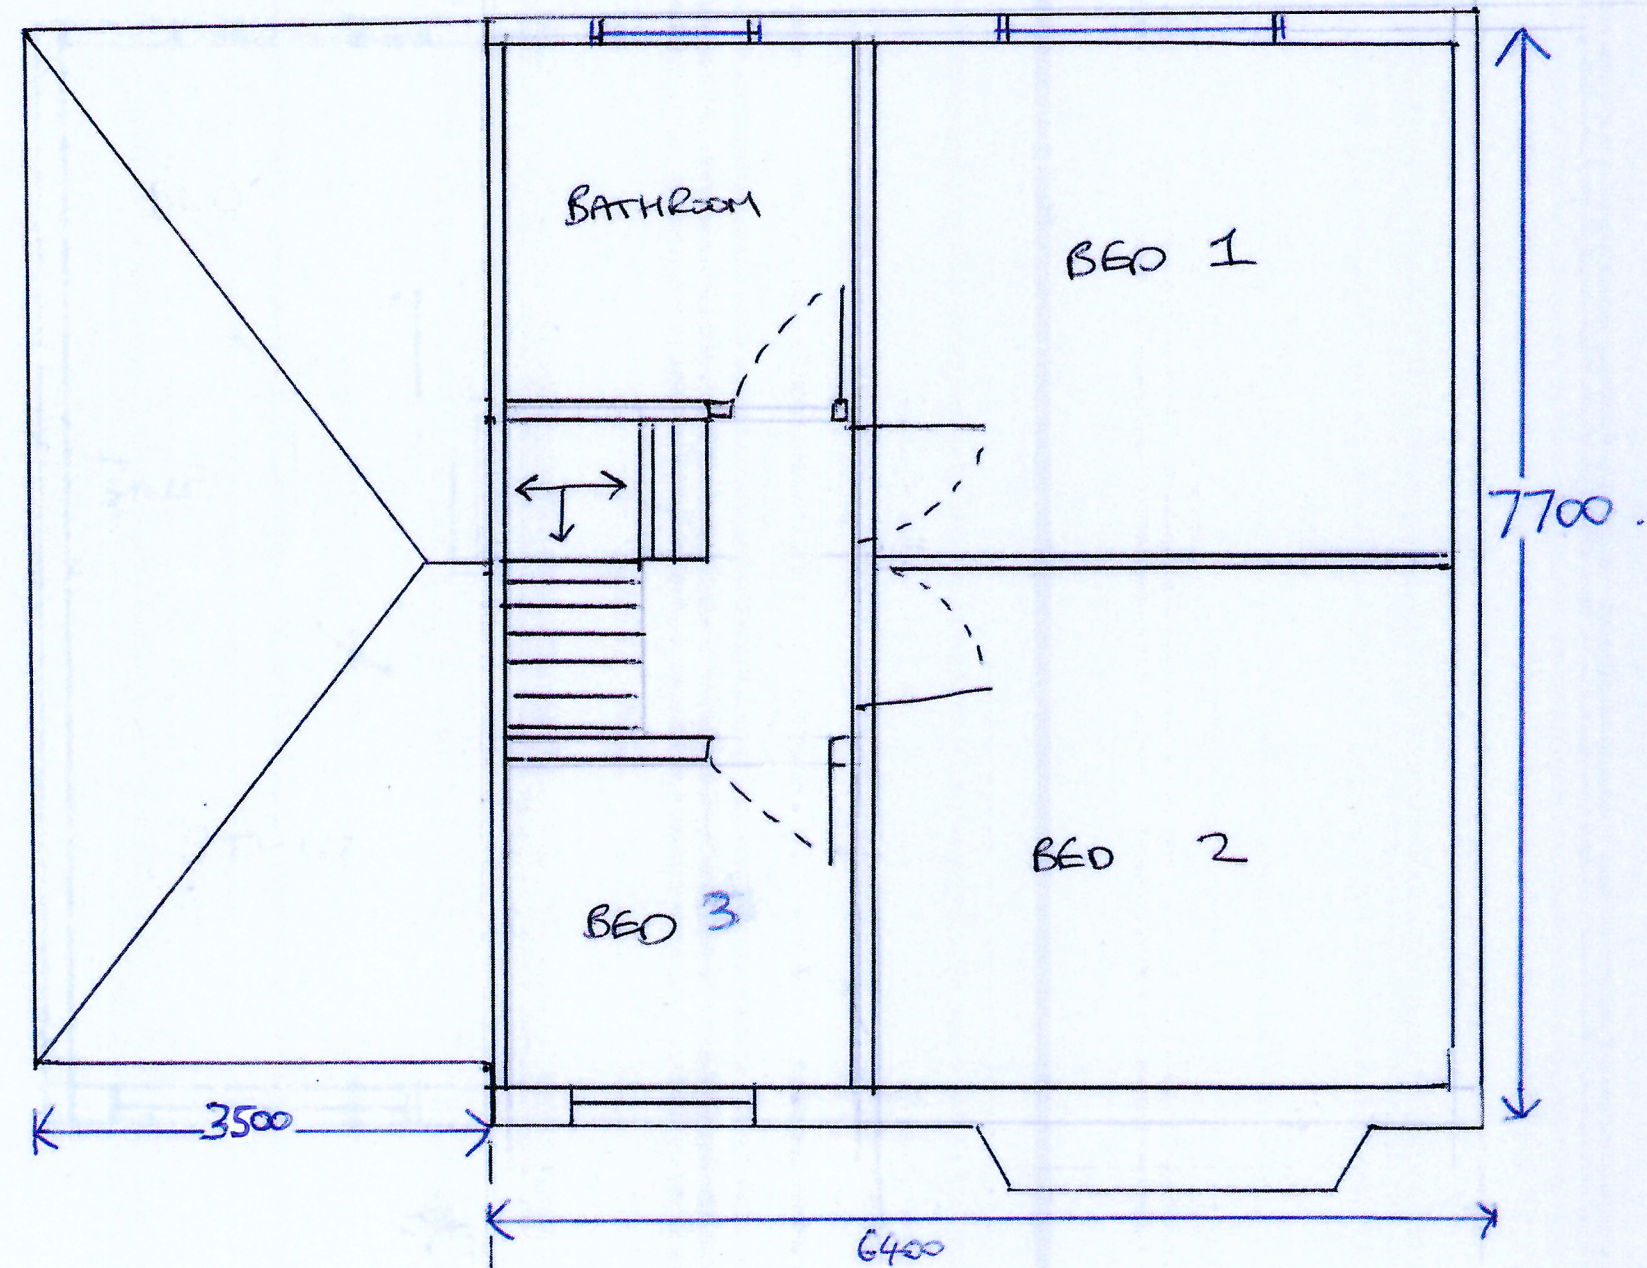

PROPOSED FIRST FLOOR

PROPOSED PLANS
NO 5 CROFT HILL ROAD.
SCALE 1:50.