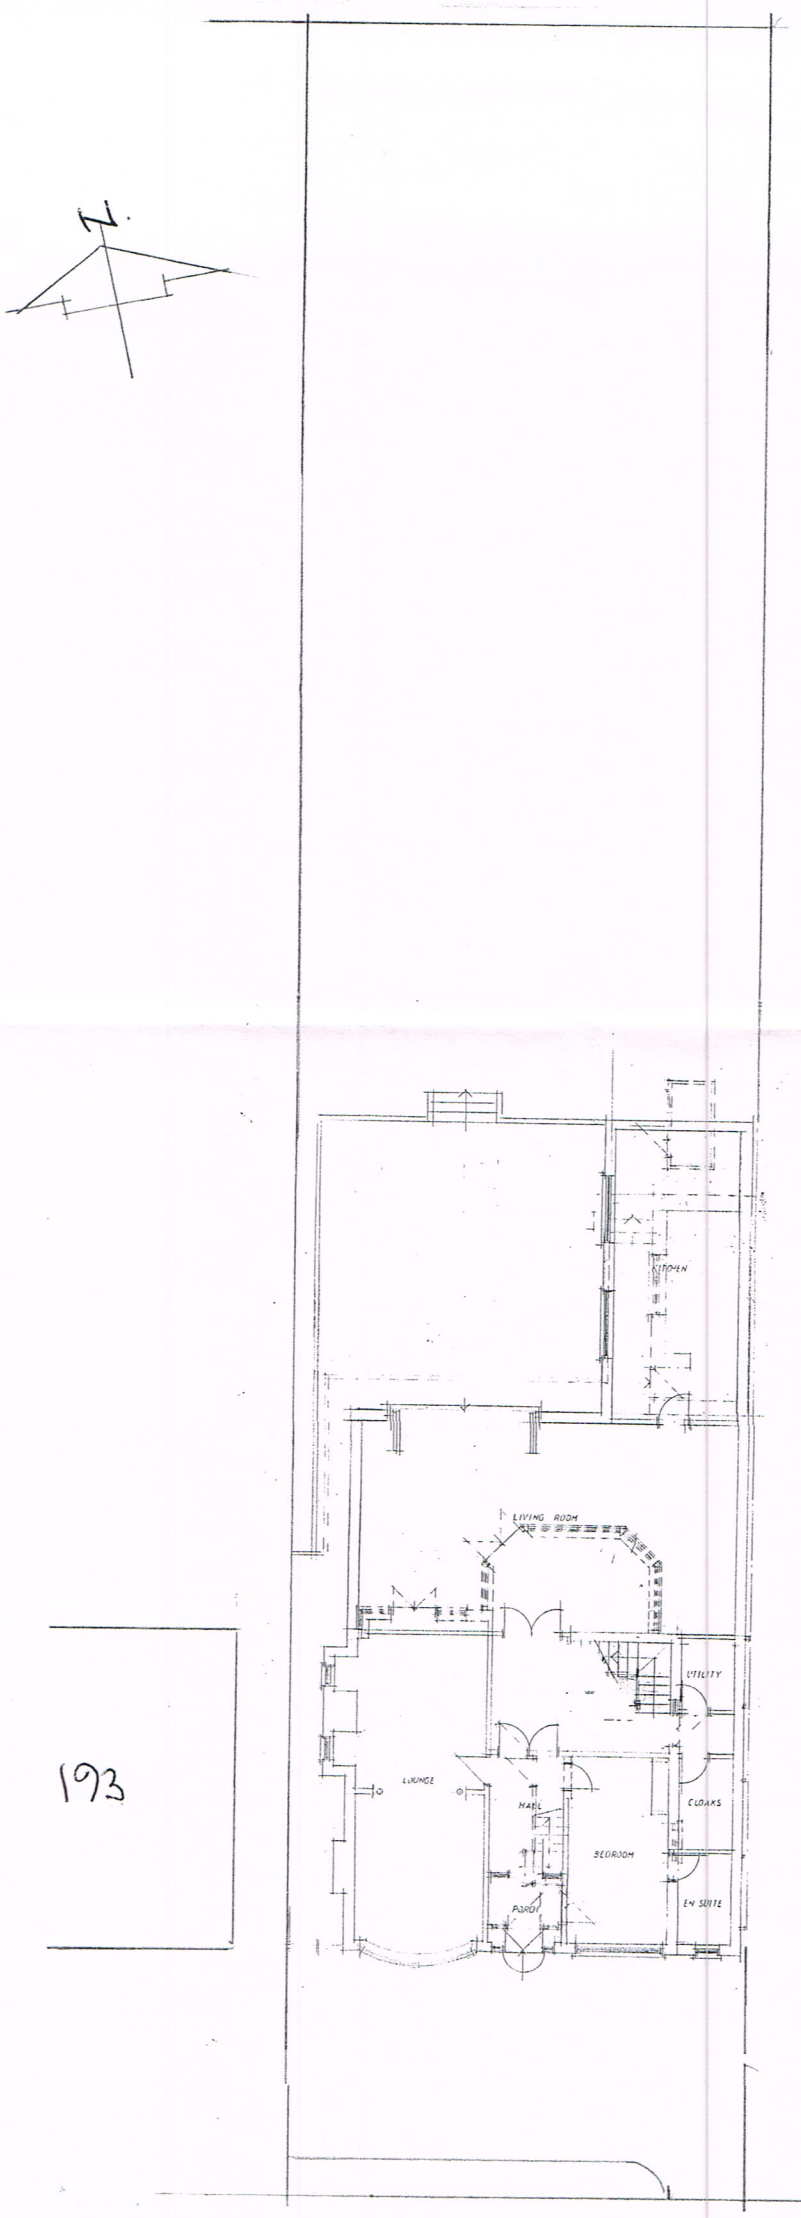

SITE PLAN AS PROPOSED.

195 VICTORIA AVENUE EAST
BLACKLEY M9 7HW.

Scale 1:200 @ A3.