



Note:
Do Not Scale from this drawing.
Dimensions are to be checked on site.
If in doubt please ask.

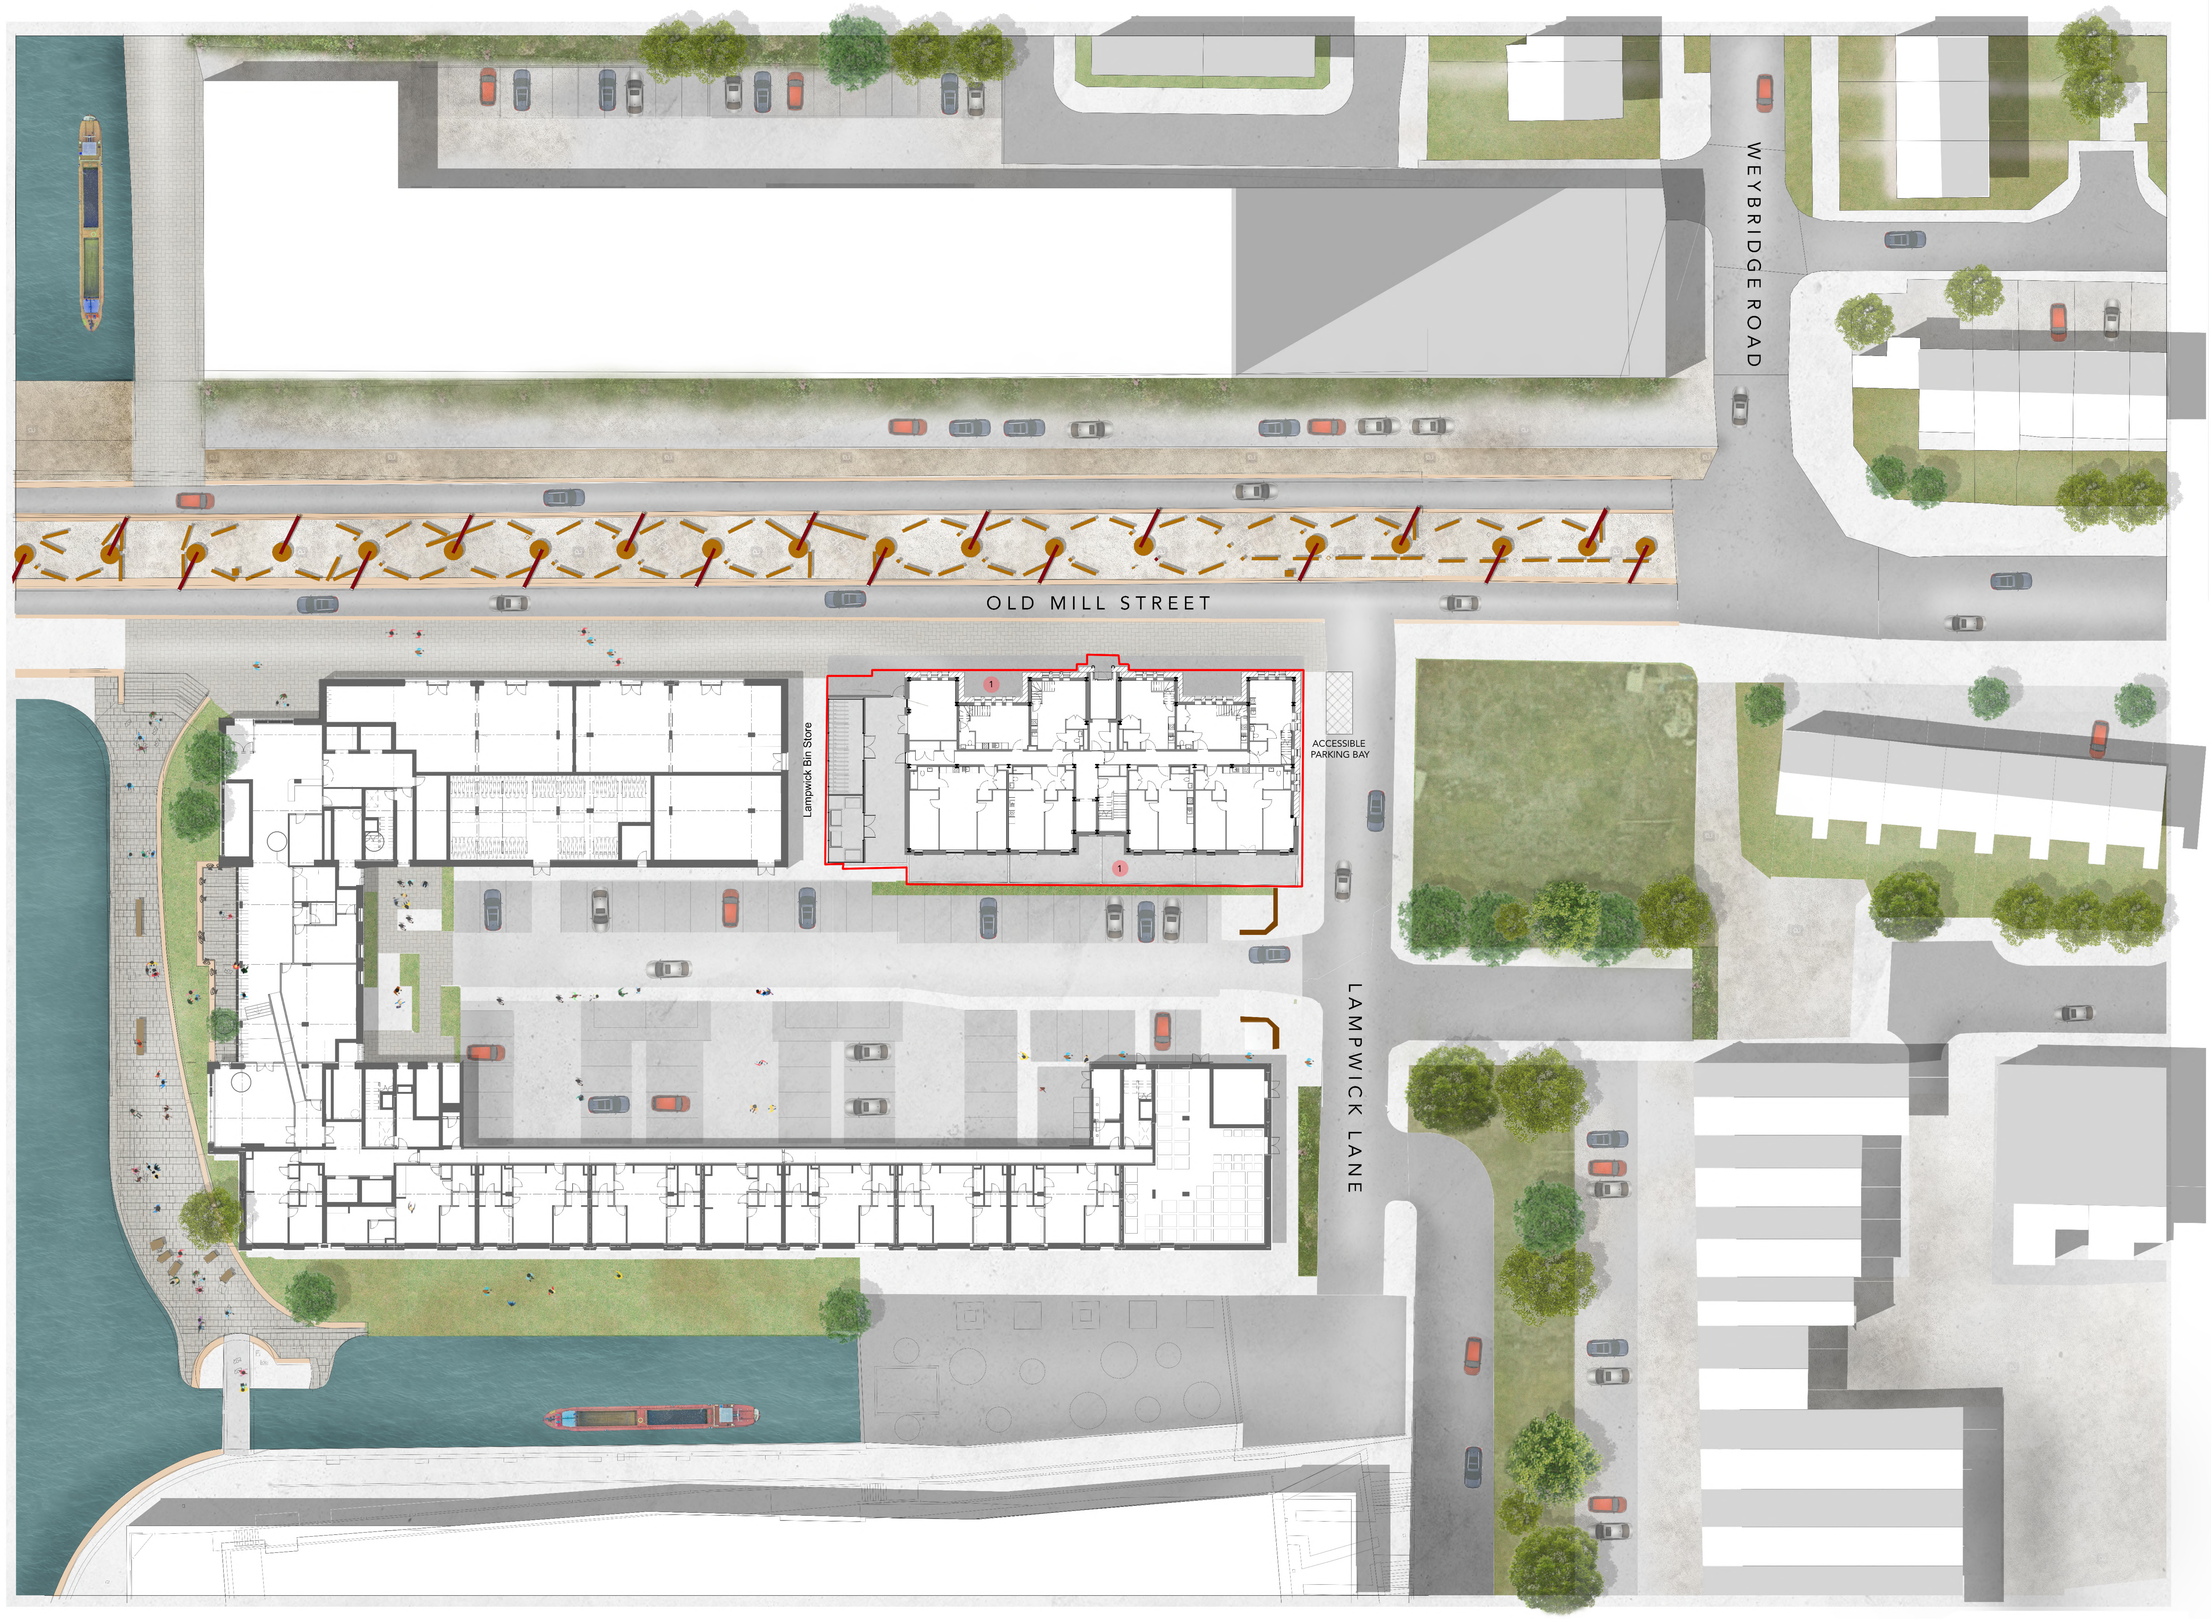


Site Application Boundary

**Please Note:**
Survey information contained within this drawing has been created by Third Parties. All survey information issued in good faith. Buttress will not be held responsible for any inaccuracies identified.

**Material Key:**
1. Tarmac

| Rev | Date | Intls | Details |
|---|---|---|---|
| P1 | 29.04.2021 | | Planning Issue |
| P0 | 15.04.2021 | | Preliminary Issue |

© The moral rights of the author are hereby asserted.
This drawing and design is the sole property of Buttress Ltd and must not be reproduced without permission.
Buttress Ltd is Registered in England and Wales: 5862613

**Buttress**
41 Bengal Street
Manchester
M4 6AF

**T** 0161 236 3303
**E** contact@buttress.net
**W** www.buttress.net

| | |
|---|---|
| **Project Title** | Ancoats Dispensary |
| **Client** | Great Places Housing Group |
| **Location** | Ancoats, Greater Manchester |
| **Drawing ref** | Proposed Site Plan |
| **Date** | 05/05/2021 16:06:40 |
| **Scale** | As indicated |
| **Checker** | AH |
| **Orig Paper Size** | A0 |
| **Job No:** | 8803 |
| **Status** | PLANNING |

Project: Origin: Zone: Level: Type: Disc: Number: Rev:

**8803-BA-XX-00-DR-A-(04)102- P1**