



This drawing is the copyright of LDM Design.
All dimensions to be checked on site.
Do not scale.
All levels to be checked on site and refer to Ordnance
Survey Datum Newlyn unless alternative datum given.
All errors and omissions to be reported to the Architect
prior to commencement.
This drawing must be read in conjunction with the relevant
specification clauses.
This drawing must not be used on site unless issued for
construction.

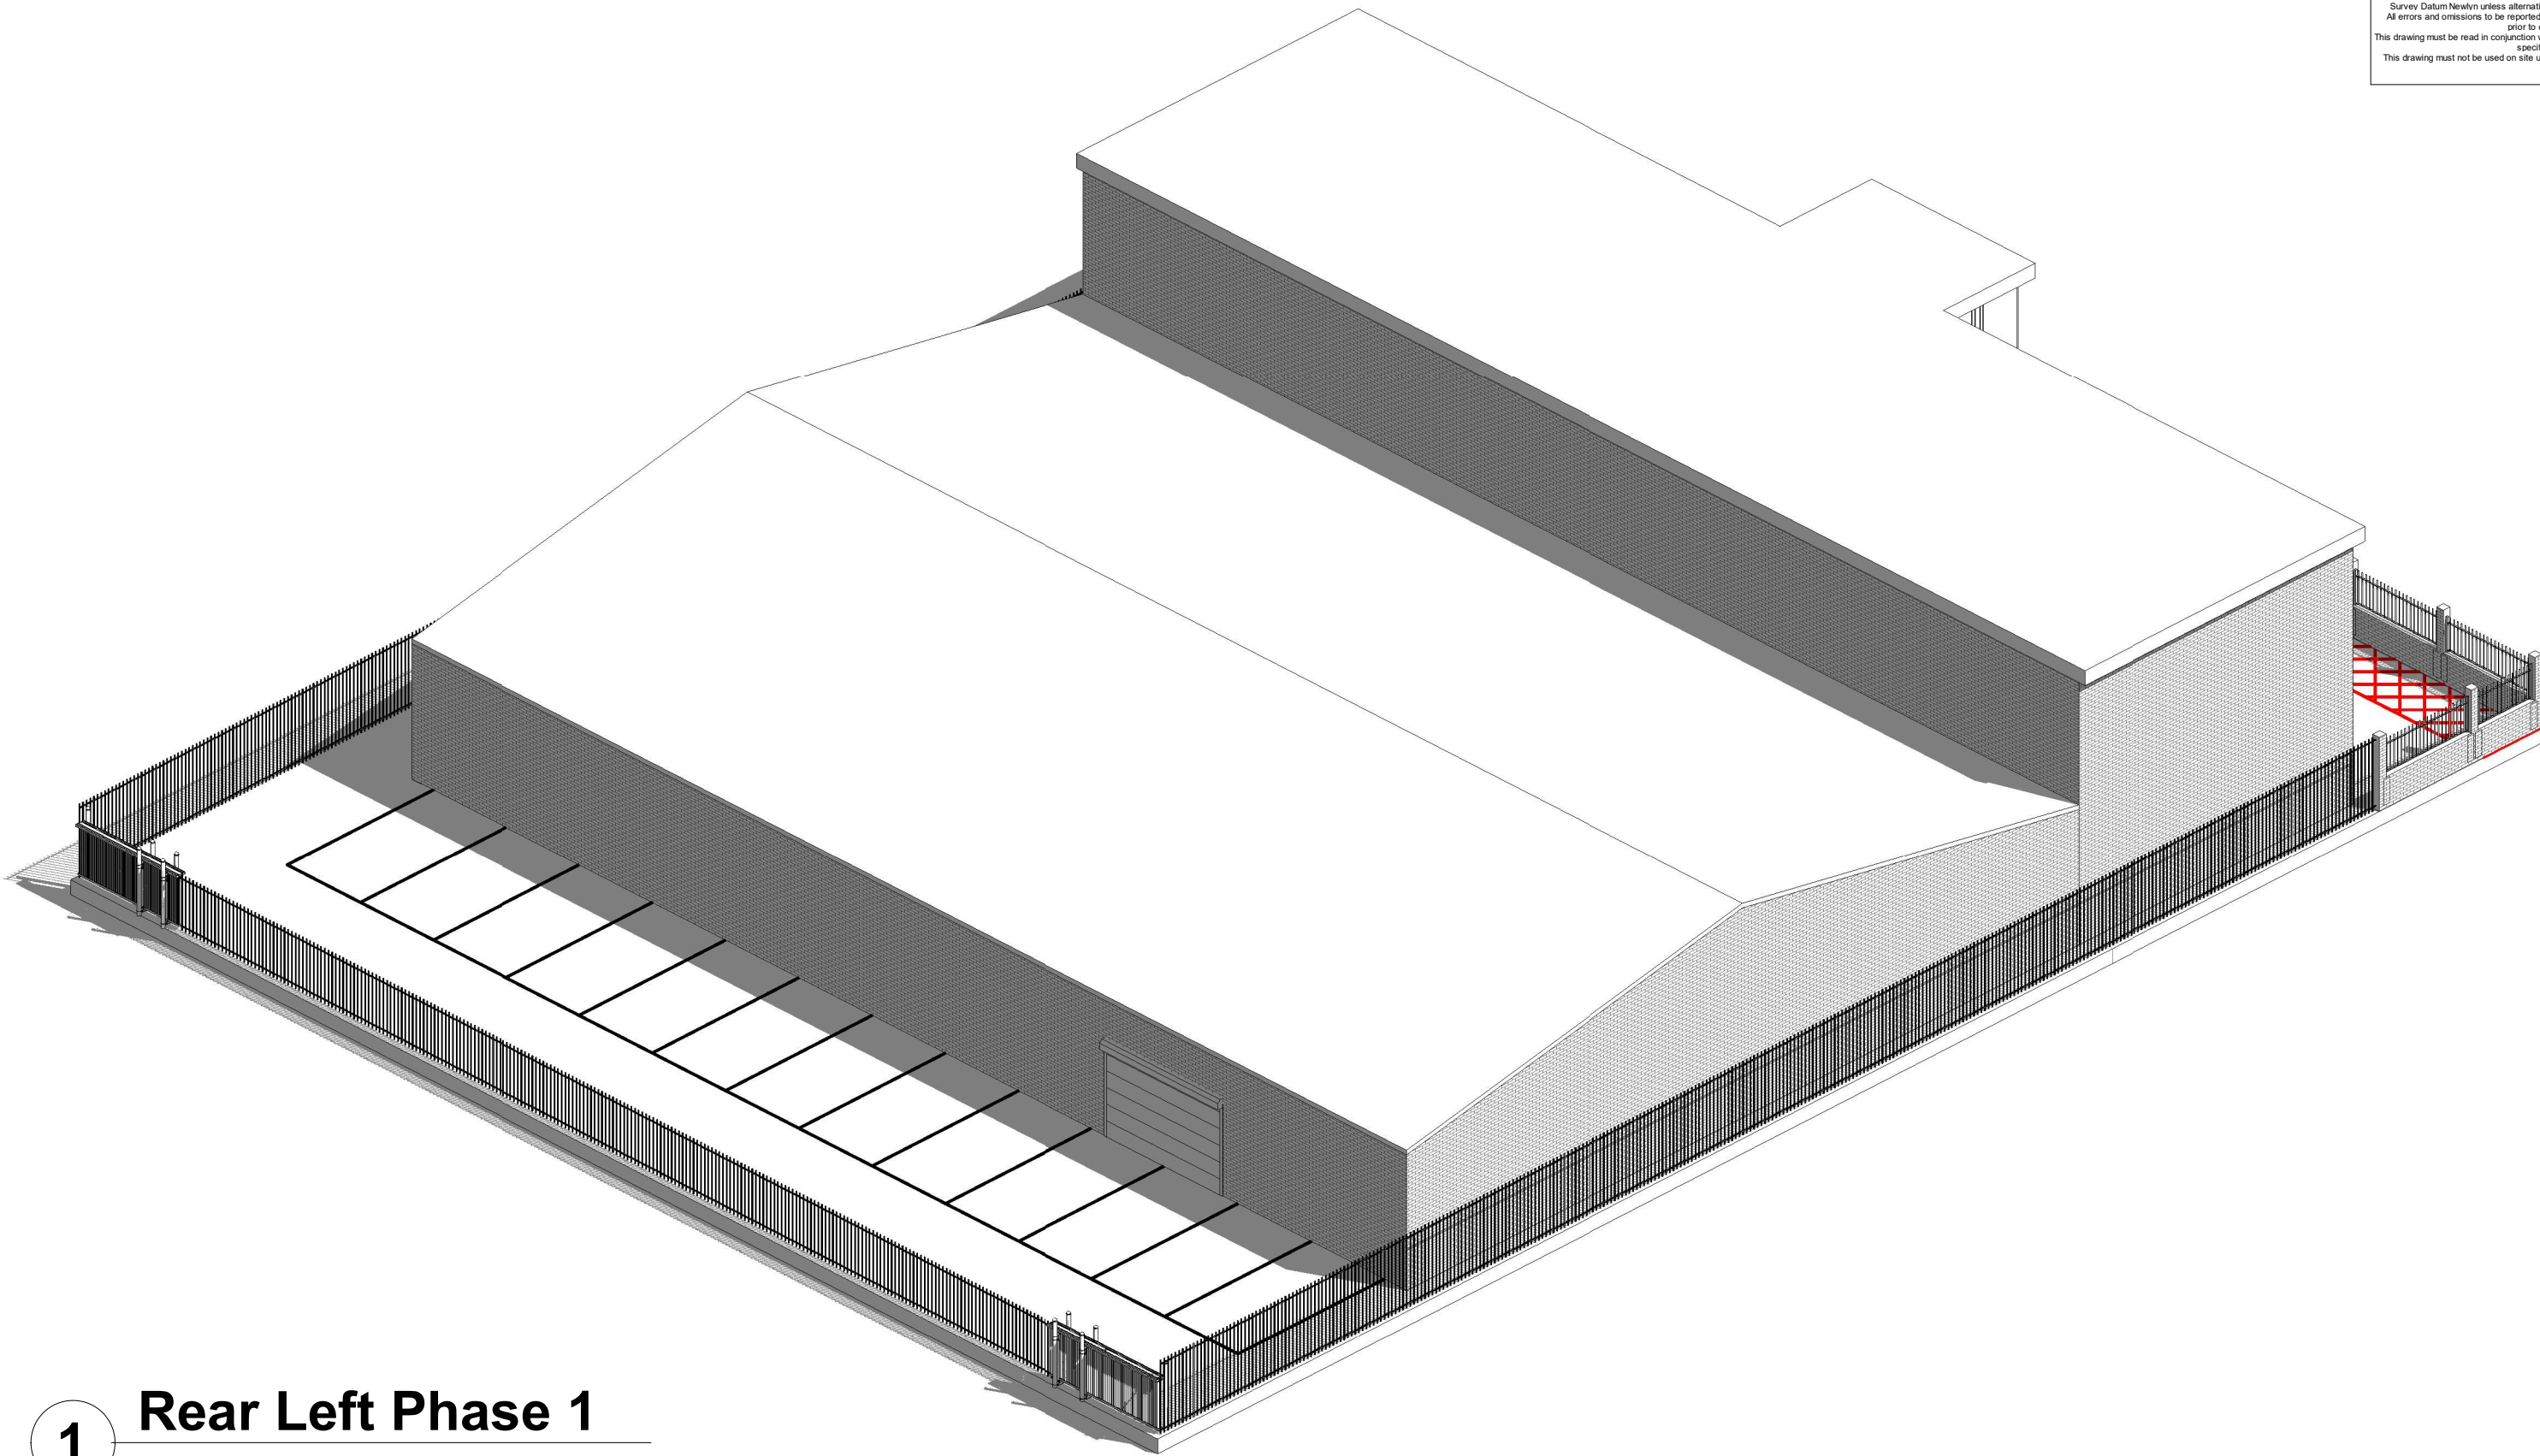

1 Rear Left Phase 1

 

LDM Design

PROJECT	171 Cheetham Hill Road, M8 8LG		
SHEET	Rear Left Phase 1		

CLIENT Moyee Investment Limited			
Scale (@ A3)			
Drawn by	JG	DRAWING NUMBER PS302	REV E
Checked by	ST		