



VISUAL SCALE 1:100 @ A3

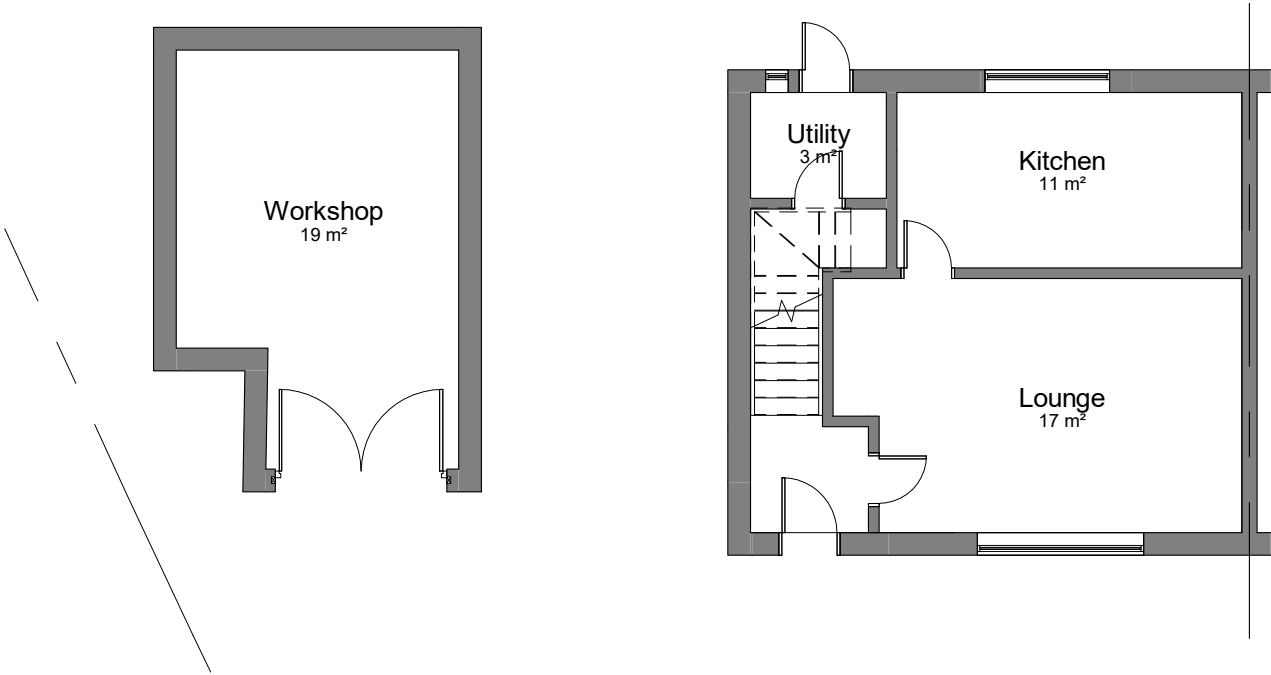

00-E-Ground Floor
1 : 100

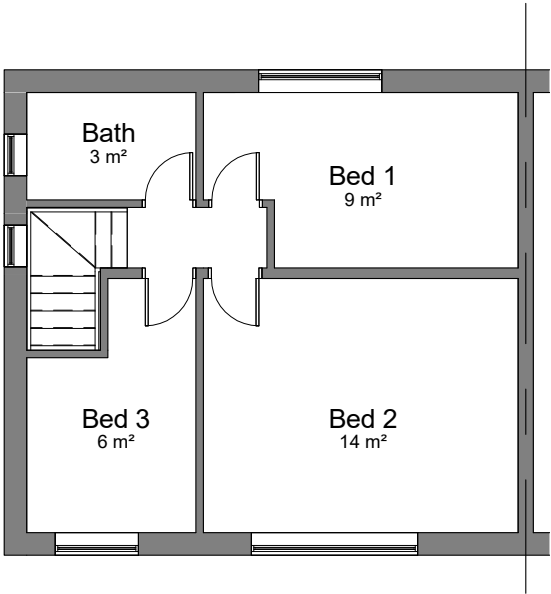

01-E-First Floor
1 : 100

COPYRIGHT © ALL RIGHTS RESERVED BY VIKAS ALYAS LTD. DO NOT SCALE FROM DRAWING. DRAWING INDICATES DESIGN INTENT ONLY. REPORT ANY DISCREPANCIES TO CLIENT / VA LTD. NOT TO BE USED FOR CONSTRUCTION UNLESS STATED SO. TO BE READ IN CONJUNCTION WITH OTHER DRAWINGS OR SPECIFICATION WHERE PROVIDED.

ARCHITEK

BUILDING DESIGN CONSULTANCY

0161 511 8479

vikas@architek.uk

916 Stockport Road, Levenshulme, Manchester, M19 3AB

No.	Description	Date
P1	Issue to Planning	07.06.2022

PROJECT		ADDRESS		CLIENT		
Two storey side/rear and single storey rear extension		1166_ 10 Yew Tree Crescent, Manchester M14 7DL		Navid Majid		
		SHEET		Date 23.05.2022	Project number 1166	Scale (@ A3) 1 : 100
Manchester City Council		PURPOSE OF ISSUE		Drawn by VA	DRAWING NUMBER A102	REV
		Planning		Checked by VA		P1