


Notes :
1. This drawing should not be scaled, figured dimensions only to be taken
2. should any discrepancies be found with this drawing, please inform this office.
3. Copyright of this drawing is owned by JM Architects.

Structural information indicative only. To be confirmed by Structural Engineer.

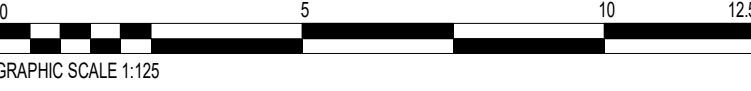

Materials

1. Brickwork - Red Multi Stock
2. Brickwork - Red Stock
3. Brickwork - Black Wirecut Dragfaced
4. Brickwork - Soldier Band Coursing
5. Full brick length recessed joint
6. PPC aluminium windows with side opening vent and perforated aluminium screen
7. PPC aluminium picture window to cluster kitchen
8. PPC aluminium curtain wall glazing
9. PPC aluminium entrance doors with metal panel
10. PPC aluminium louvre
11. PPC aluminium faced doors to plantrooms with louvred ventilation panel over
12. PPC aluminium curtain wall glazing with louvred ventilation panel over

P05	Issued for planning amendment	2021-06-11	DJ	DJ
P04	Colour of PPC aluminium amended to RAL 7016	2021-01-25	DJ	DJ
P03	Roof layout amended	2019-05-30	KZ	DJ
P02	Issue for Planning Amendments	2019-05-29	KZ	DJ
P01	Building A moved	2019-04-26	KZ	DJ
Rev	Description	Date	Drn By	Chk By

Project	Birley Fields	3a, 54 Princess Street Manchester M1 6HS
Title	Elevation - Stretford Road	T : 0161 200 6300
Client	Kier Construction	man@jmachitects.net www.jmachitects.net
Purpose	for Planning	Scale : 1:125 @ A1
Drawing Number	1180B-JMA-00-ZZ-DR-A-002011	Status S4 P05