
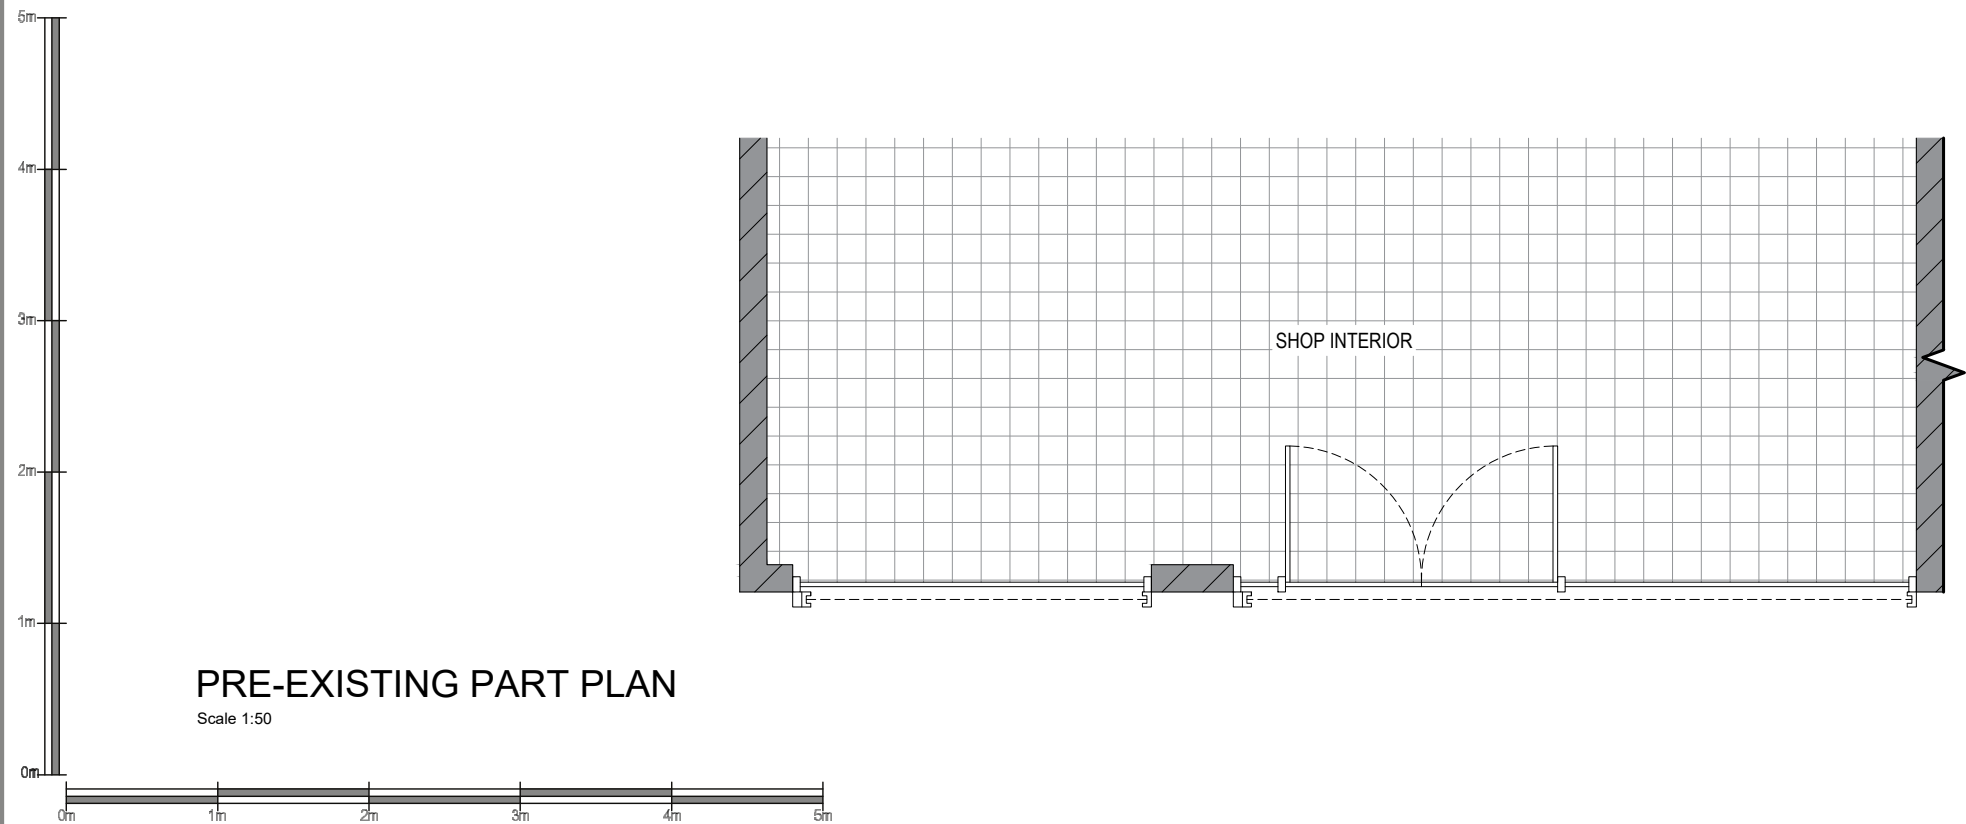


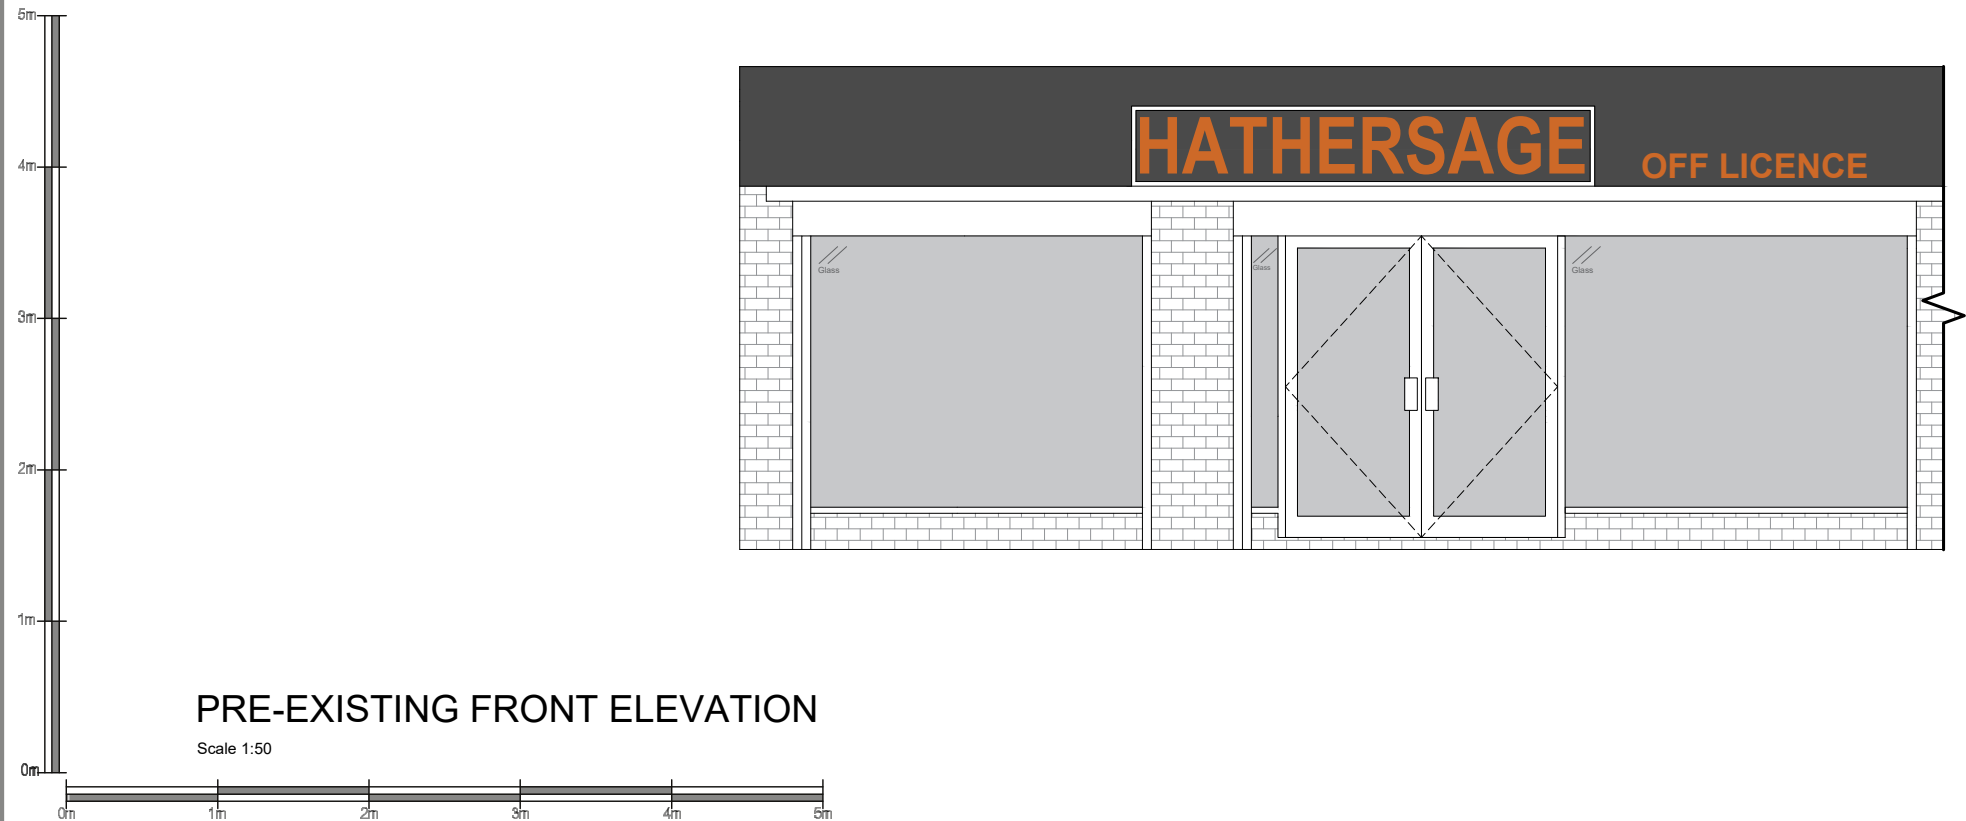

Date:	Comments:	By:
-------	-----------	-----

GENERAL NOTES:
1) All dimensions in millimeters unless otherwise stated.

Site:
Hathersage Off Licence,
74 Hathersage Road,
Manchester,
M13 0FN

Drawing Title:
Pre-Existing Plan and Elevation

Ref: T020743_PE	Date: 30/12/2021	Rev:
Scale: 1:50	Paper: A3	Date Rev: