




- NOTES**
- Design & drawings are copyright of Hive Architects Studio Ltd, and written permission must be obtained before duplication
 - Do not scale from drawing or derive dimensions from digital forms
 - All dimensions are to be checked before commencing work or placing orders
 - Any discrepancy found between information herein and that given elsewhere or found on site shall be reported in writing to the architect immediately

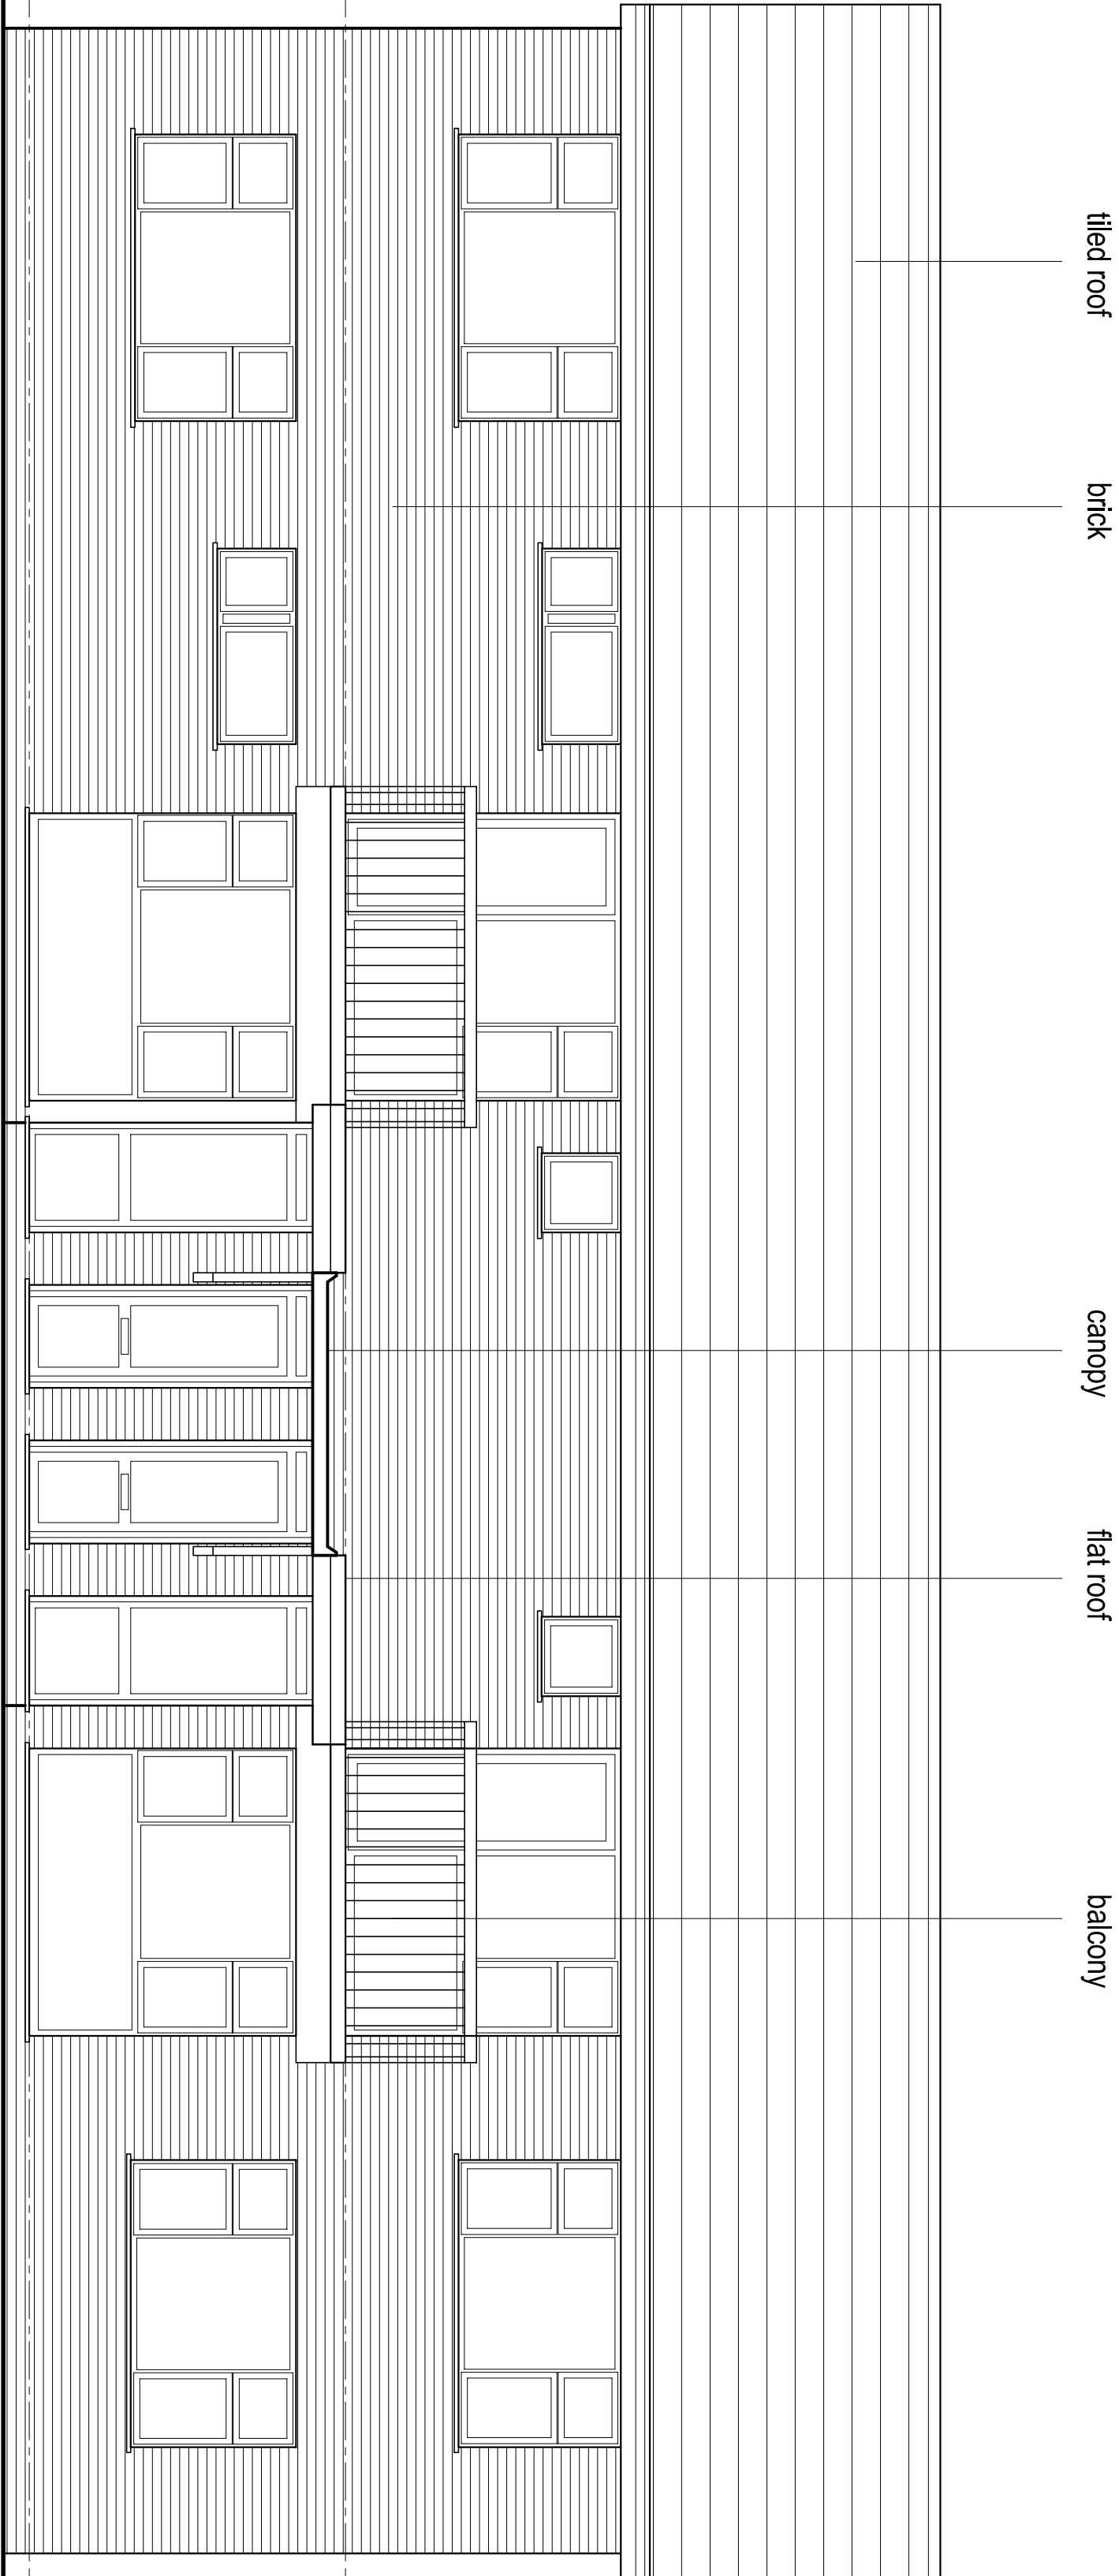

EXISTING SOUTH WEST SIDE ELEVATION 1:50

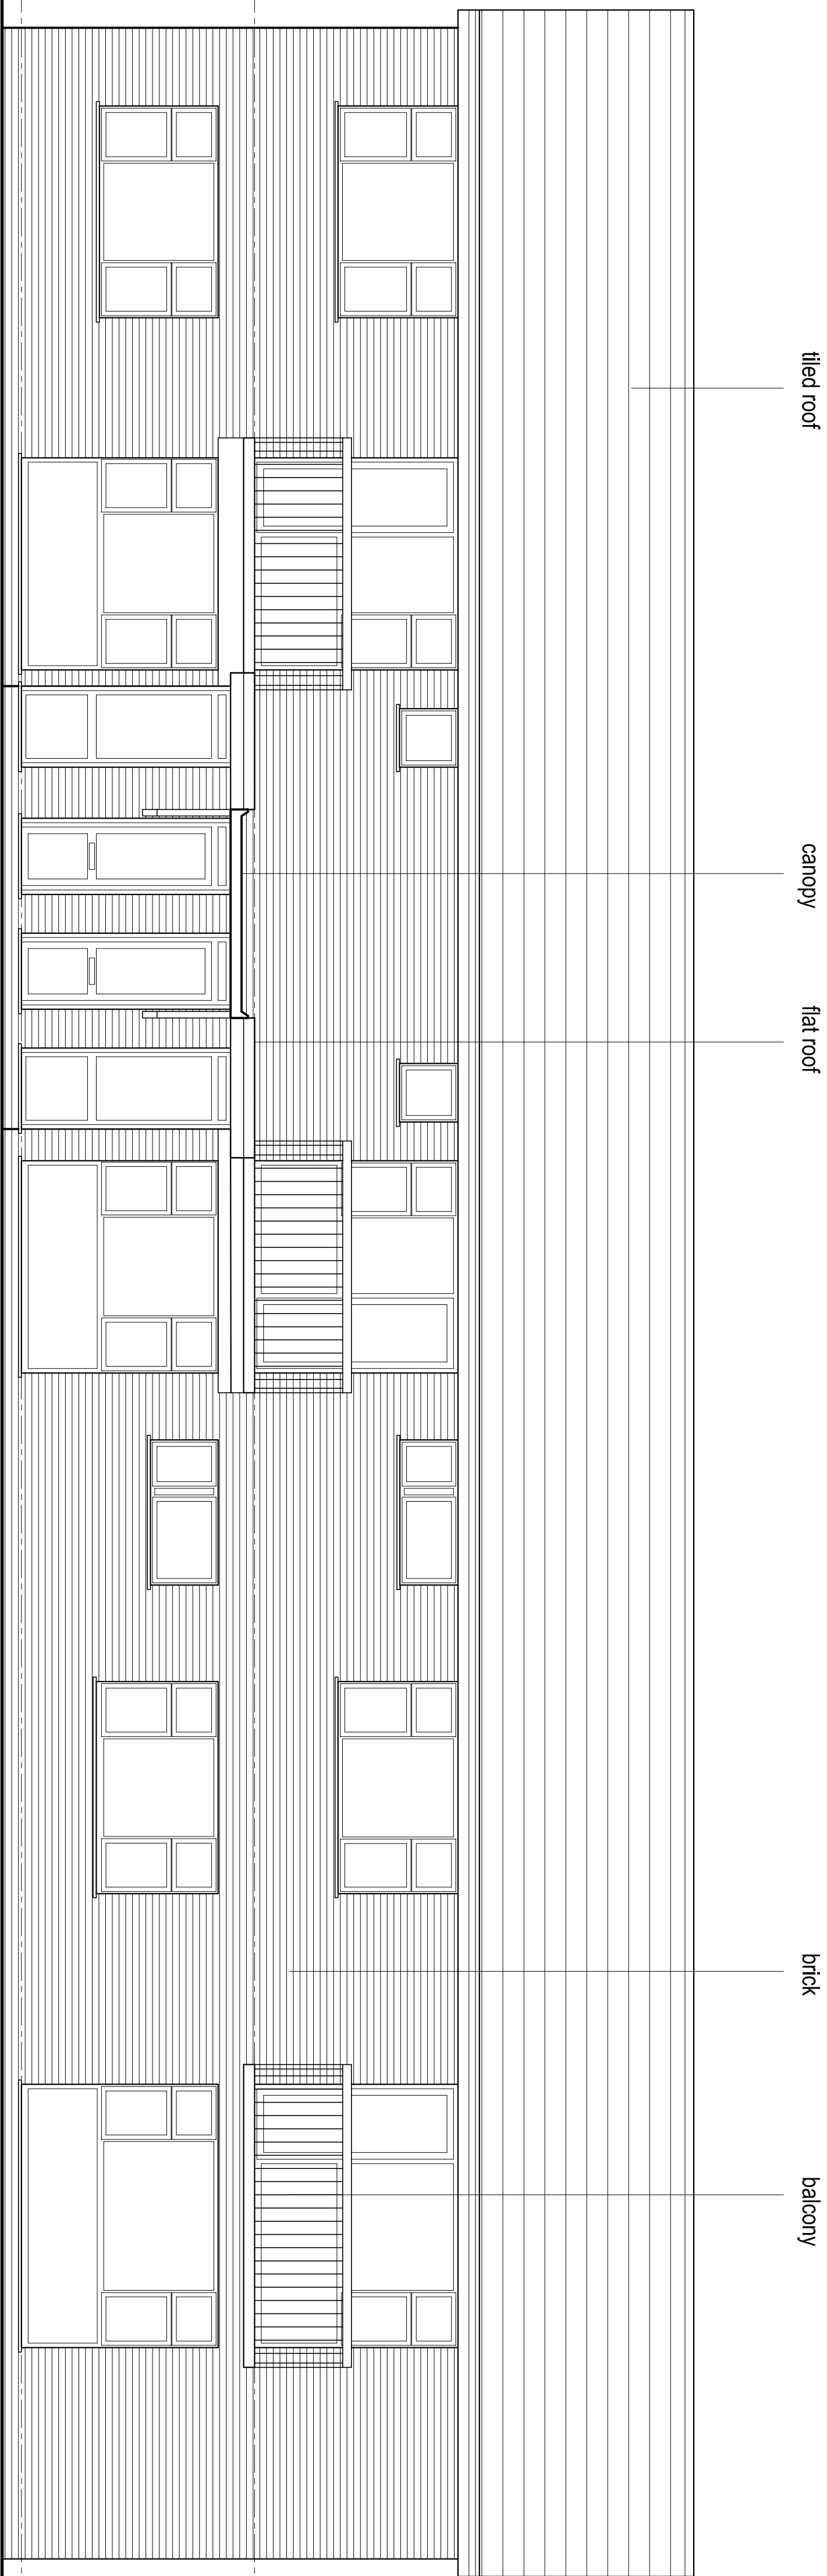

EXISTING NORTH EAST SIDE ELEVATION 1:50

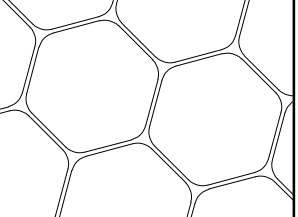Rev	Date	By	Note
			
Hive Architects Studio Ltd, Beck House, 77a King Street, Knutsford, WA16 6DX T: 01565 748050 E: hello@hivearchitects.co.uk W: www.hivearchitects.co.uk Registered in England: 07351986			
Project	Alterations at Holmwood Court, Didsbury, Manchester, M20 6AE		
Project Ref	157-03		
Drawing Title	Existing Elevations		
Drawing no.	02		
Scale	STATED @ A1		
Date	18/06/21		
Drawn	VG		
Stage	Planning		
Revision			