


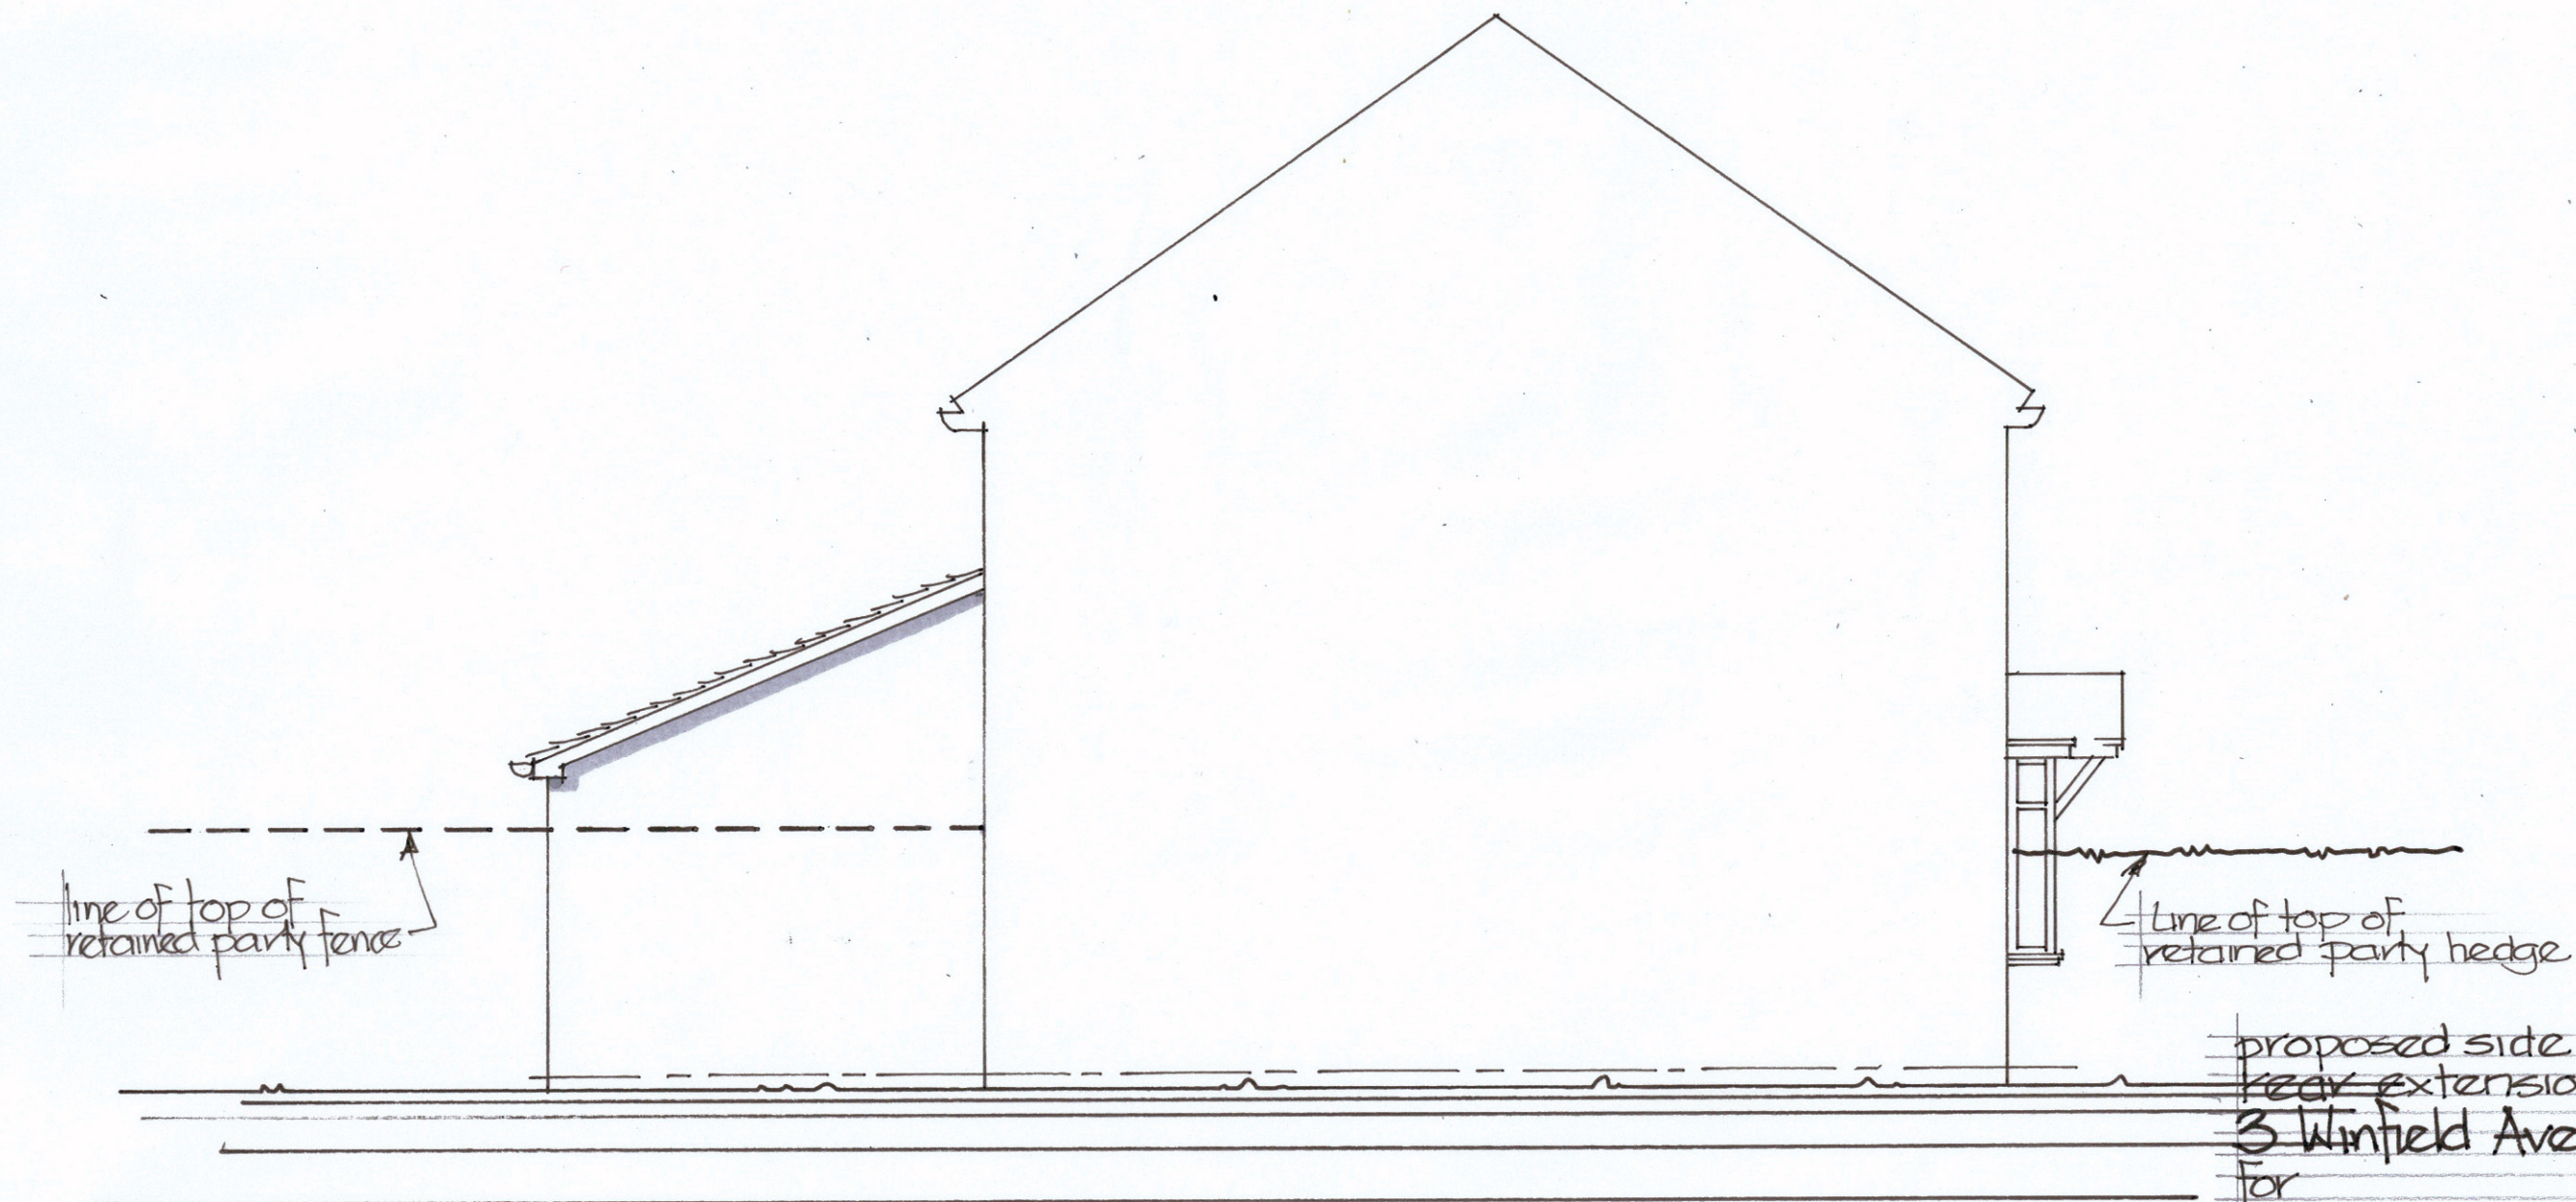

proposed side &
rear extensions to
3 Winfield Avenue
for
Steven & Shauna Bradburn
Side Elevation - As Proposed
date: June 21
scale: 1:500 A3
dwg no: QM 43/08