


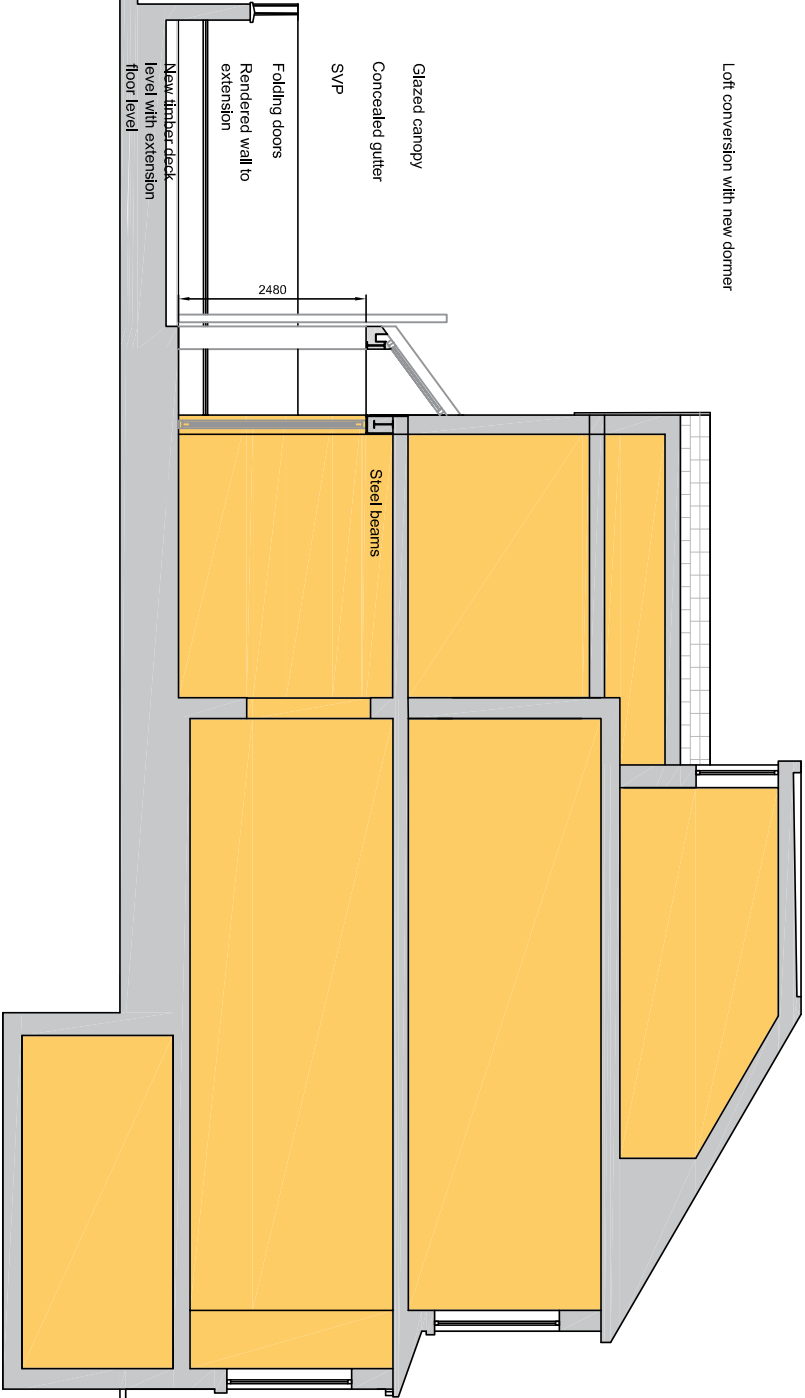

Loft conversion with new dormer

Glazed canopy

Concealed gutter

SVP

Folding doors

Rendered wall to extension

New timber deck

level with extension floor level

Steel beams

2480

PROPOSED LONG SECTION

GENERAL NOTES

© THIS DRAWING IS COPYRIGHT OF BHATT ARCHITECTS LTD AND MAY NOT BE REPRODUCED, COPIED OR ALTERED WITHOUT PRIOR PERMISSION.
NO WORKS ARE TO BE SET OUT FROM THESE DRAWINGS. DO NOT SCALE. USE FIGURED DIMENSIONS. ALL DIMENSIONS ARE TO FACE UNLESS OTHERWISE STATED.
ERRORS OR OMISSIONS ARE TO BE REPORTED TO BHATT ARCHITECTS LTD BEFORE WORK COMMENCES. SUBJECT TO SITE SURVEY AND ALL NECESSARY CONSENTS, THIS DRAWING IS TO BE READ WITH ALL OTHER RELEVANT DRAWINGS AND SPECIFICATIONS.

Revision/Description		Drawn	Checked	Date
FIRST ISSUE: Issued for discussions		JB	JB	28/05/21
REV A: Issued for Planning approval		JB	JB	16/09/21
Project				
Proposed Extension				
24 Brookfield Ave				
Chorlton				
Manchester M21 8TX				
Client				
Stephen & Mary Morgan-Hyland				
Architect				
Bhatt Architects Ltd Manchester				
Drawing Title		Scale 1:100 @ A4		
Proposed Long Section		Date	27/02/20	
Job Reference/Drawing No		P109/P/07		Revision A