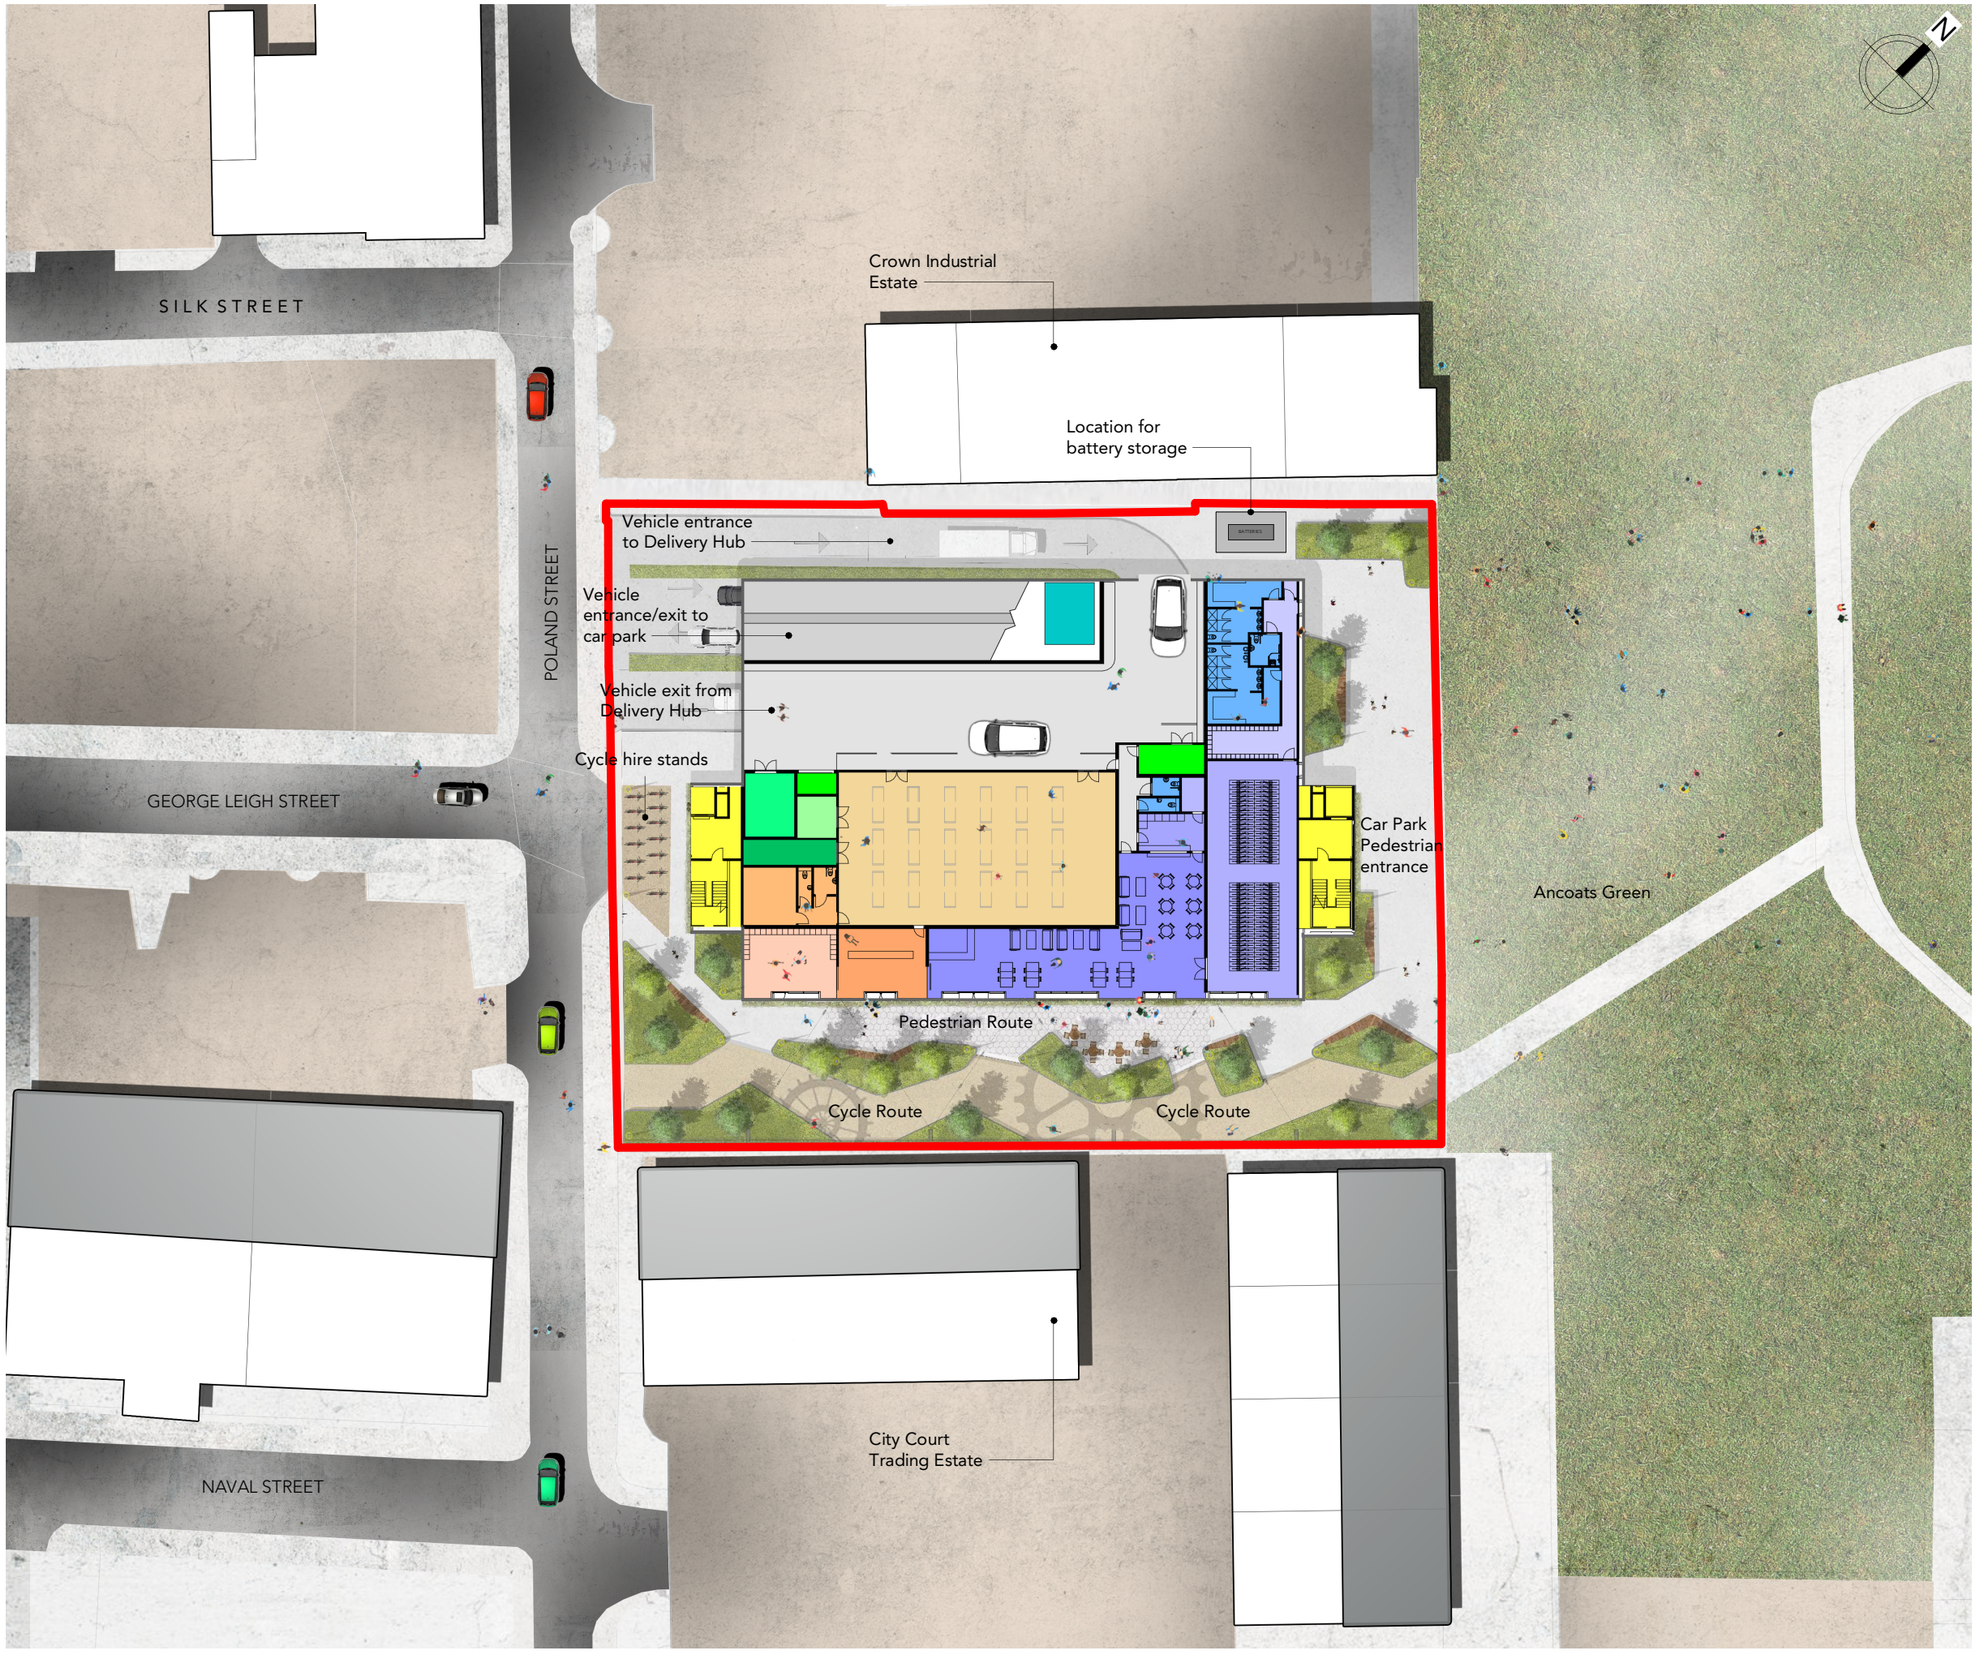


Note:
Do not scale from this drawing.
Dimensions are to be checked on site.
If in doubt please ask.

KEY

- Stair/lift Core
- Pick Up Lockers
- Delivery Counter
- Staff Wefare
- LV Switchroom
- Bin Store
- Transformer Room
- ENW/RMU Room
- Delivery Hub Storage Area
- Delivery Hub Vehicle Access
- Cafe
- Kitchen
- Cycle Hub Cycle Storage
- Cycle Hub Lockers
- Cycle Hub Changing
- Cold Water Storage

Rev	Date	Intls	Details
P0	29/04/21	AMP	Planning

© The moral rights of the author are hereby asserted.
This drawing and design is the sole property of Buttress Ltd and must not be reproduced without permission.
Buttress Ltd is Registered in England and Wales: 5363573

Buttress

41 Bengal St
Manchester
M4 6AF

T 0161 236 3303
E contact@buttress.net
W www.buttress.net

Project Title	Ancoats Hub
Client	Manchester Life
Location	Poland Street Manchester
Drawing Title	Site GA Plan

Date	07/05/2021 15:41:59	**Scale**	As indicated
Checked	MB	**Orig Paper Size**	A3
Job No:	**9032**	**Status**	**PLANNING**

Project: Origin: Zone: Level: Type: Disc: Number: Rev:

9032-BA-XX-00-DR-A- (04)010- P0