
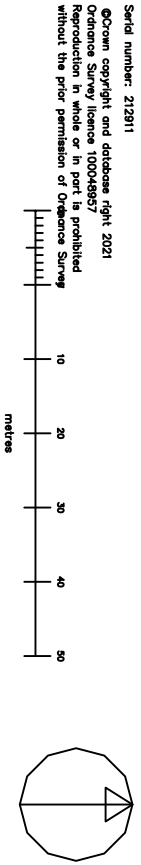


Ordnance Survey
Ukmapcentre.com

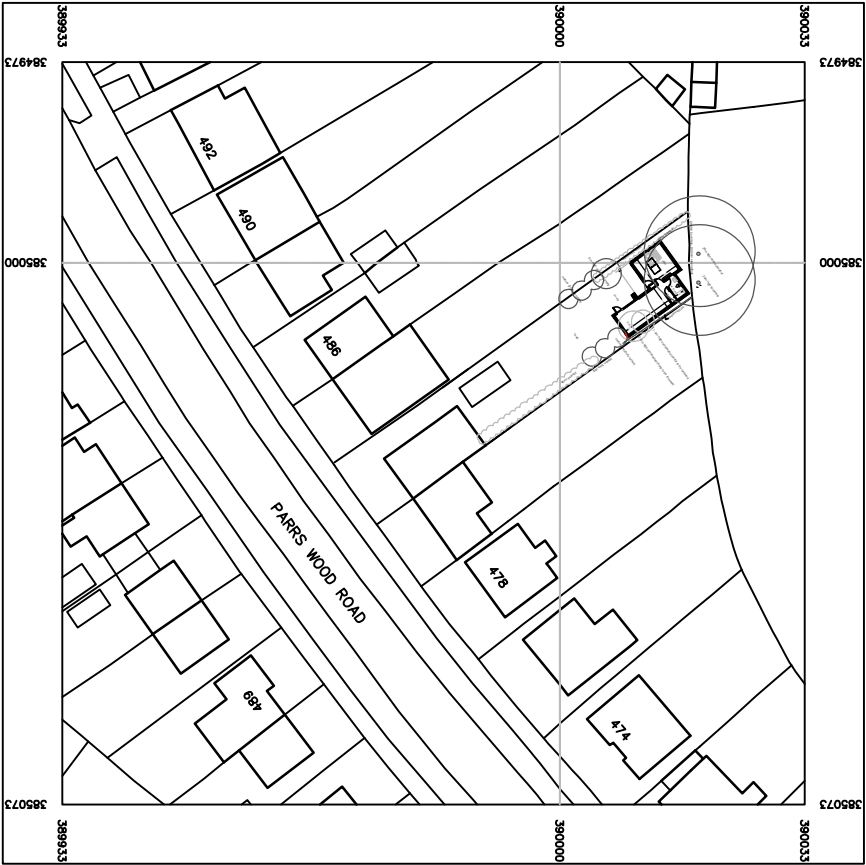


Revision Date Revision note

Notes

Simon R Miles
Chartered Architect
Didbury
Manchester
T: 07778 137830
E: srmlsarchitect@gmail.com

Do not scale. Contractors must check all dimensions on site before proceeding. Production drawings or commenting any work. This drawing and its design is the copyright of SR Miles Ltd and may not be reproduced in any form whatsoever without their prior express written consent.

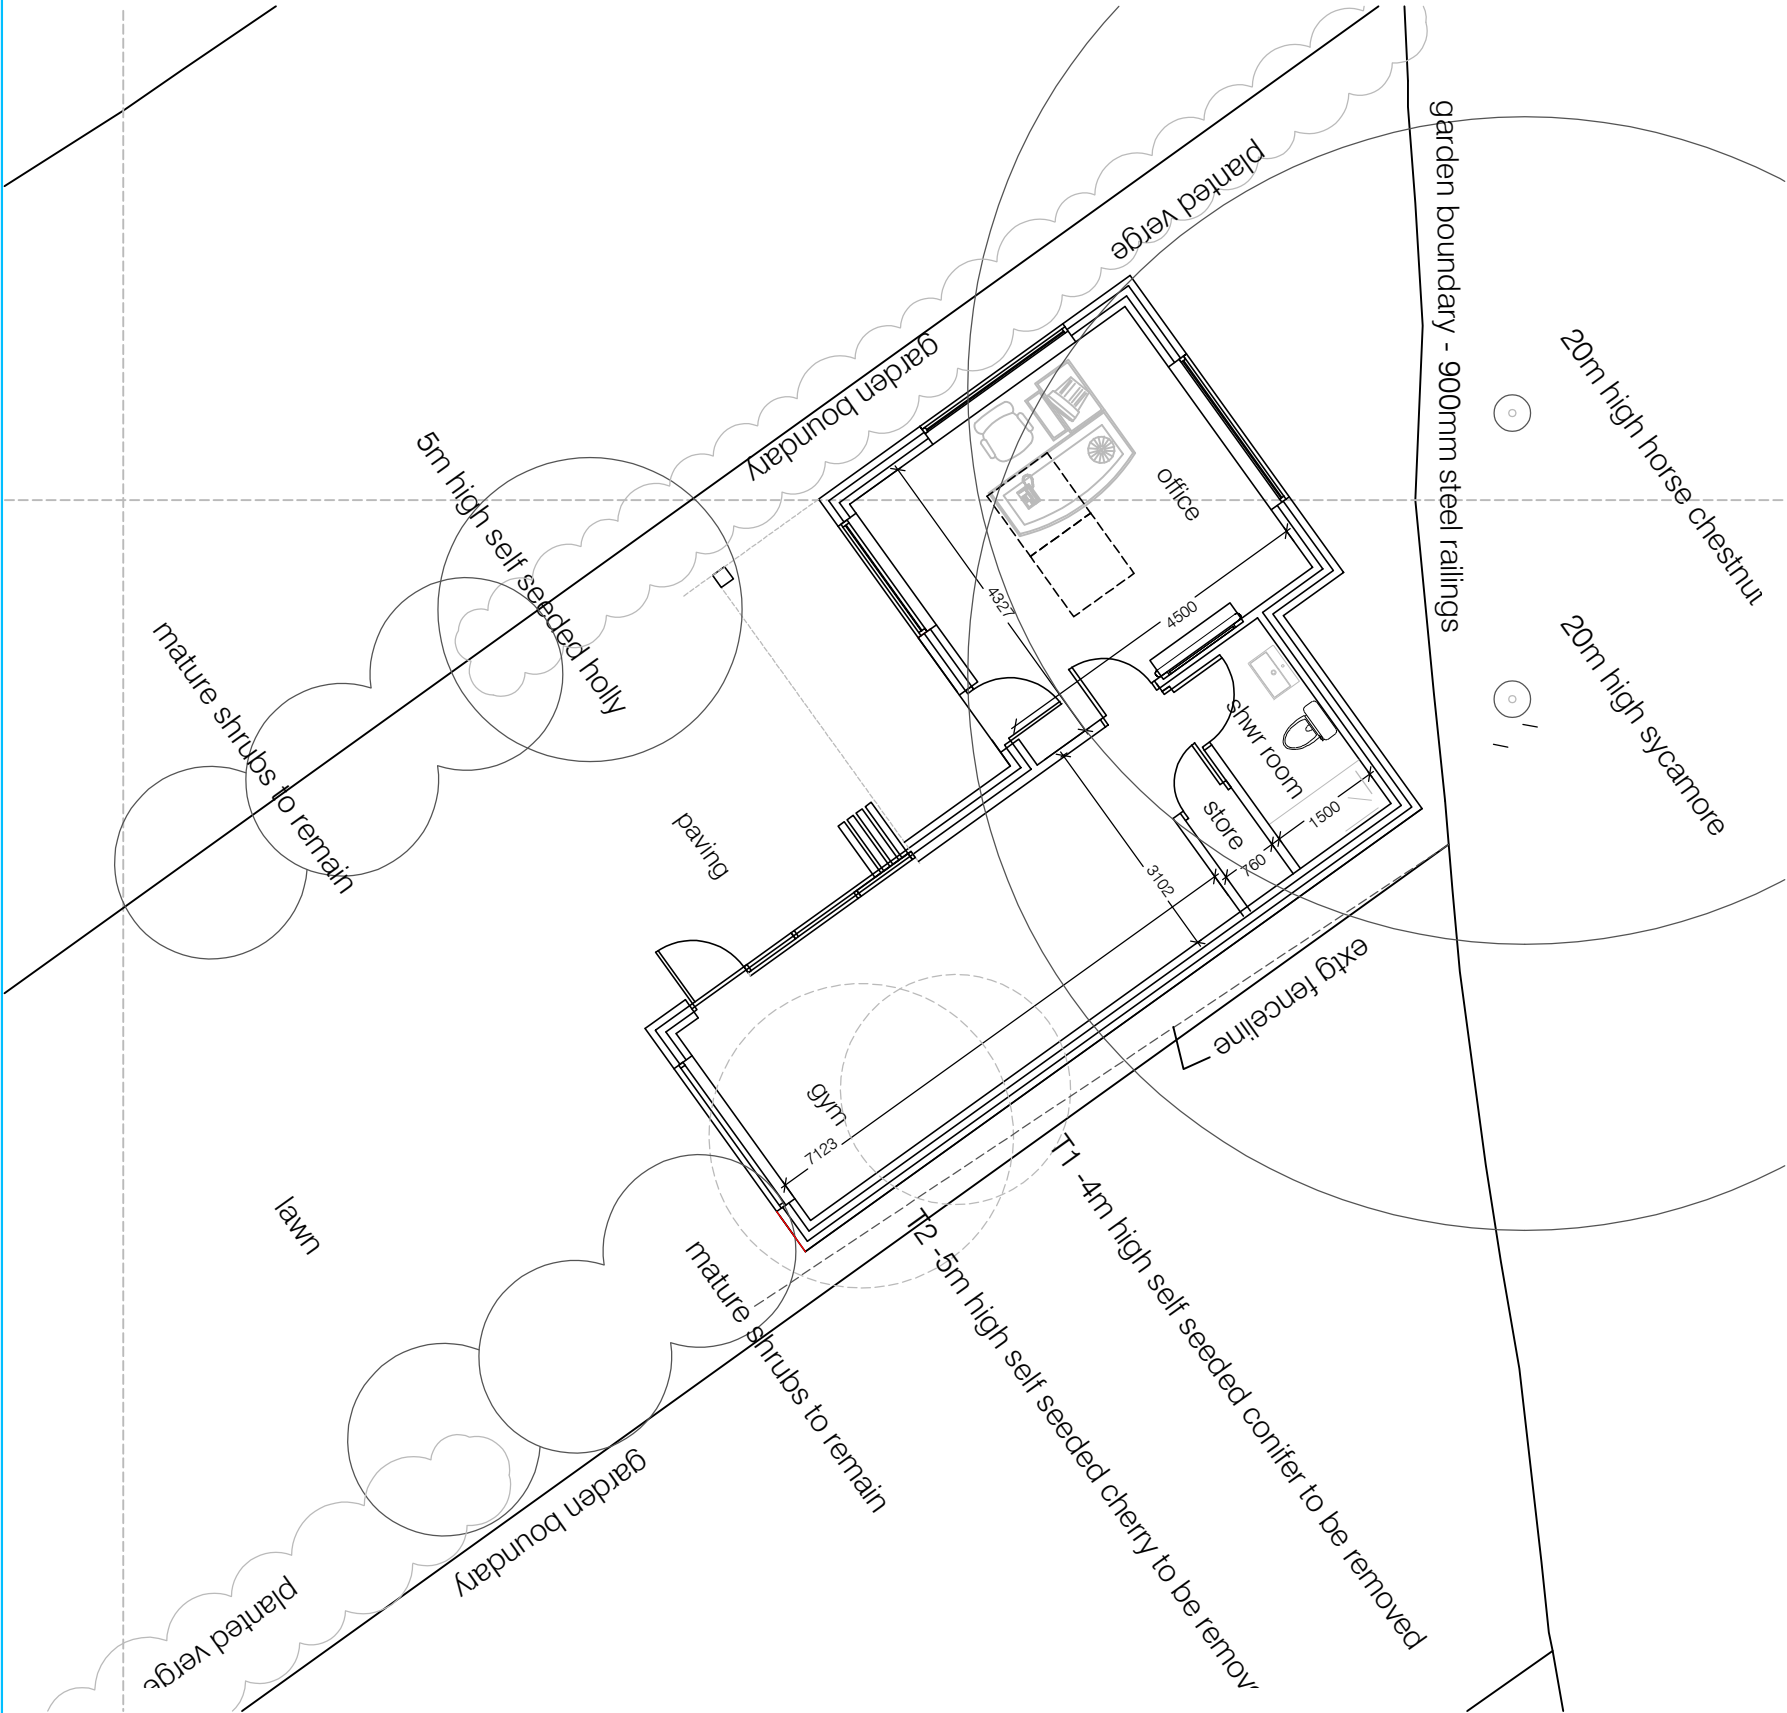

Project: 482 Parrswood Road Didbury
Title: Proposed Outbuilding site & location plan
Drawing number: 21 230 - PL101
Issue: 21
Client: Mr A Ganley
Scale: 100/1000@A3
Date: 08.06.2021
CAD file: 21
Drawn by: SRM

SRM
Simon R Miles
Chartered Architect