


3

2


1

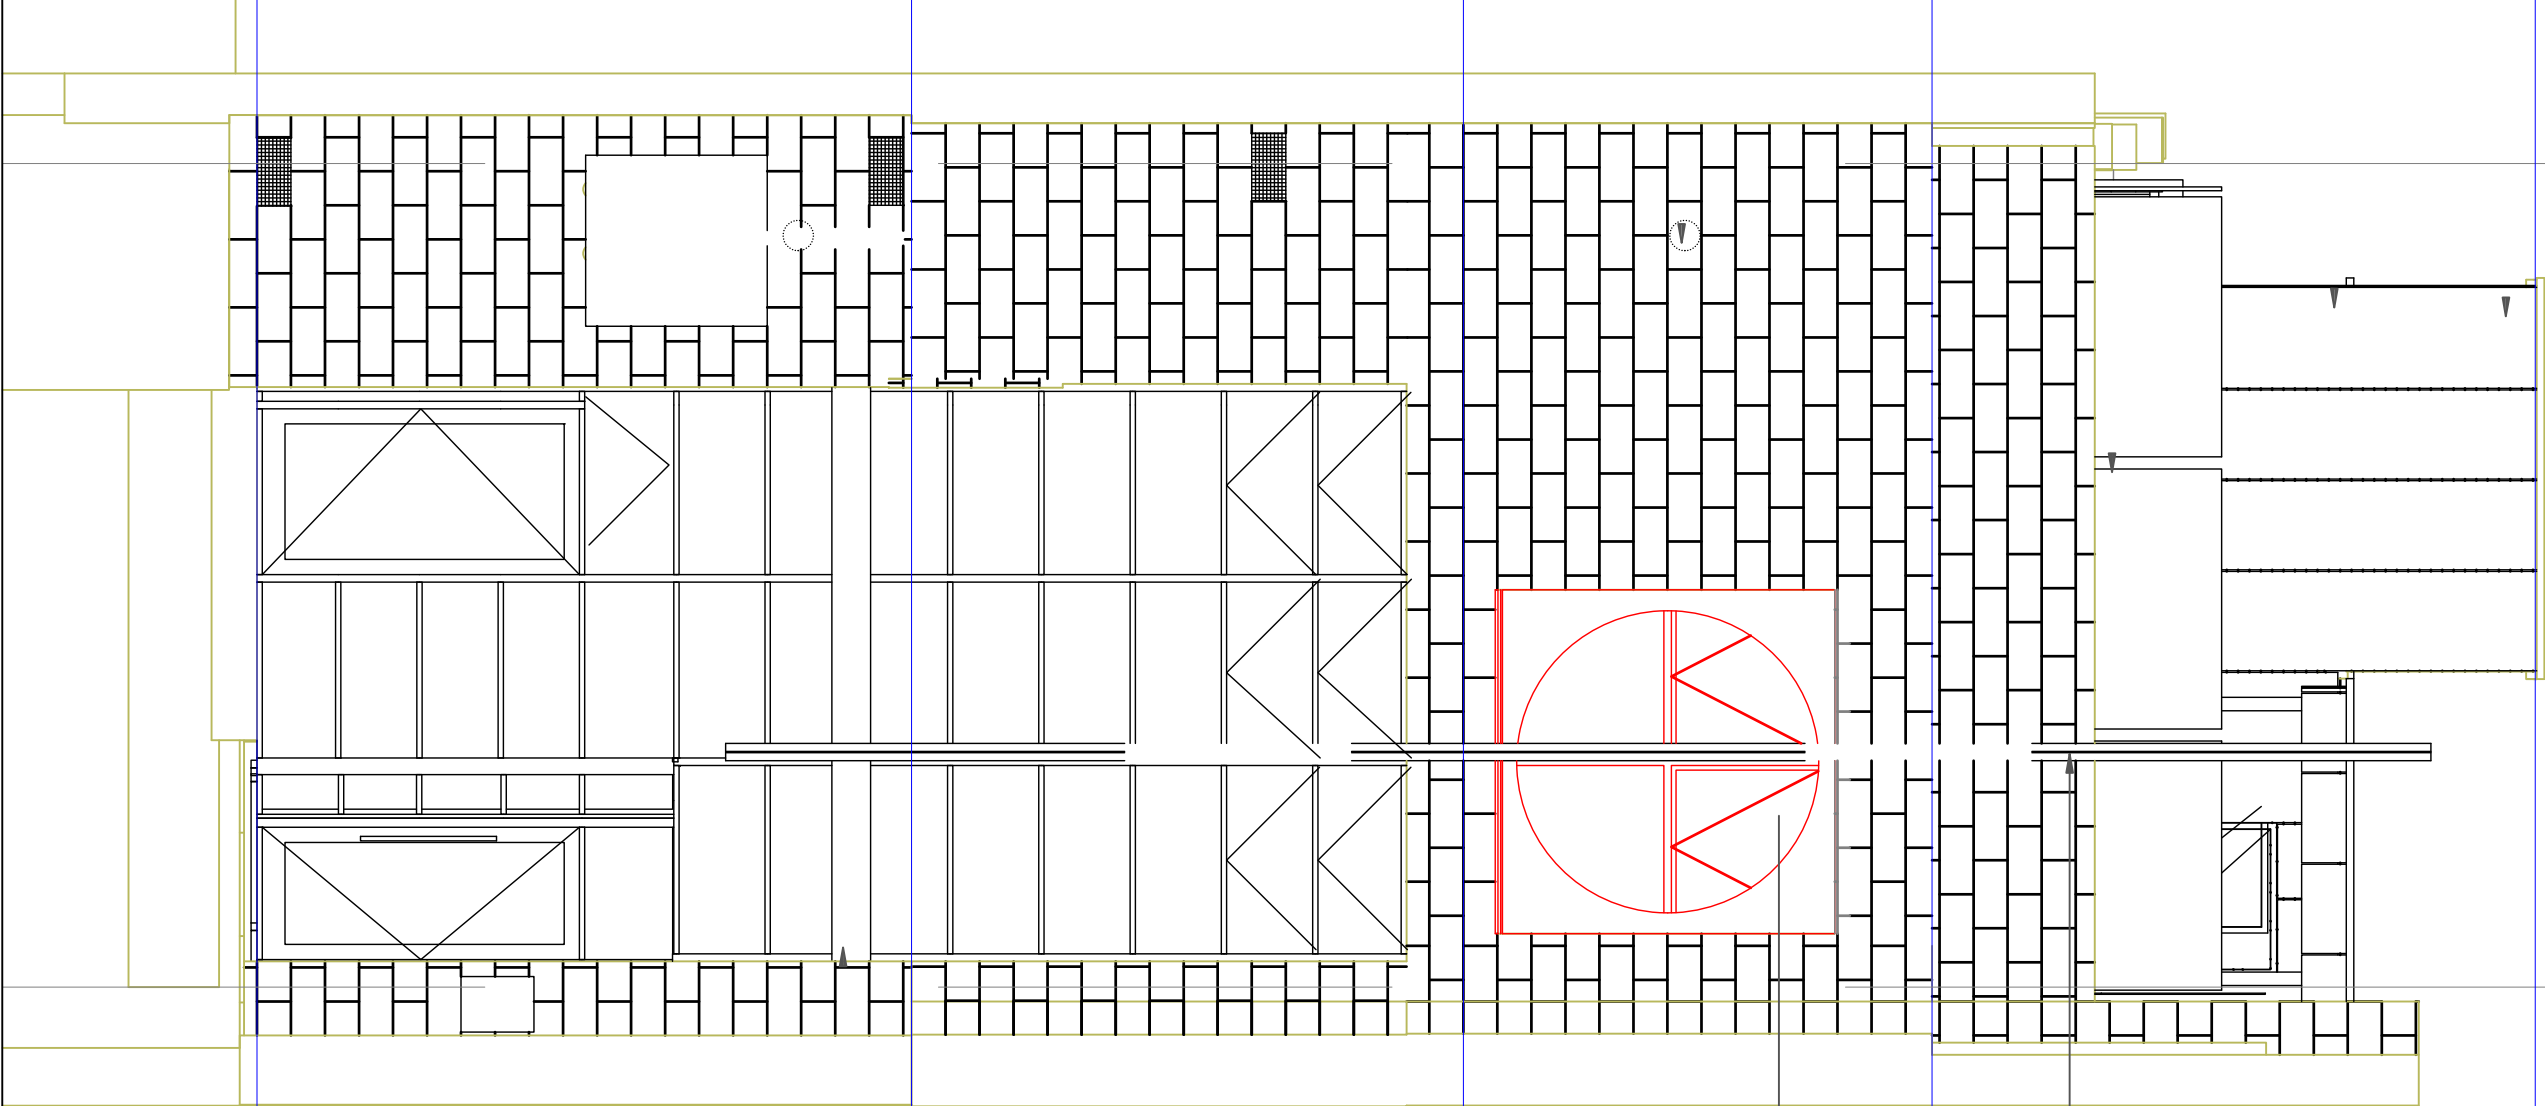

Existing vertical steel feature to be removed
subject to Structural Engineer's review

New aluminium framed double glazed
window all frame and solid infill panels
to be anthracite grey RAL 7016)

Elevation as proposed in
Planning Application submission
(1:50)

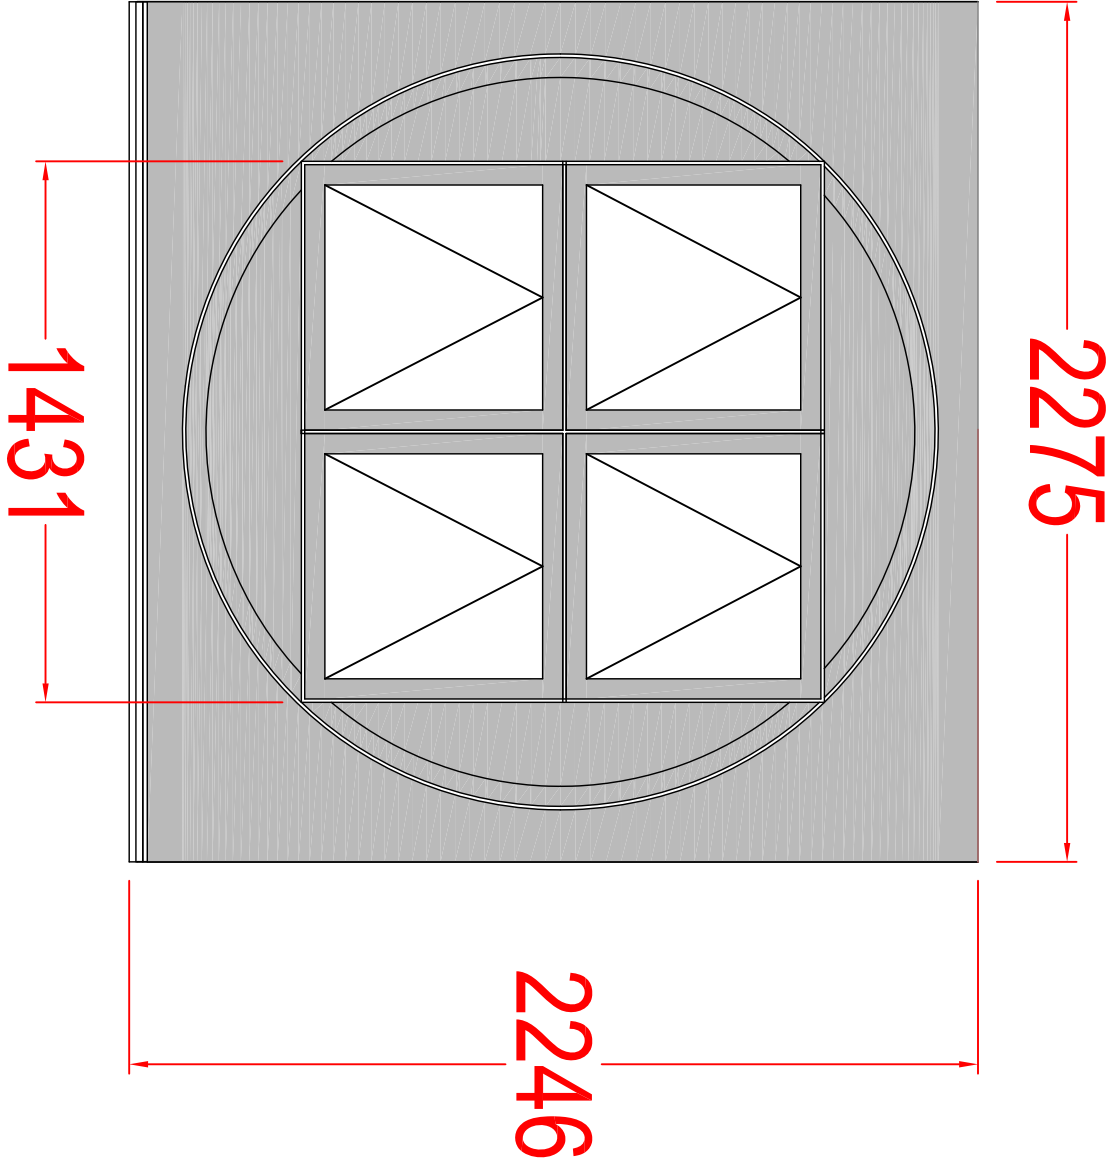

Elevation as proposed in
Planning Application Condition
Discharge submission
(1:20)

Notes:

New aluminium framed double glazed
window frame and solid infill panels
to be Anthracite Grey RAL 7016
Section details as supporting
documentation.



Arcus Consulting LLP
Wakefield 0192 466 9000 Manchester 0161 905 3222 London 0208 8742 2512
Liverpool 0151 708 1080 Newcastle 0191 272 5781 Rugby 01788 297 127
info@arcus.uk.com www.arcus.uk.com

Client
Centrepoint Smpo

Project
52 Oldham Street, Manchester

Title
Proposed Circular Window

Scale	Date	Stage
A2 - As indicated	June 21	-
Iss No	Drawing No	Rev
P6010	P6010/108	-
Drawn	Approved	
JP	CR	

This drawing is the property of Arcus. Contractors must check all dimensions on
site. Do not scale. No drawings. Only figured dimensions are to be worked to.