




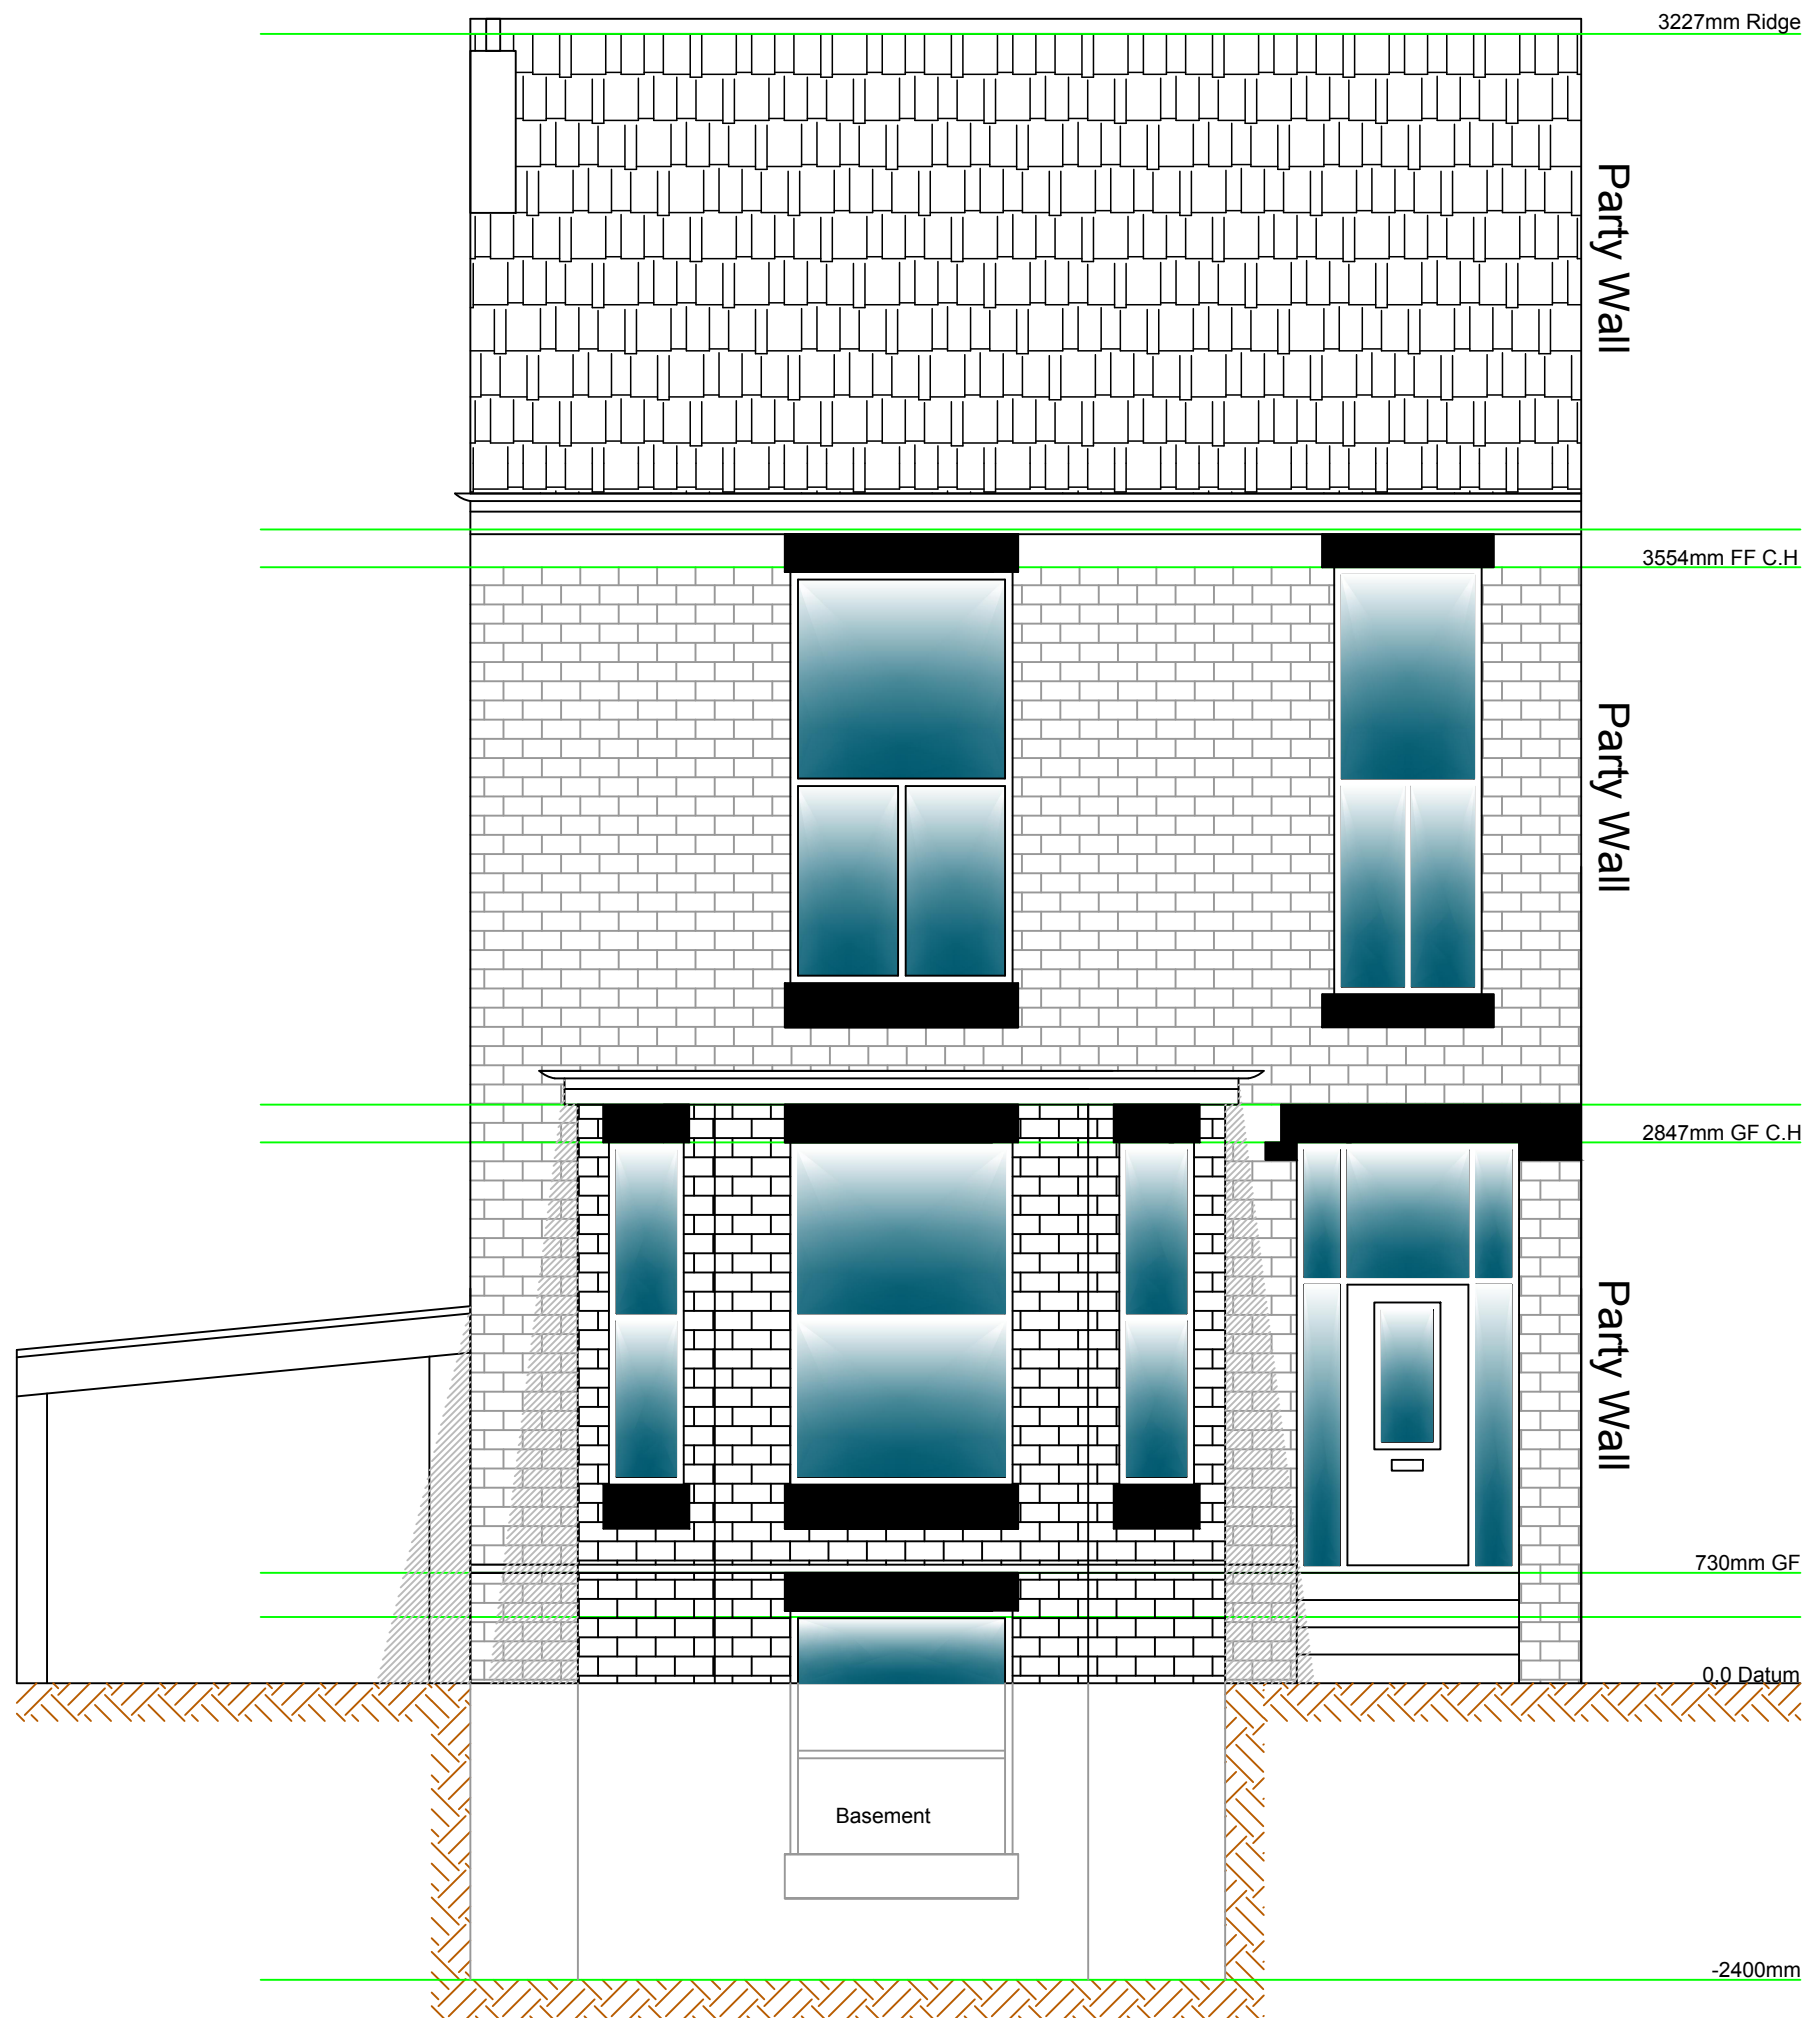


EXISTING FRONT ELEVATION 1:50 @ A1

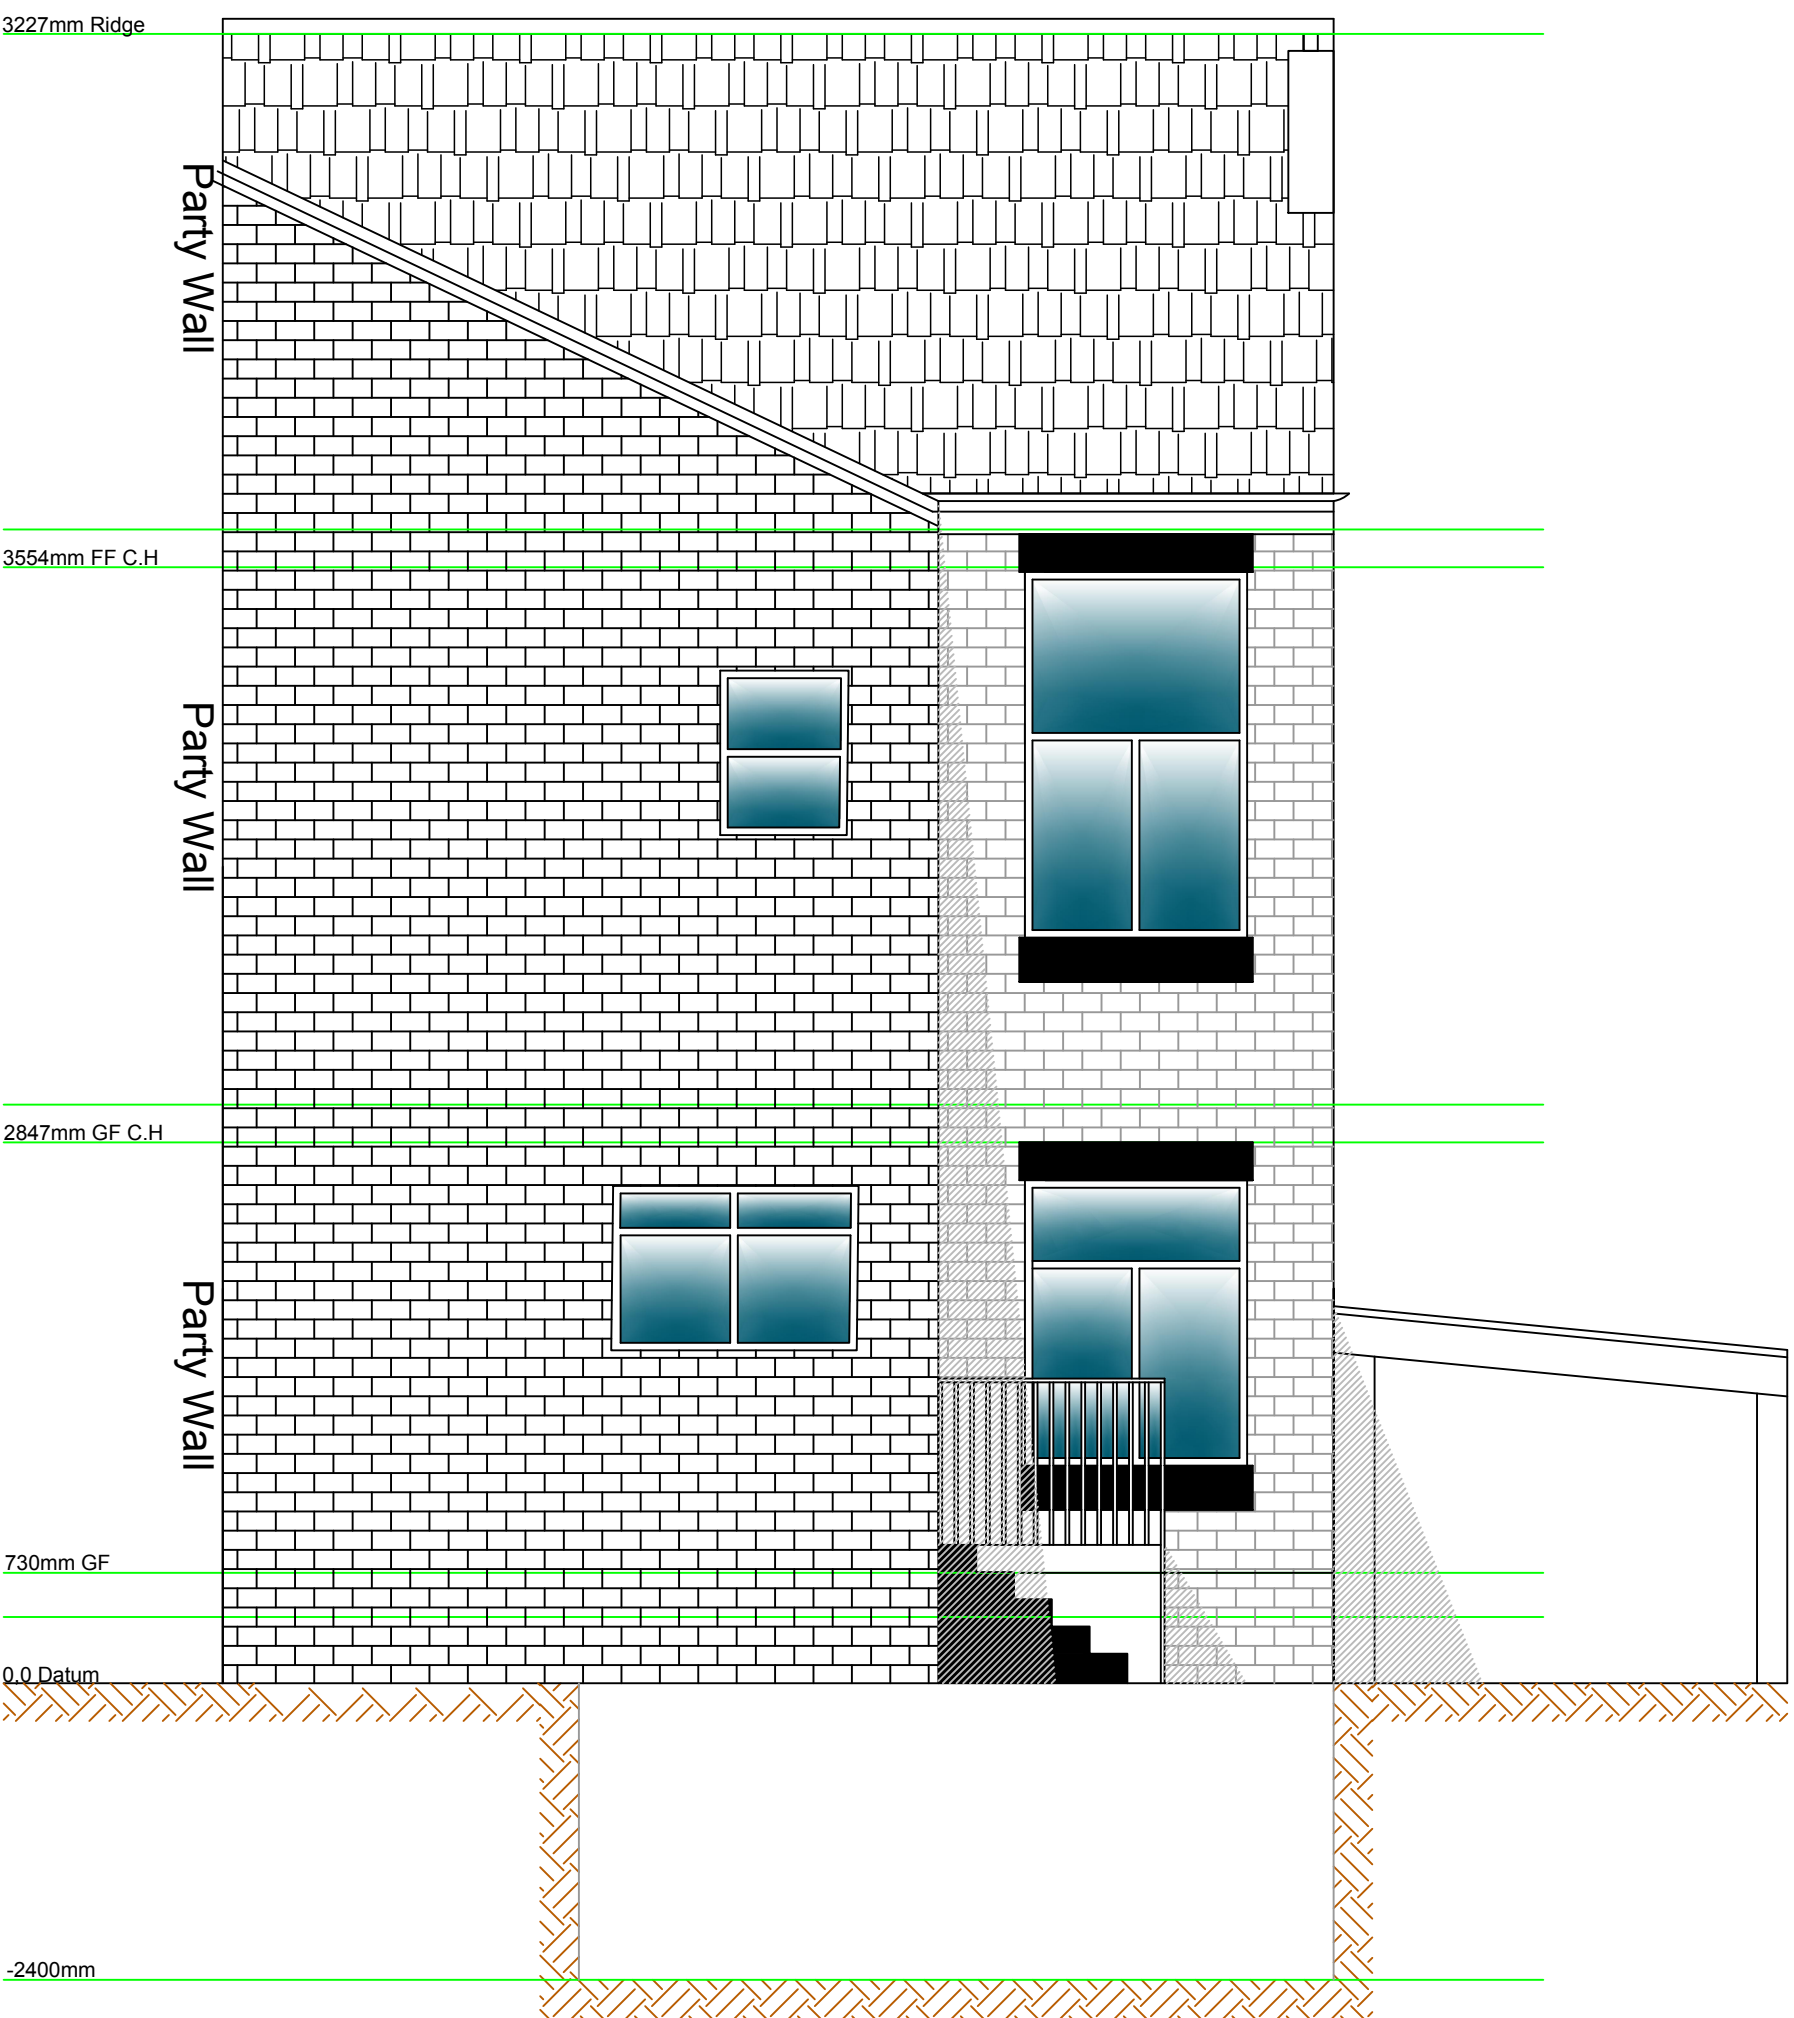

EXISTING REAR ELEVATION 1:50 @ A1

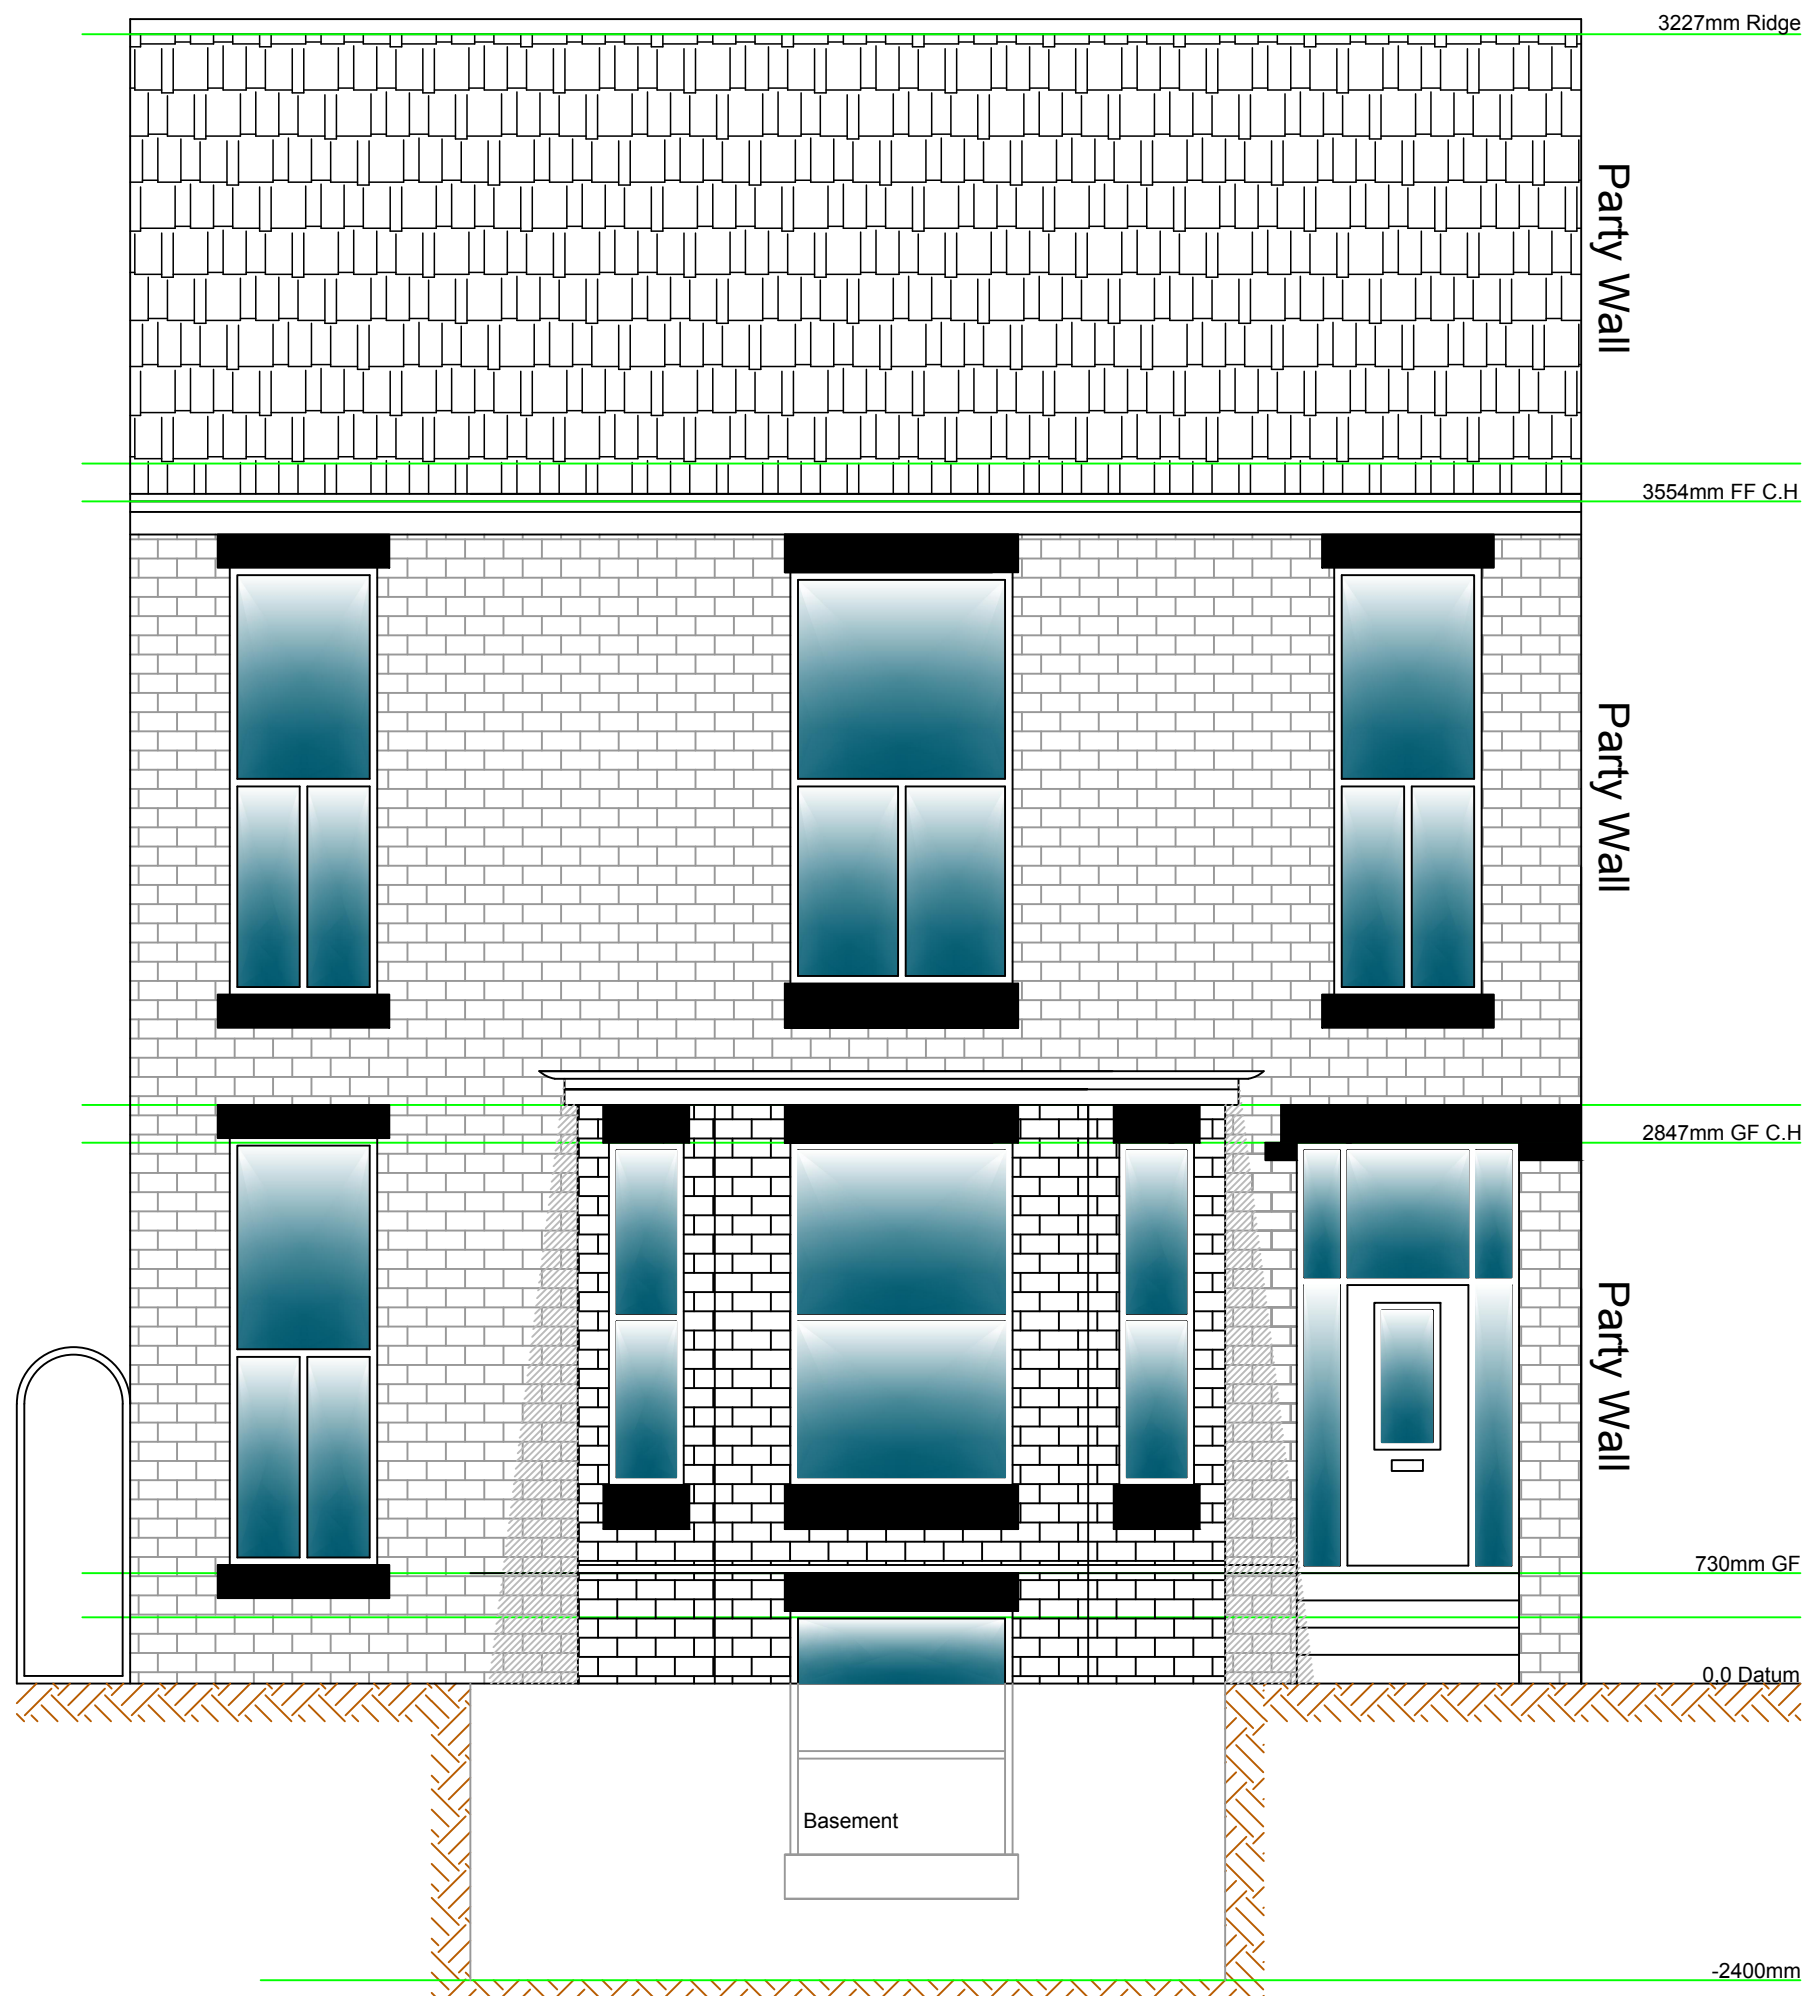

PROPOSED FRONT ELEVATION 1:50 @ A1

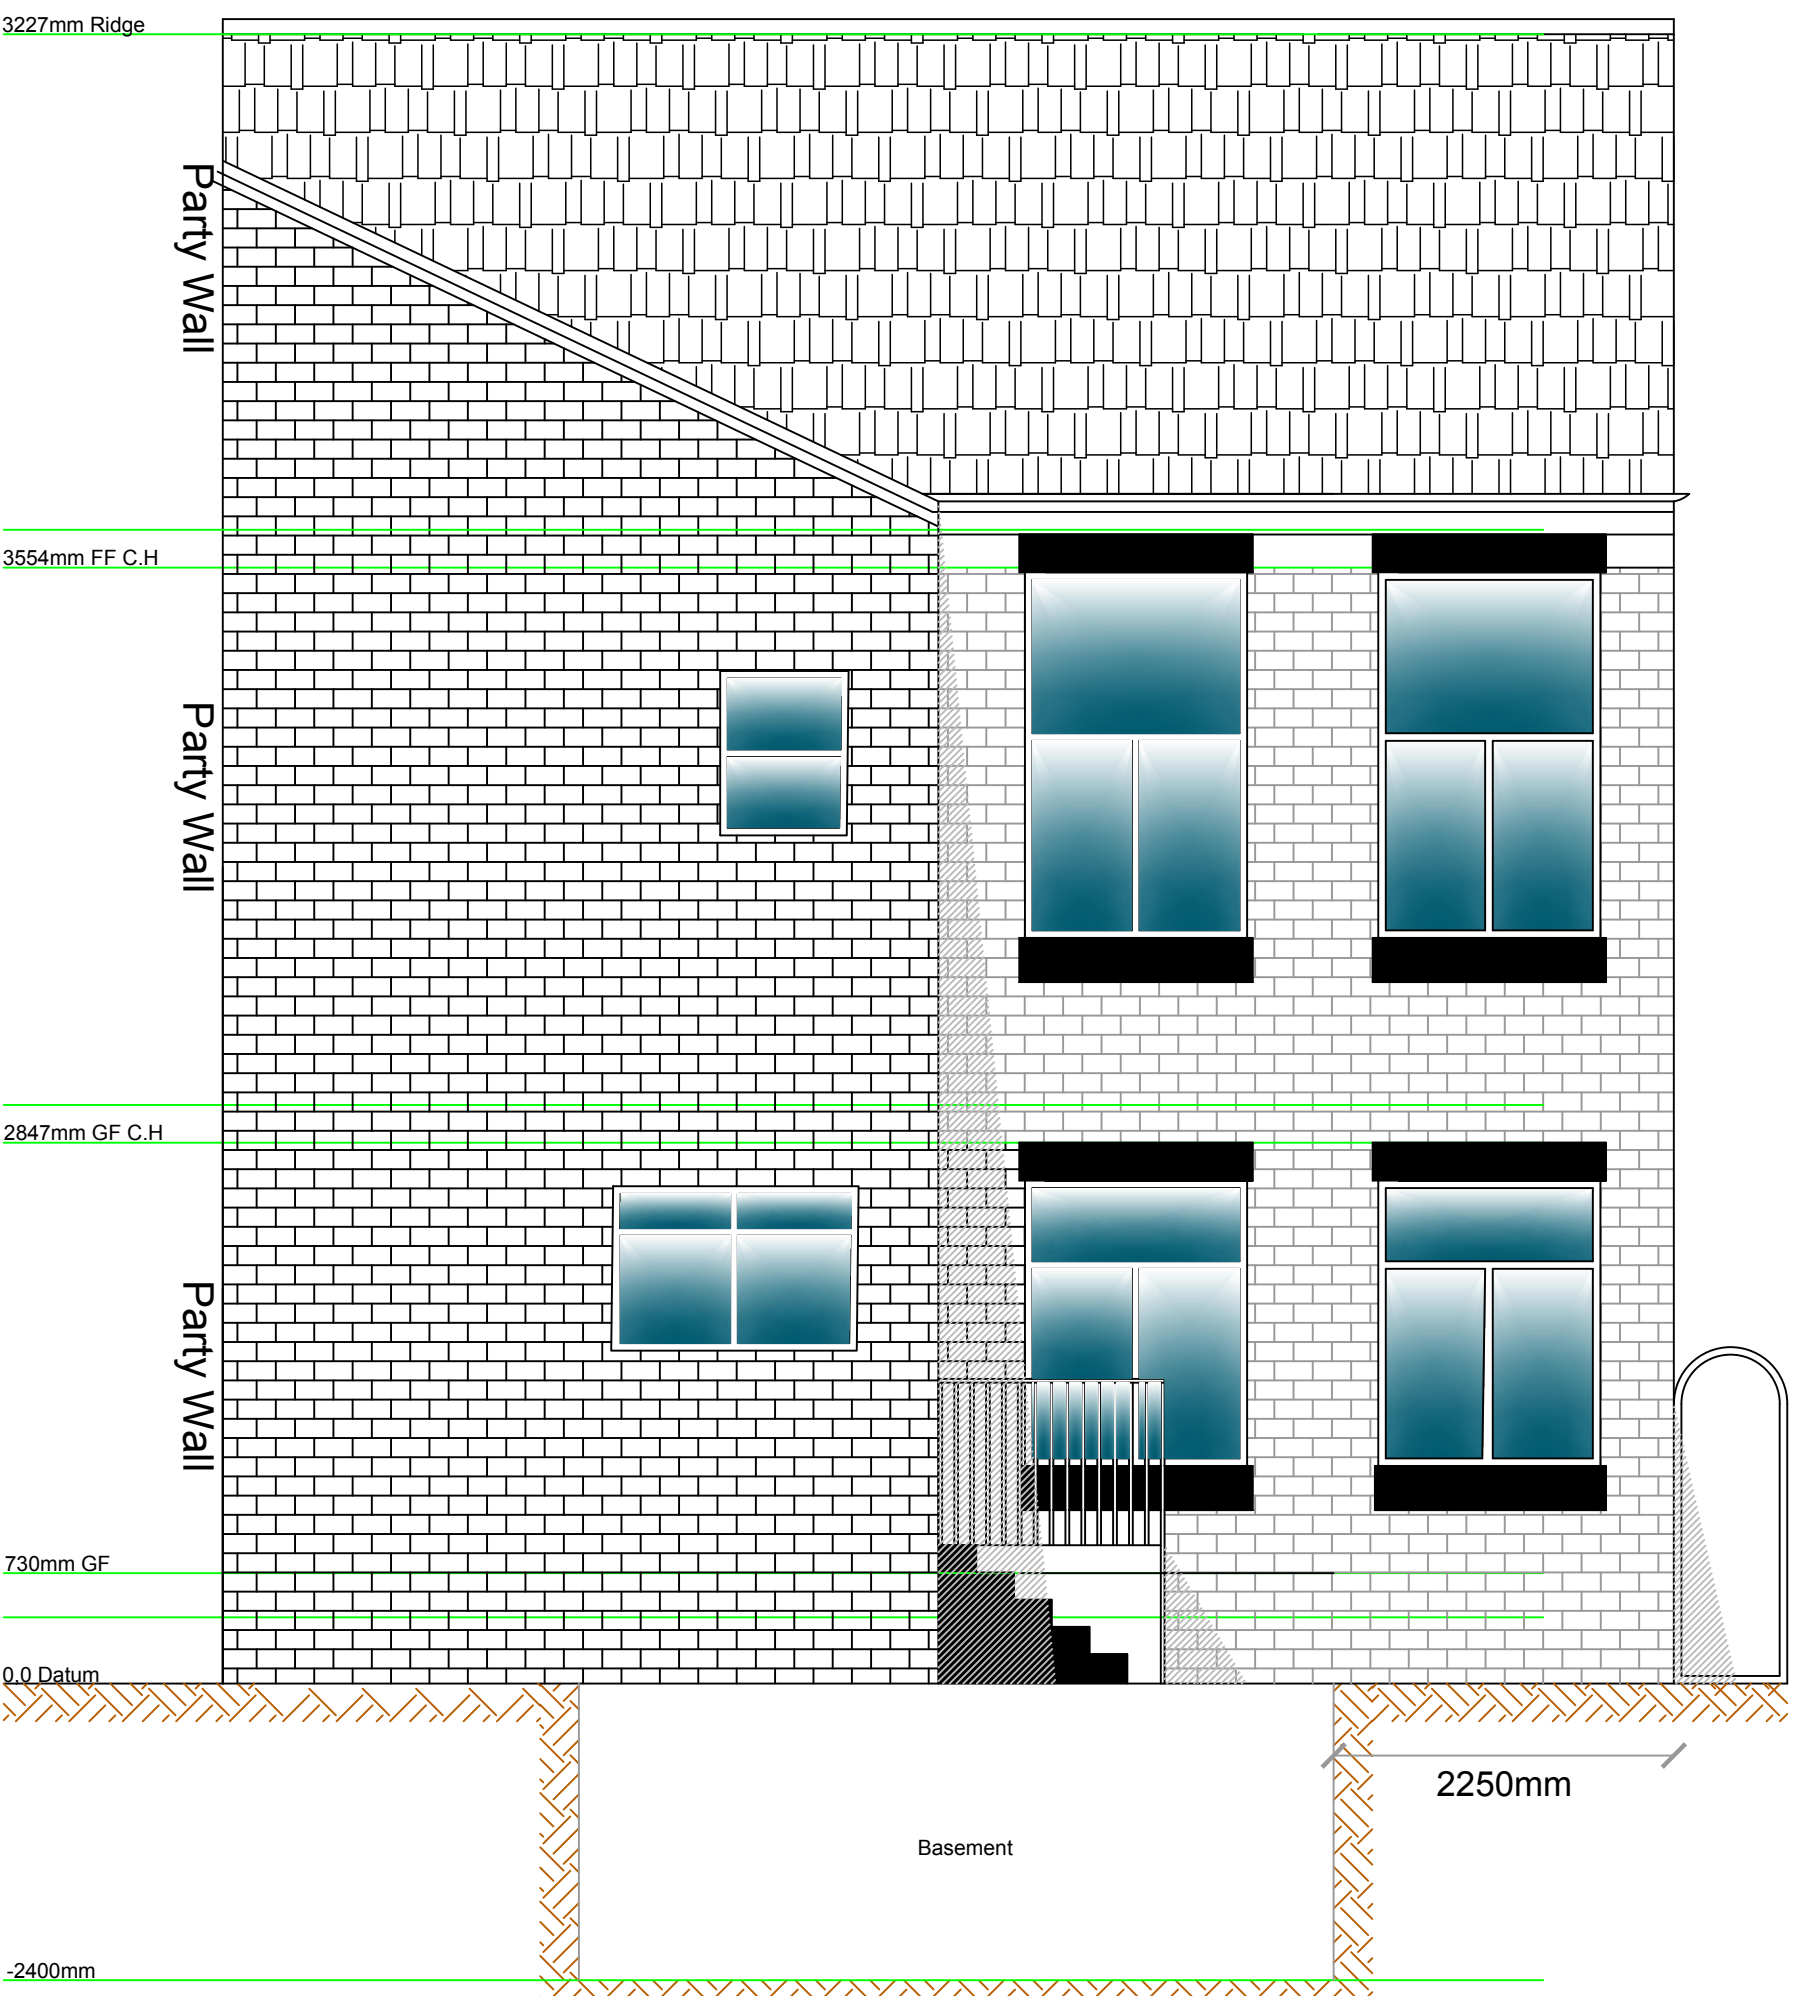

PROPOSED REAR ELEVATION 1:50 @ A1

MIRAJDESIGN.COM

NOTE TO ALL CONTRACTORS: DO NOT SCALE FROM THIS DRAWING

ADDRESS

183 slade hall road, manchester

PROJECT

proposed triple storey side extension

REV.

REVISION DETAILS