




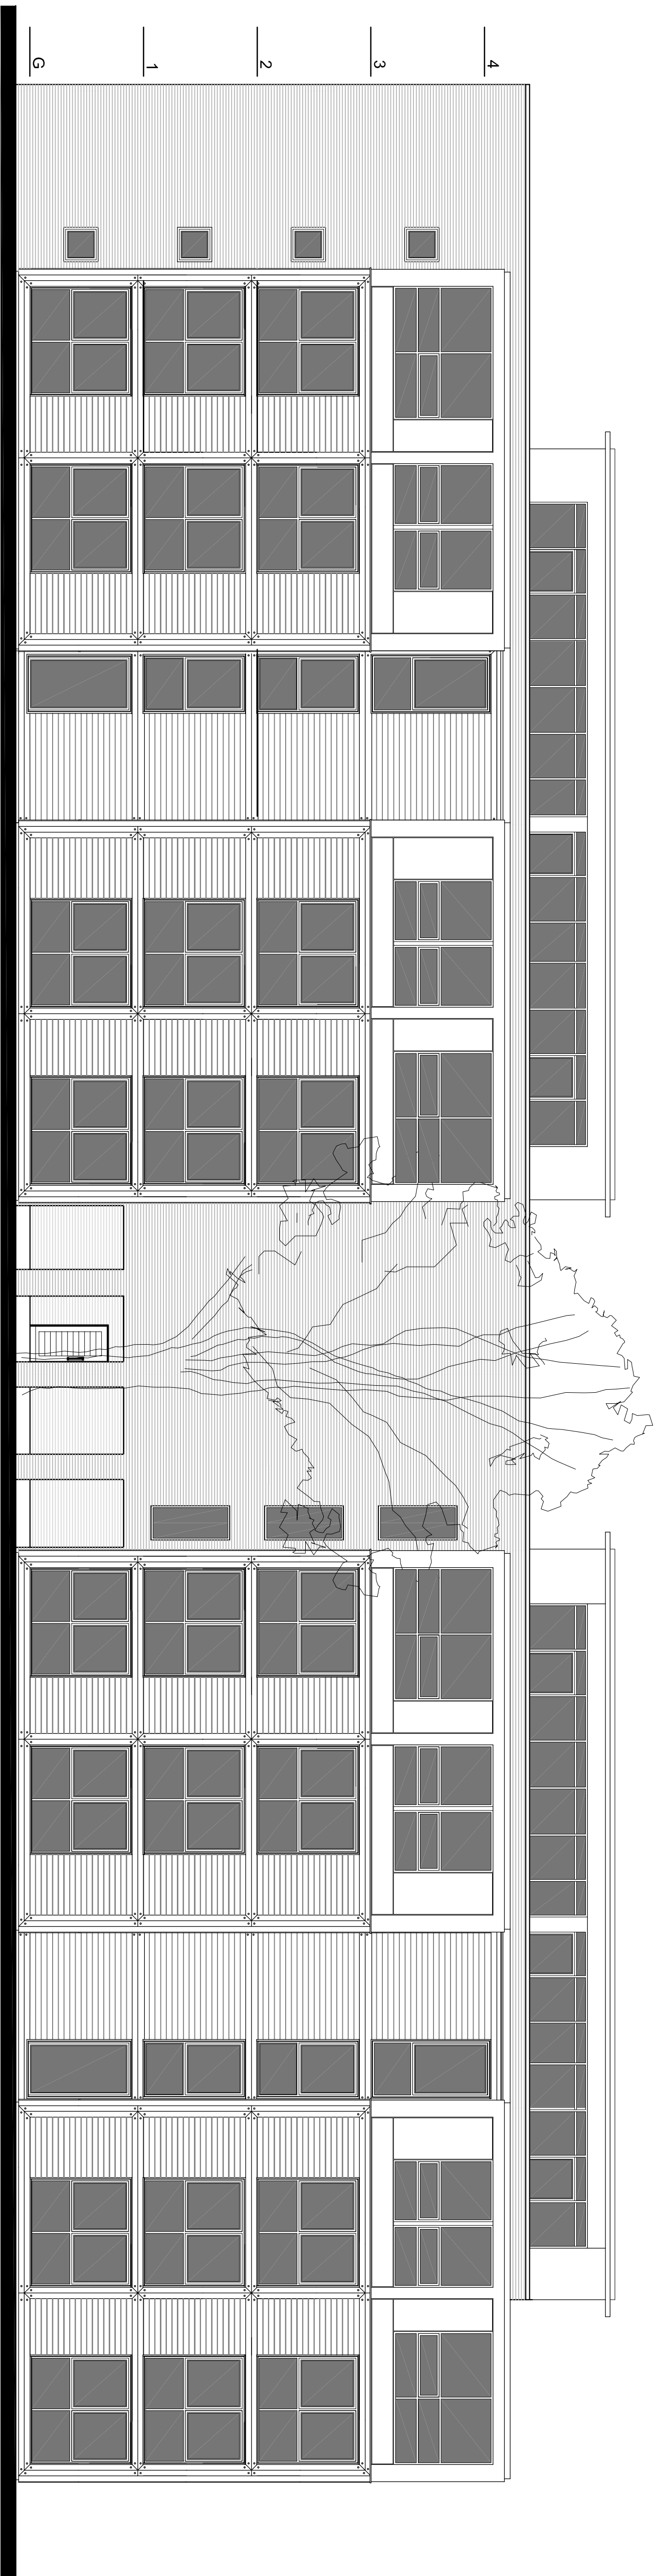

ROPOSED ELEVATION FACING MOSS LANE EAST

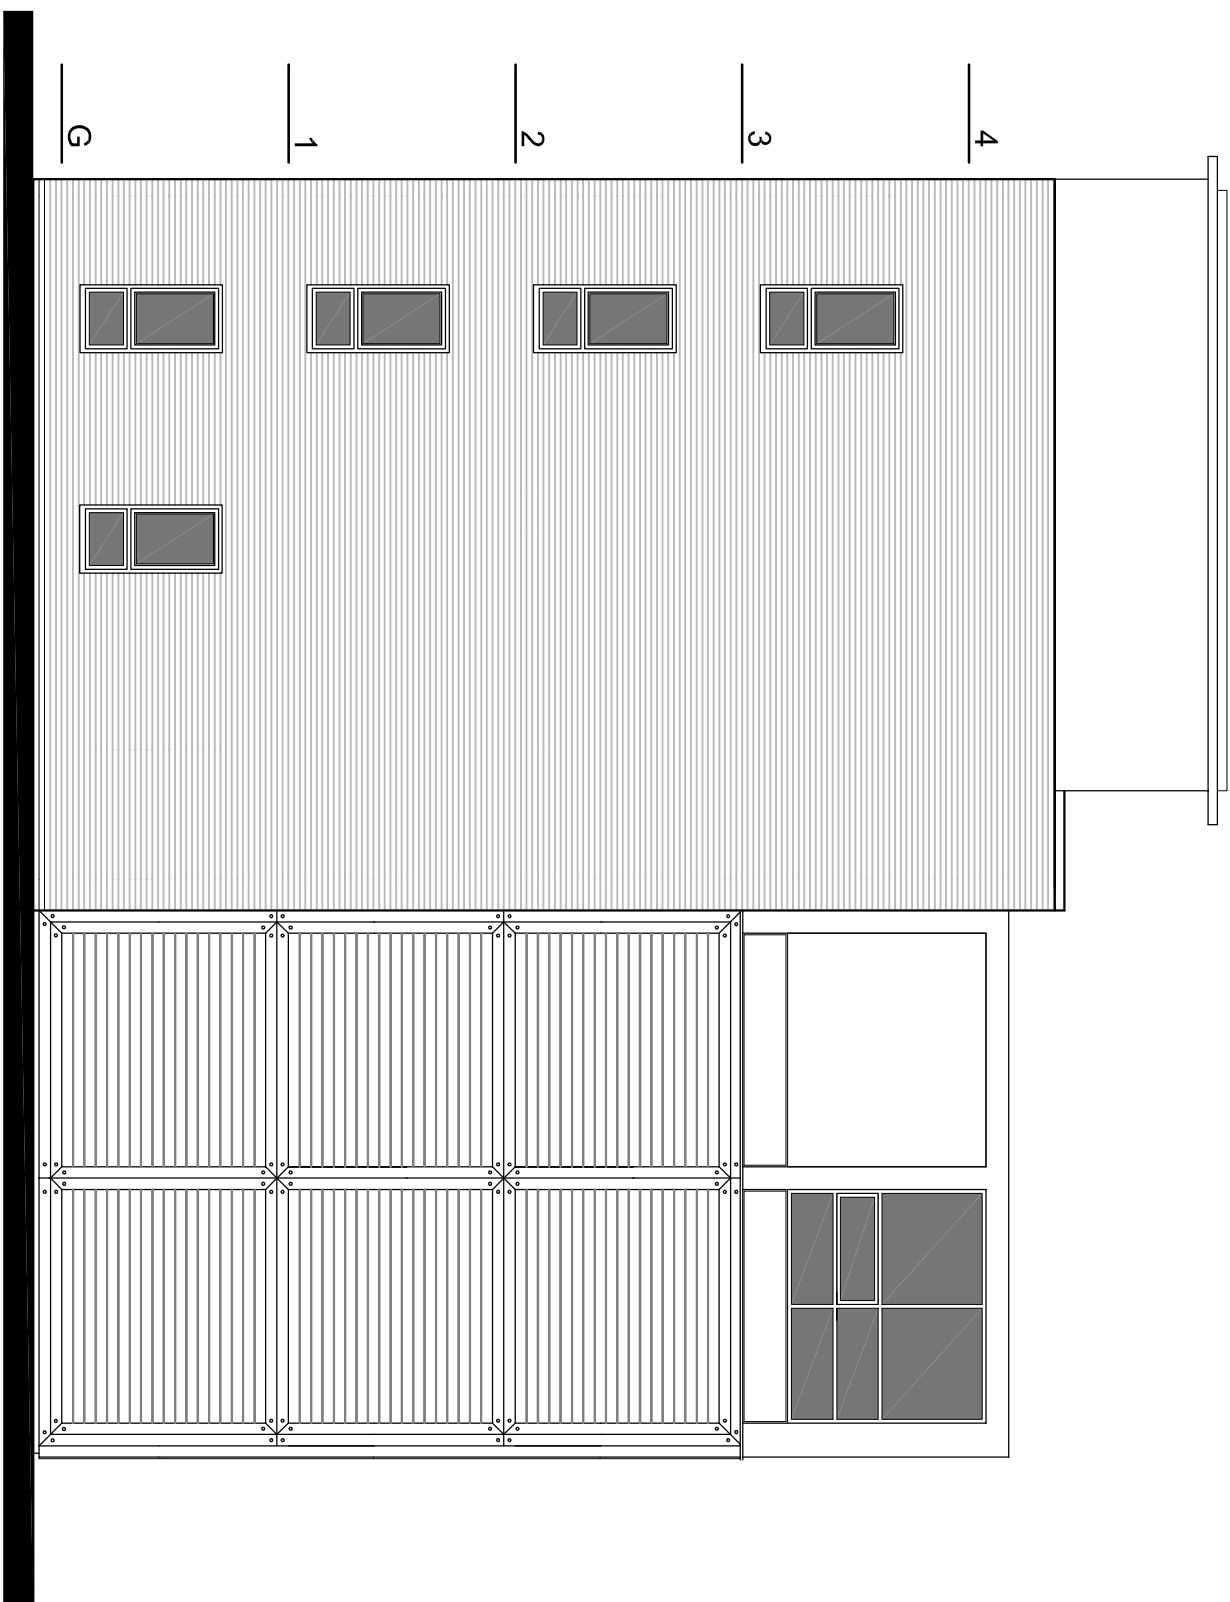

PROPOSED ELEVATION FACING SOUTH EAST

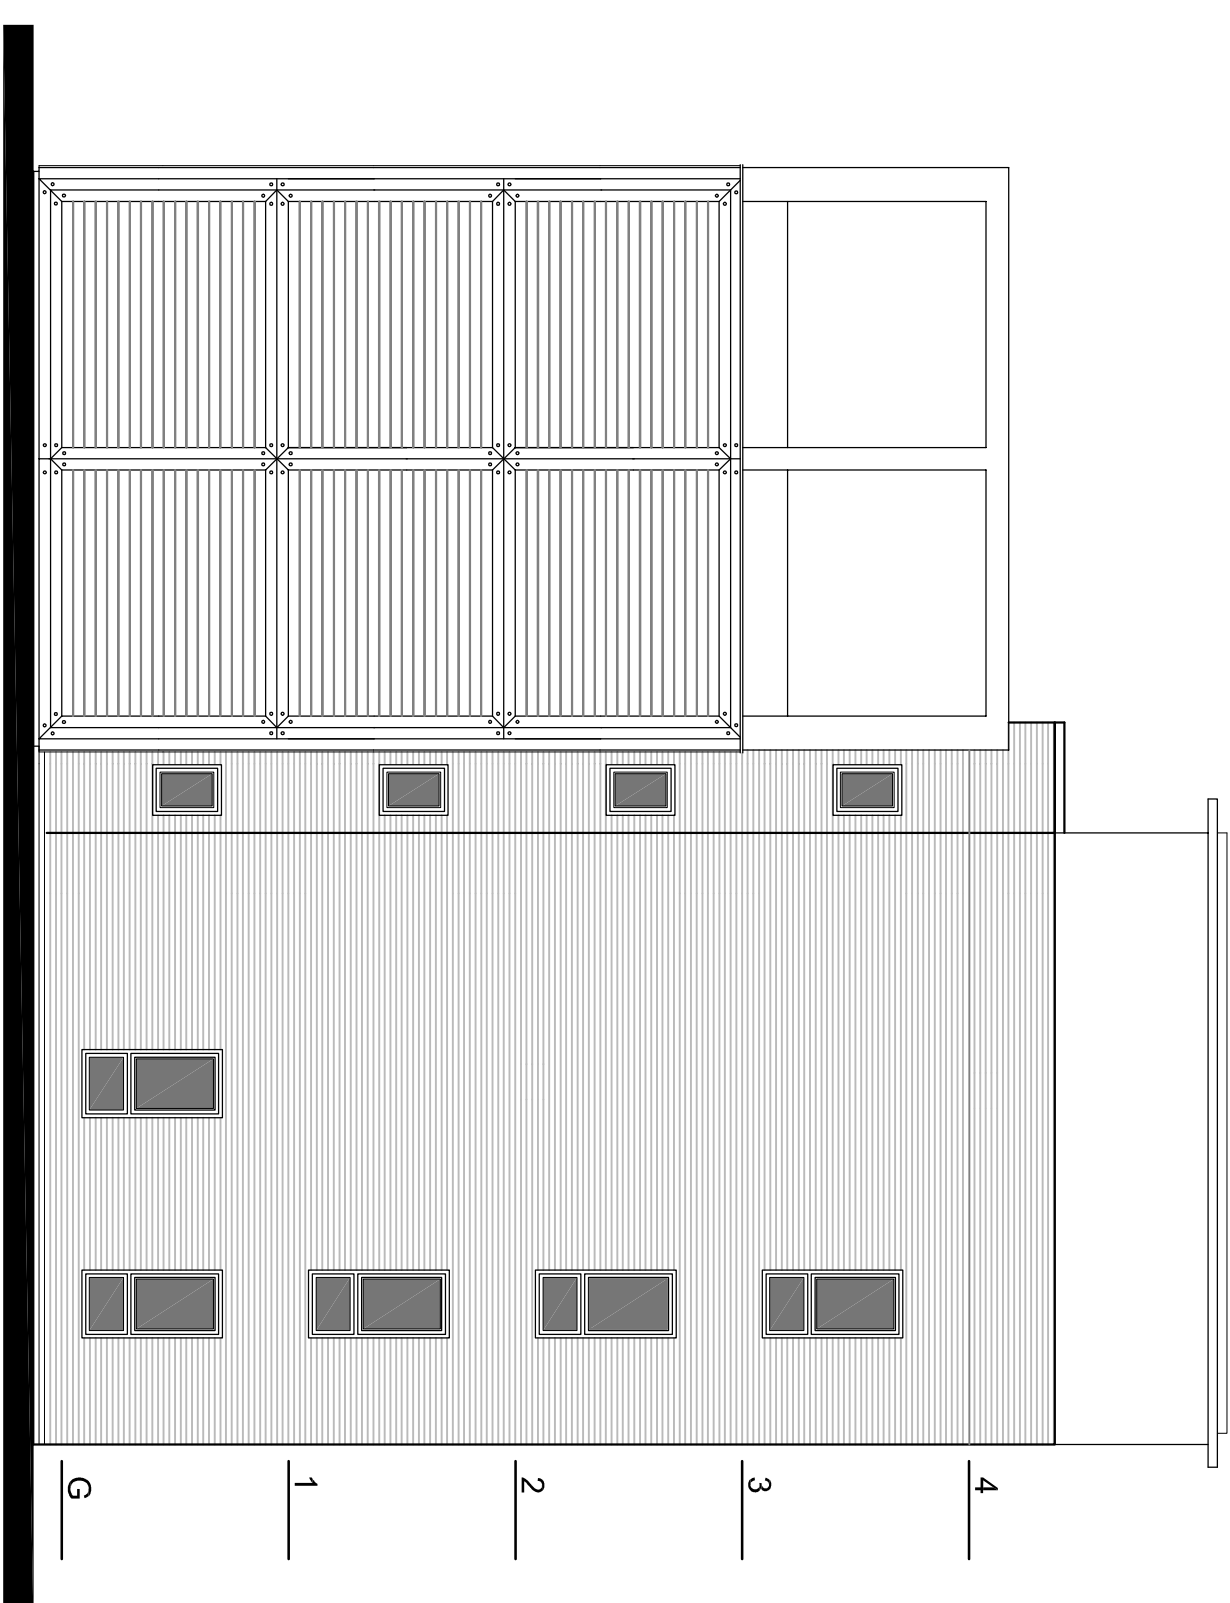

PROPOSED ELEVATION FACING NORTH WEST