




1 Section - GF Signage
1 : 20

2 Elevation - GF Signage
1 : 20

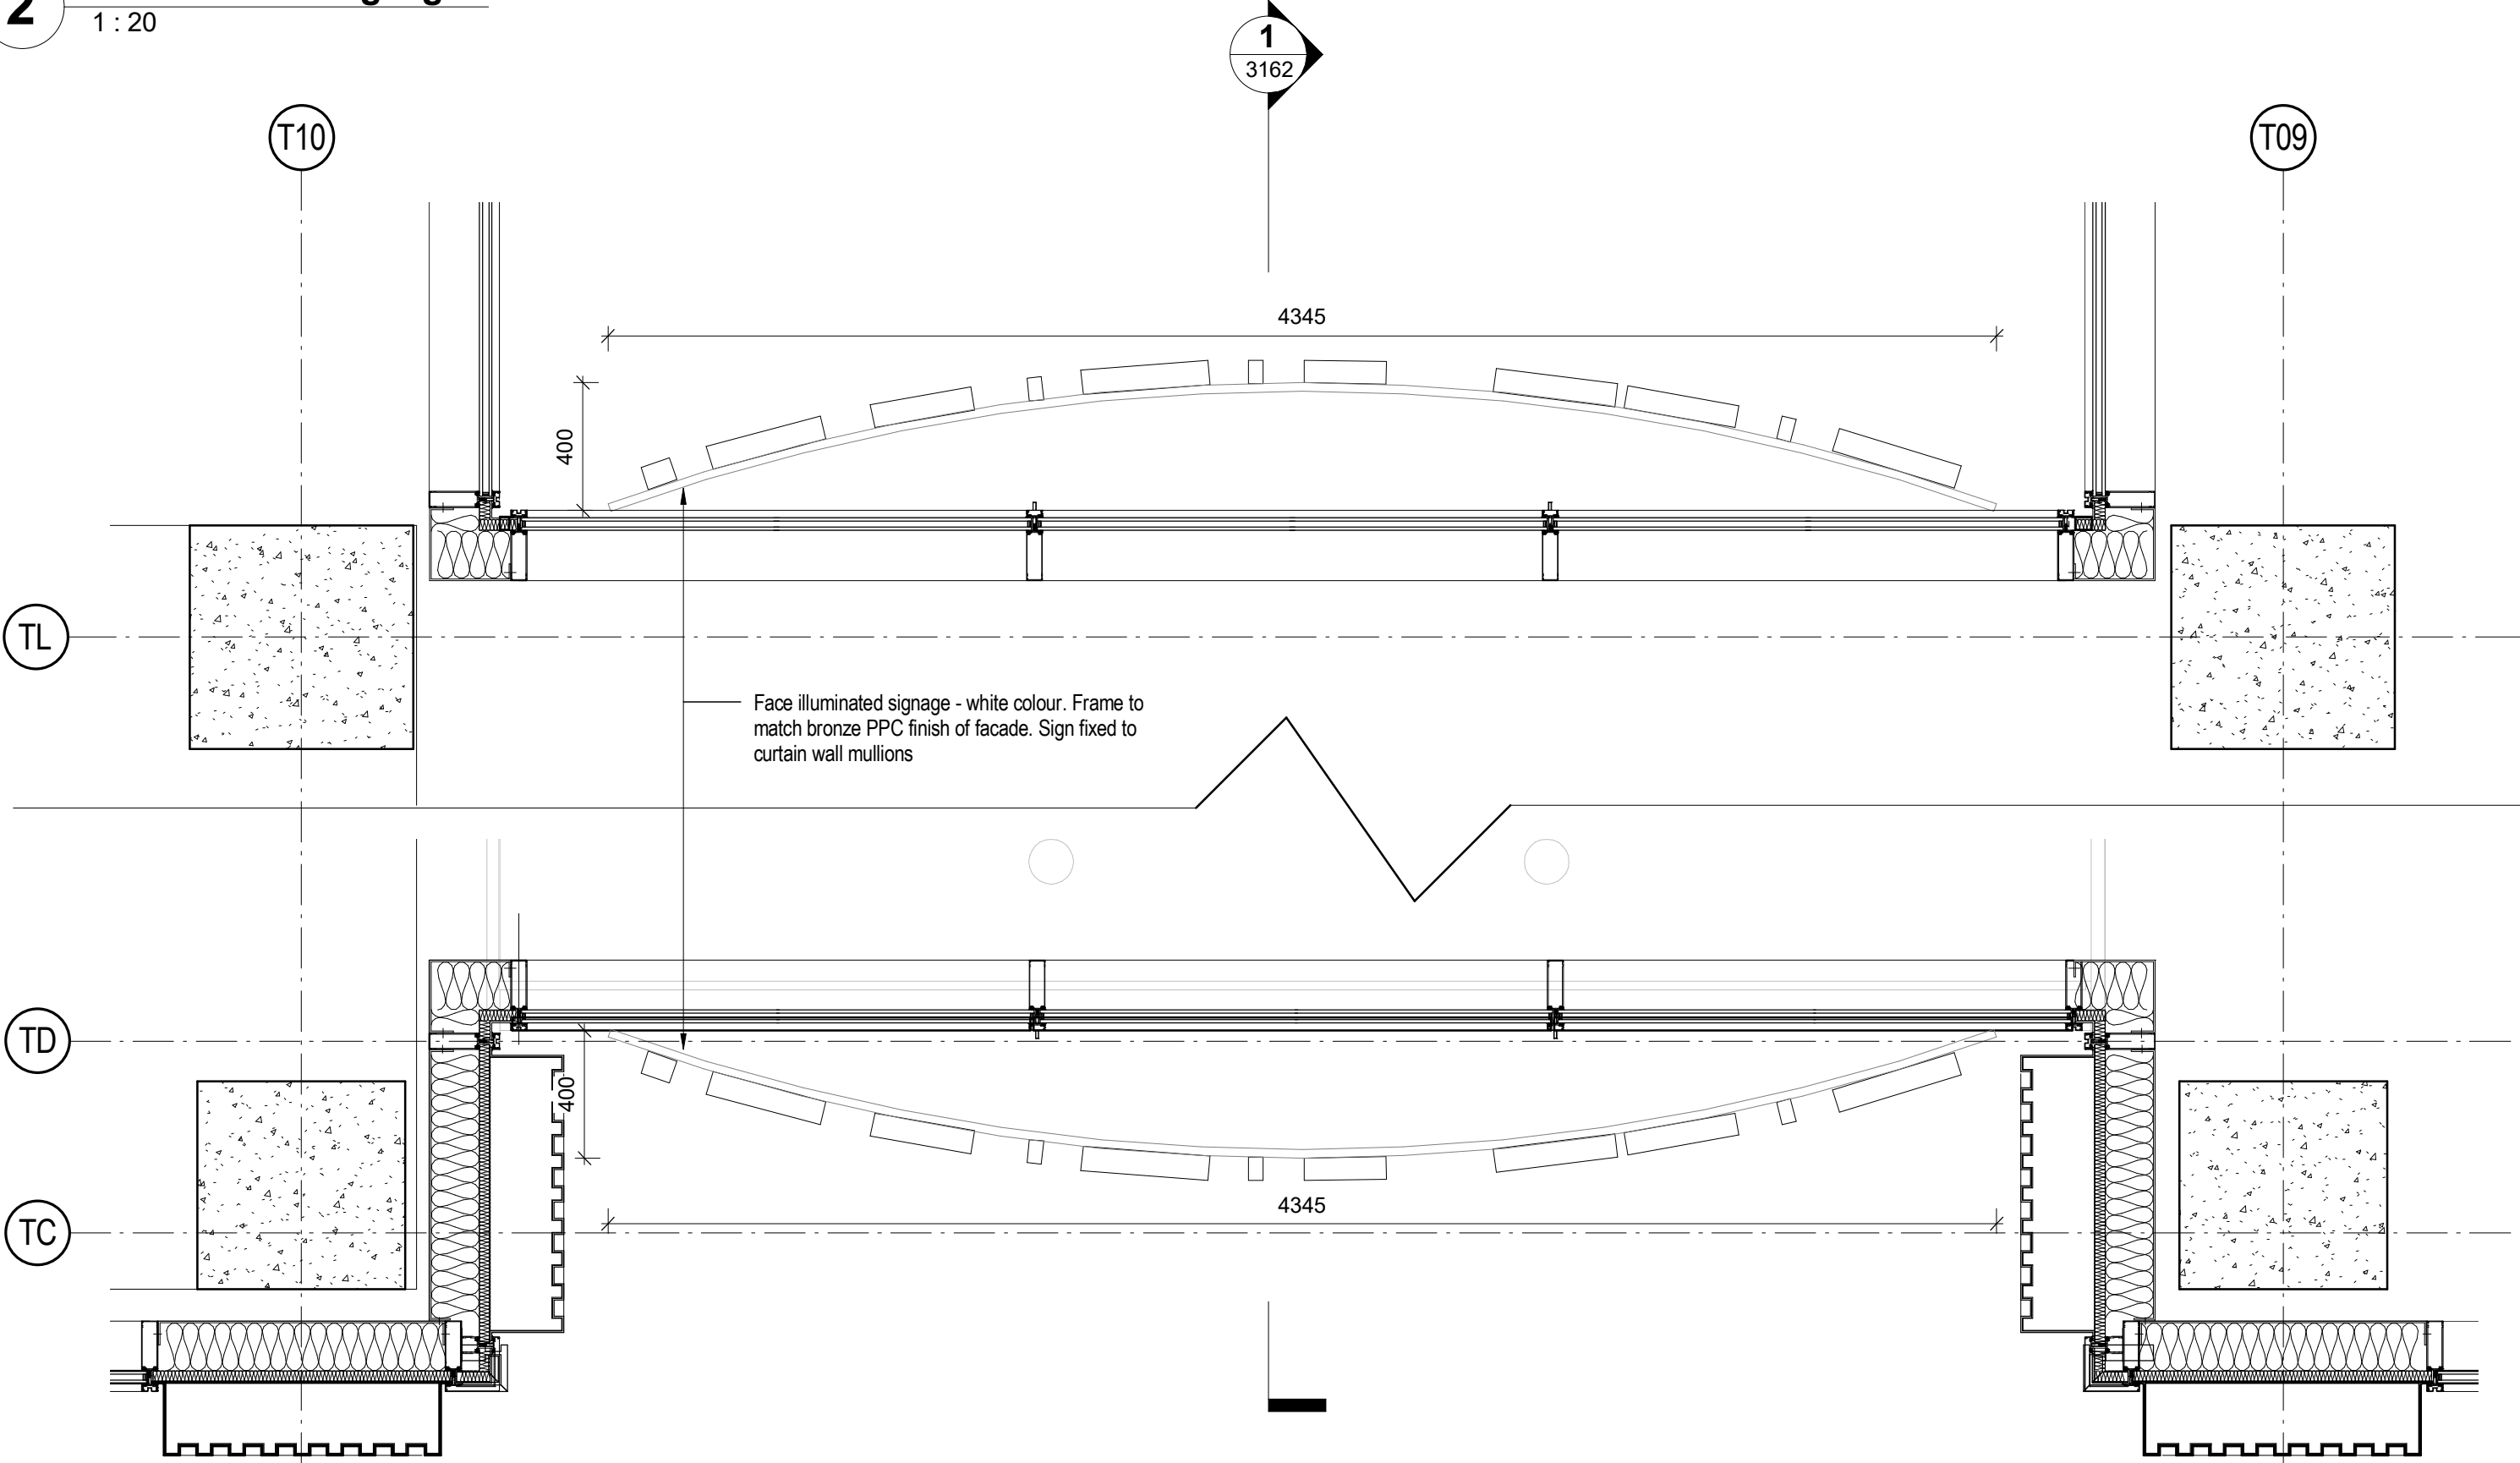

3 Plan - GF Signage
1 : 20

Amendment	Date
C01	SISK Instruction 2094 / EAI 203 - Planning Application - Signage 25/06/21
S2 - Issued for Information	25/06/21

FeildenCleggBradleyStudios
LLP
Bath Brewery
Toll Bridge Road
Bath
BA17DE
t 01225 852545
f 01225 852528
e bath@fcbstudios.com

1808-2-Facade
Drawing No:
CSAL-FCBS-ZT-GF-DR-A-3162
Drawing Name:
Cladding Bay Study - GF - Signage
Do Not Scale
Original printed at A1

Rev:
C01
Scale 1 : 20 @ A1
Date 25/06/21
Drawn FCBS - MCR
All Dimensions to be checked on site