

This drawing (or any part thereof) is not to be copied, transmitted or disclosed to any third party or unauthorised person without the prior written consent of MECHA Works Ltd.





This Drawing is to be read in coincidence with all other relevant drawings prepared by consultants and sub-contractors.

Do not scale from this document. Work only in accordance to printed dimensions.

Report any discrepancies to the drawing author or representatives thereof.

© ALL RIGHTS RESERVED. no part of this drawing may be reproduced or transmitted in any form or by any means without the written consent of the copyright holder.

Once printed & distributed this document is assumed 'Uncontrolled'.

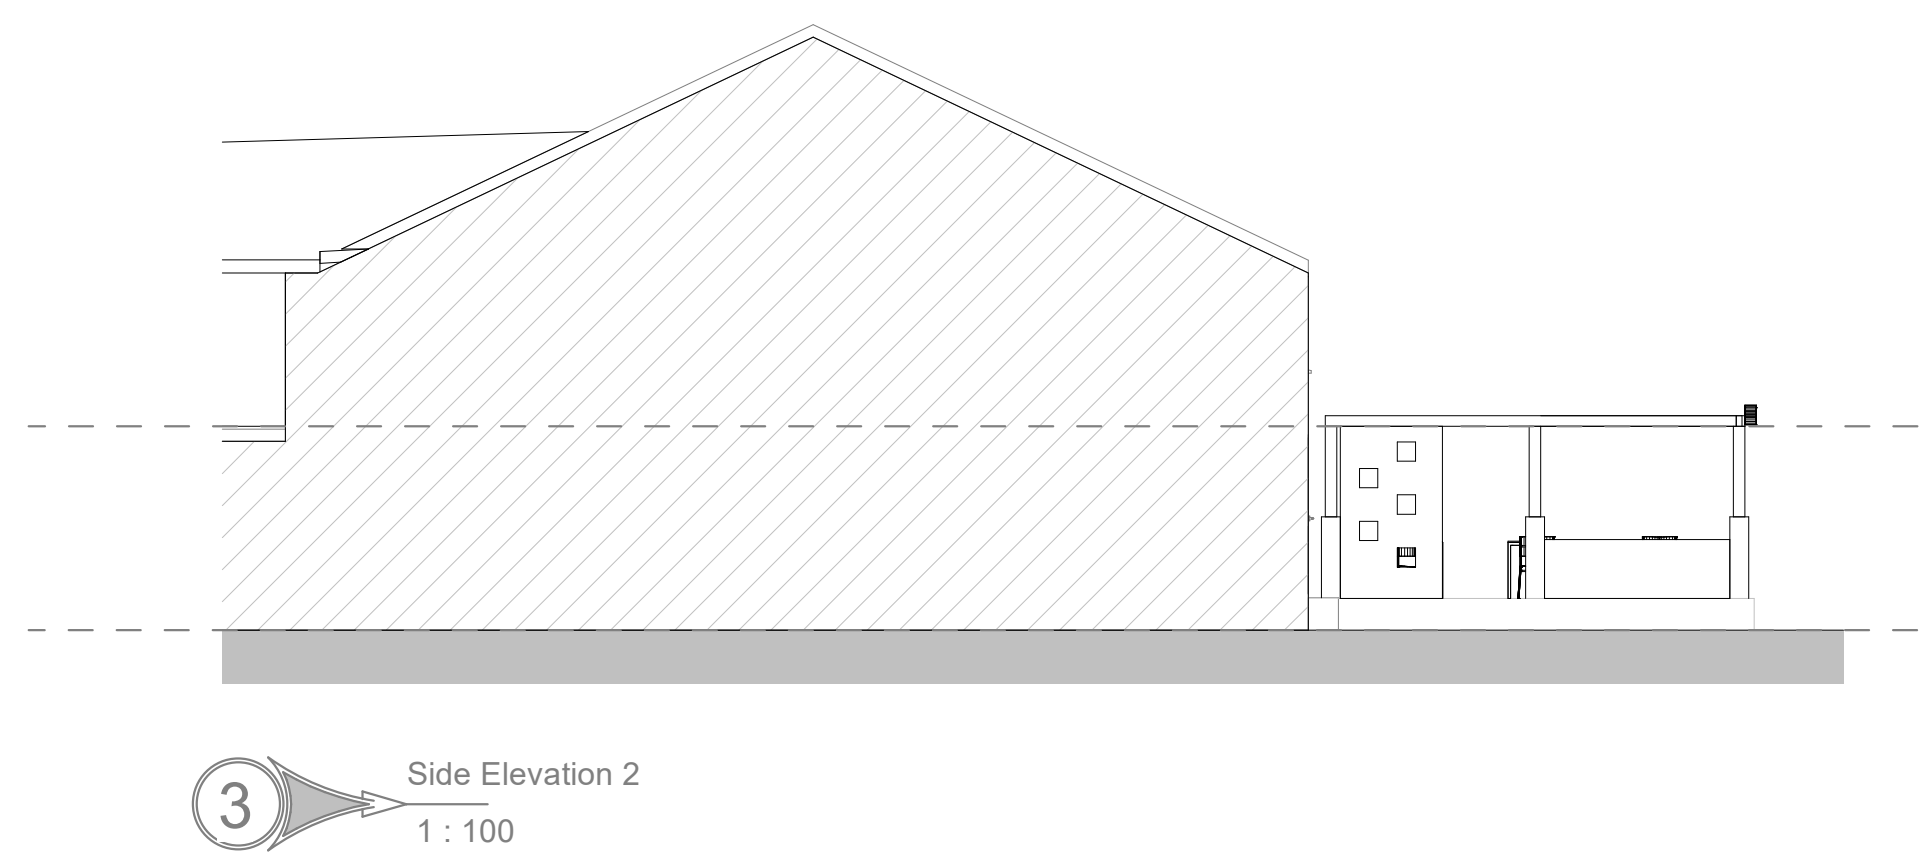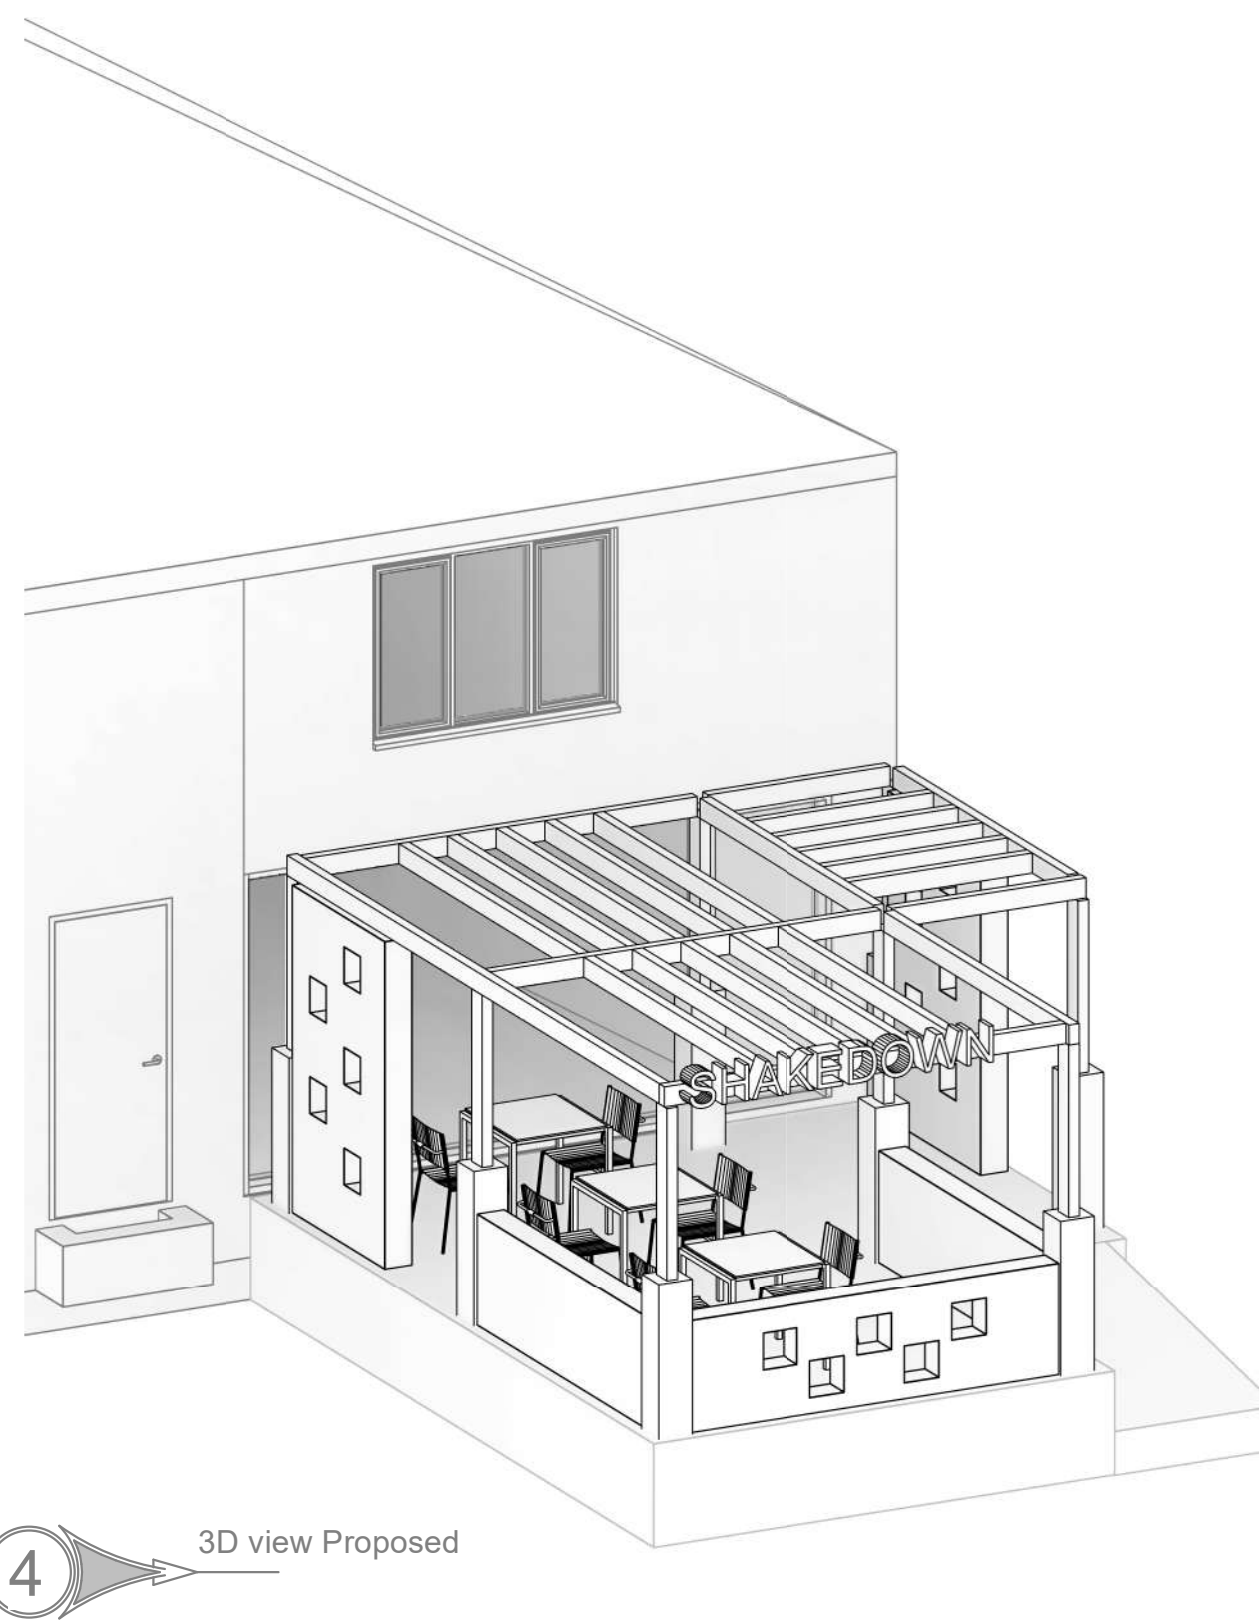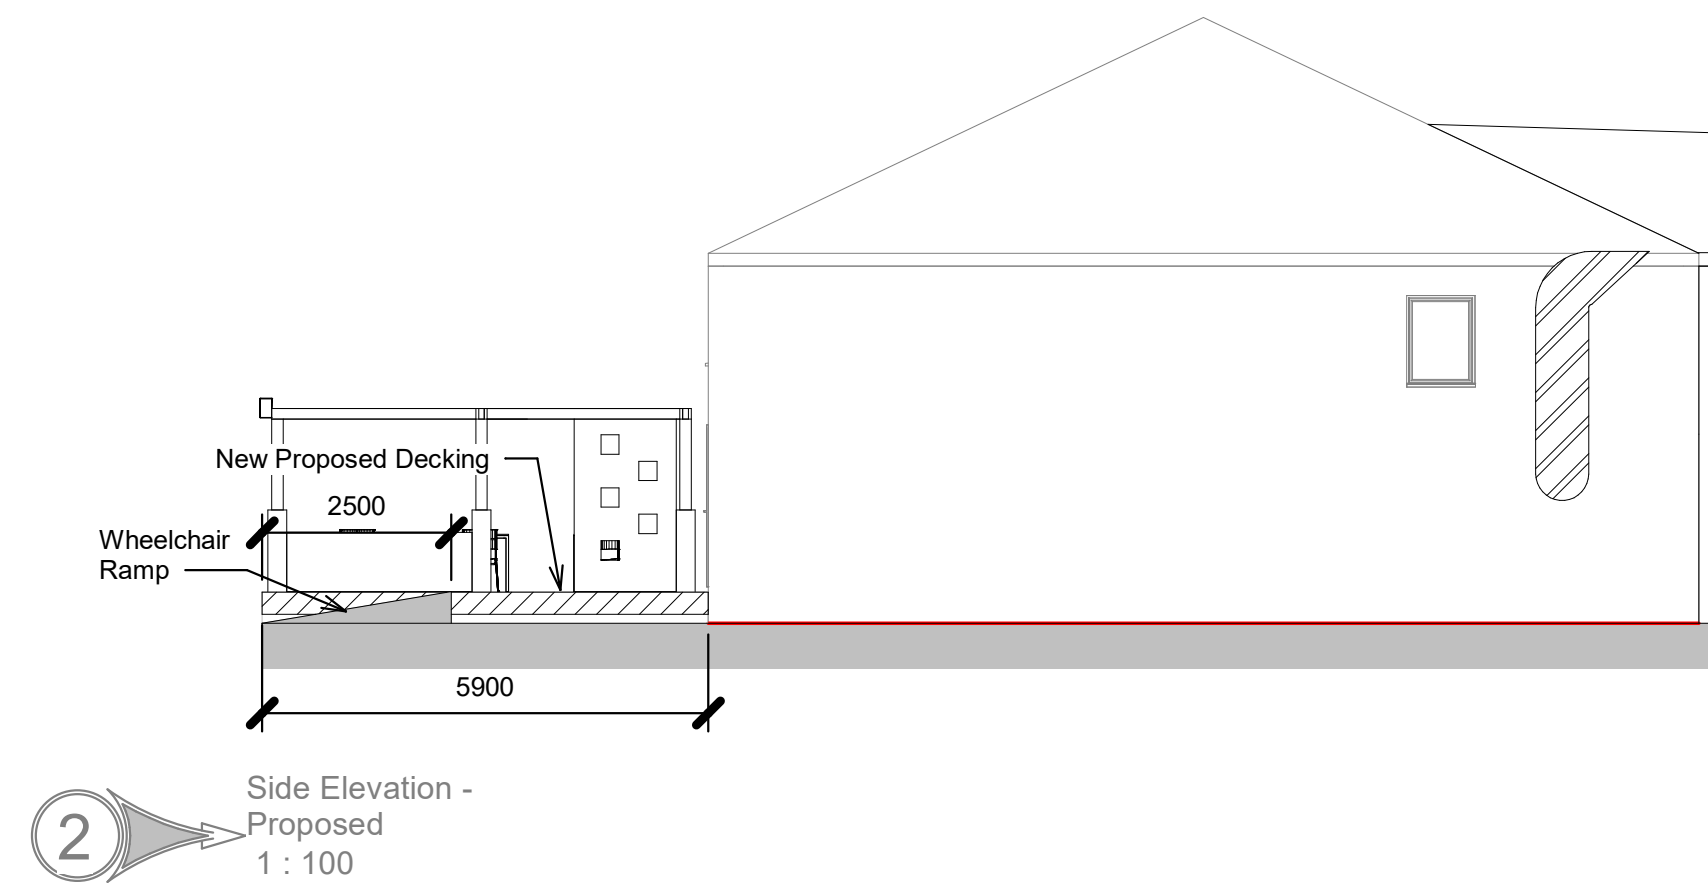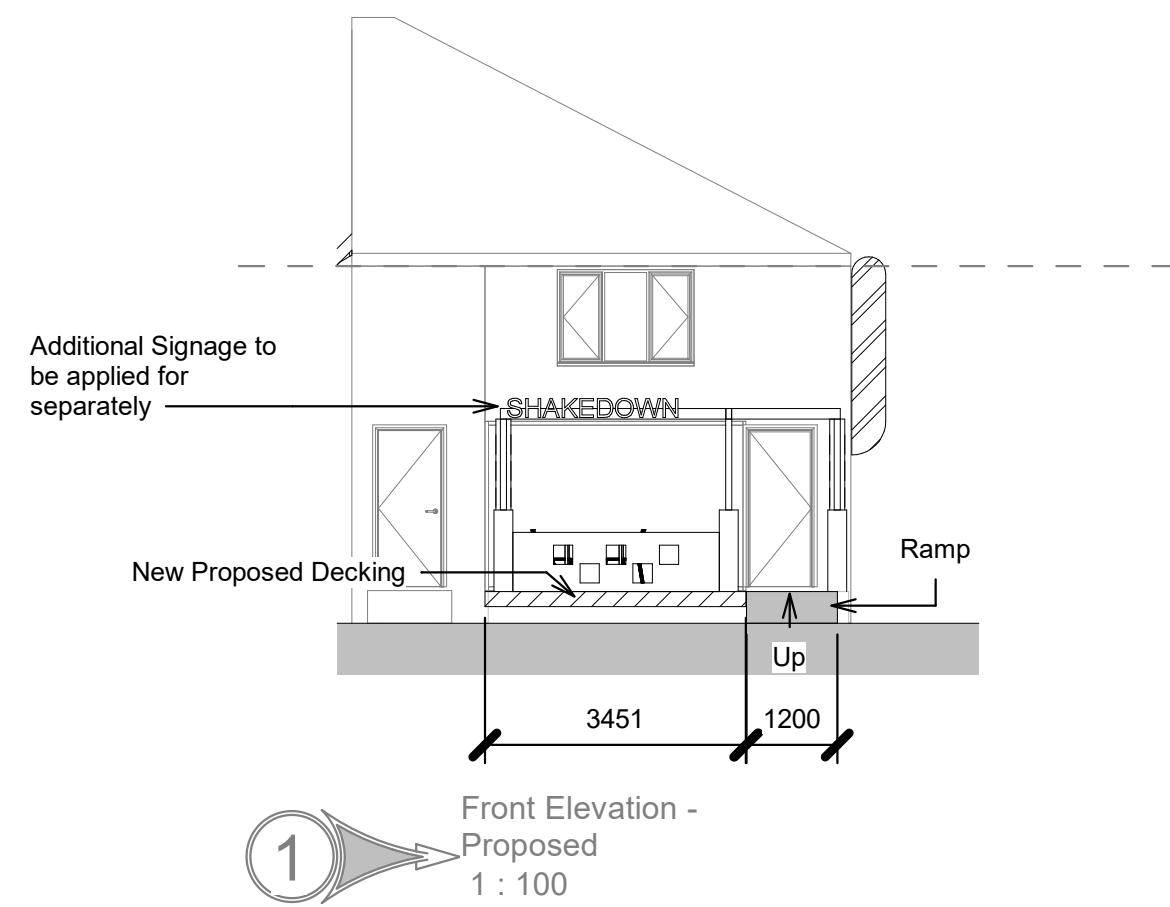

P2	27.04.21	Elevation added	HR
P1	09.06.20	First Issue	HR

Rev #:	Issue Date:	Description:	Issued By:
--------	-------------	--------------	------------

CLIENT:
Shakedown

PROJECT:
Shakedown
533 Wilmslow Rd., Withington, Manchester,
M20 4BA

DRAWING TITLE:
Proposed Elevations
MW17

THIS DRAWING HAS BEEN PRODUCED USING AUTODESK™ REVIT

DRAWN: SP	CHECKED: HA	APPROVED: SP
---------------------	-----------------------	------------------------

SCALE: PER VIEW	DATE: 27.04.21	SHEET SIZE: A2
---------------------------	--------------------------	--------------------------

PROJECT NUMBER: MW0046	SUITABILITY CODE: Planning :
----------------------------------	--

DRAWING CLASSIFICATION: