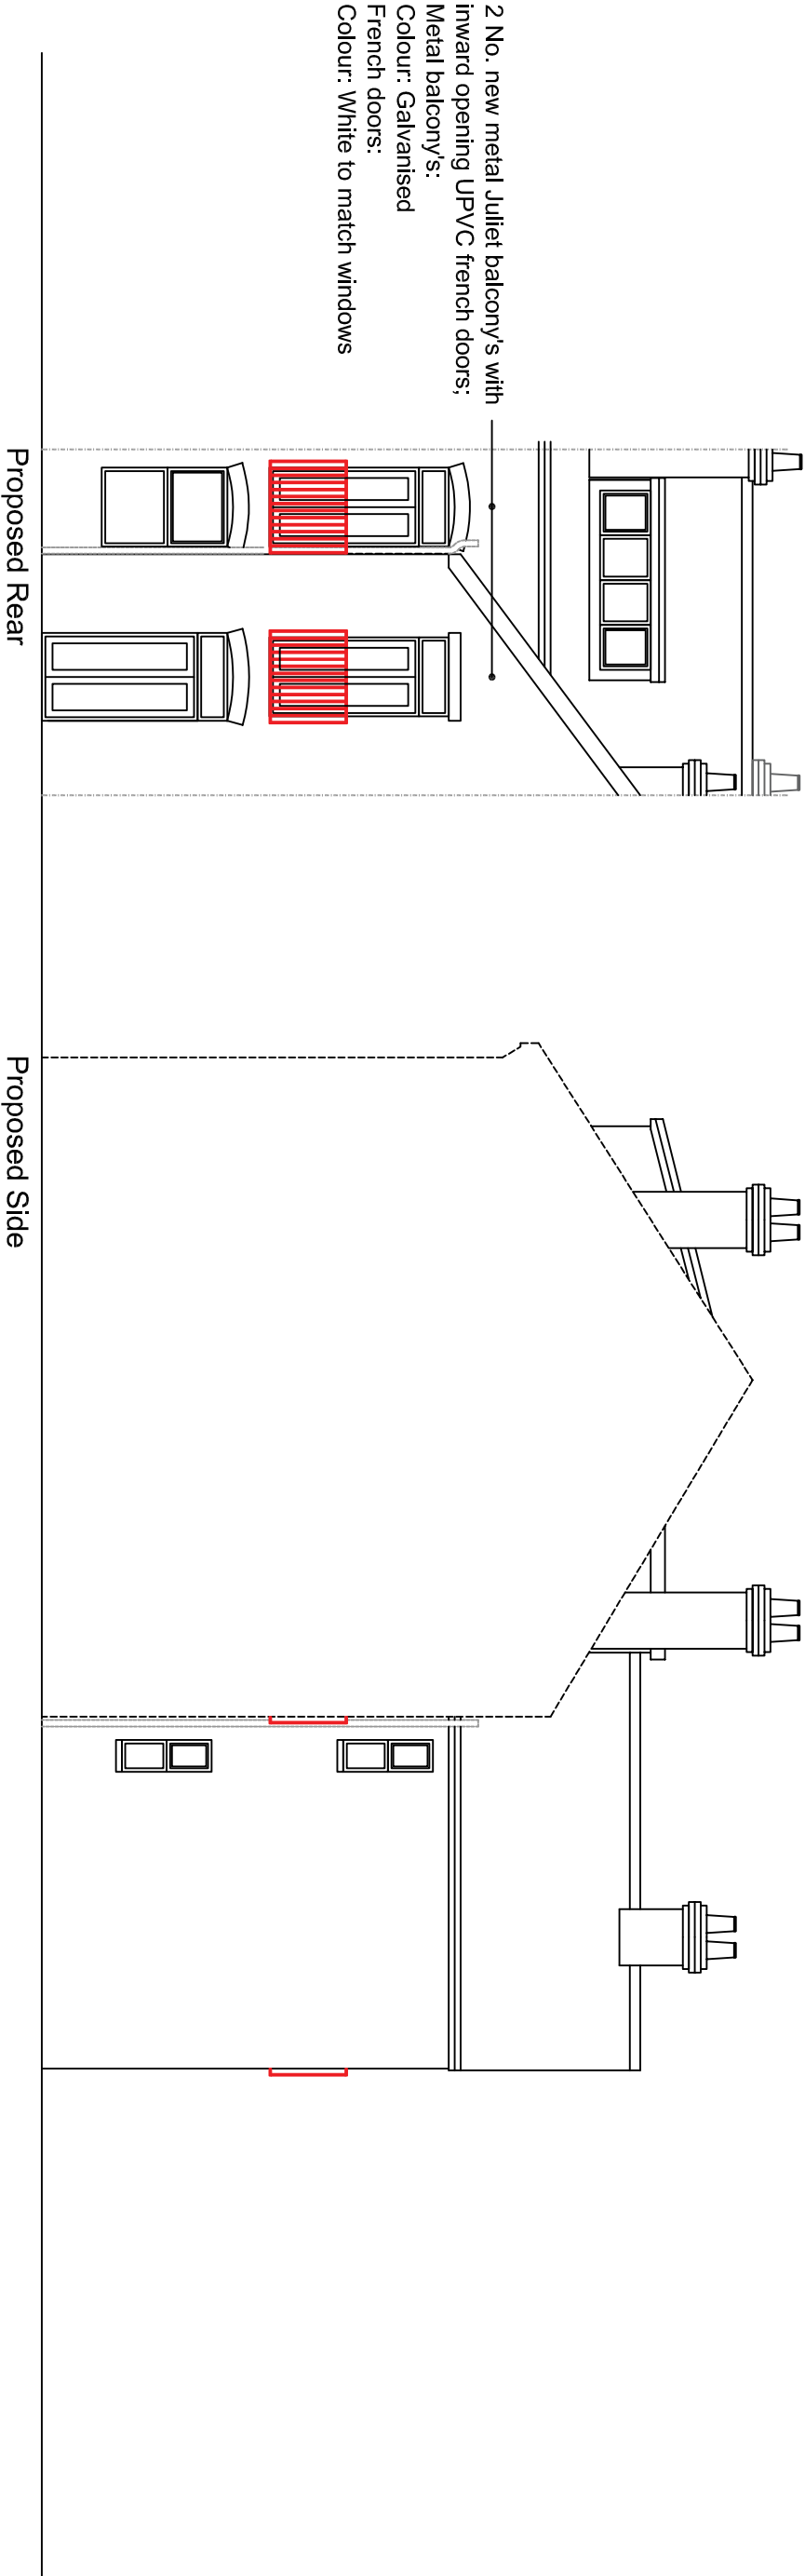


Project: Gavin Retrospective Planning
232 Burton Road
Didsbury, Manchester
M20 2LW

First Issue for Planning 05/05/2021

Project No. P2021-105
Drawing No. P101 Rev. -

Title: Proposed GA Elevations
Drawn: T.O./April 2021

Do not scale drawings.

Scale: 1:50 @ A3