



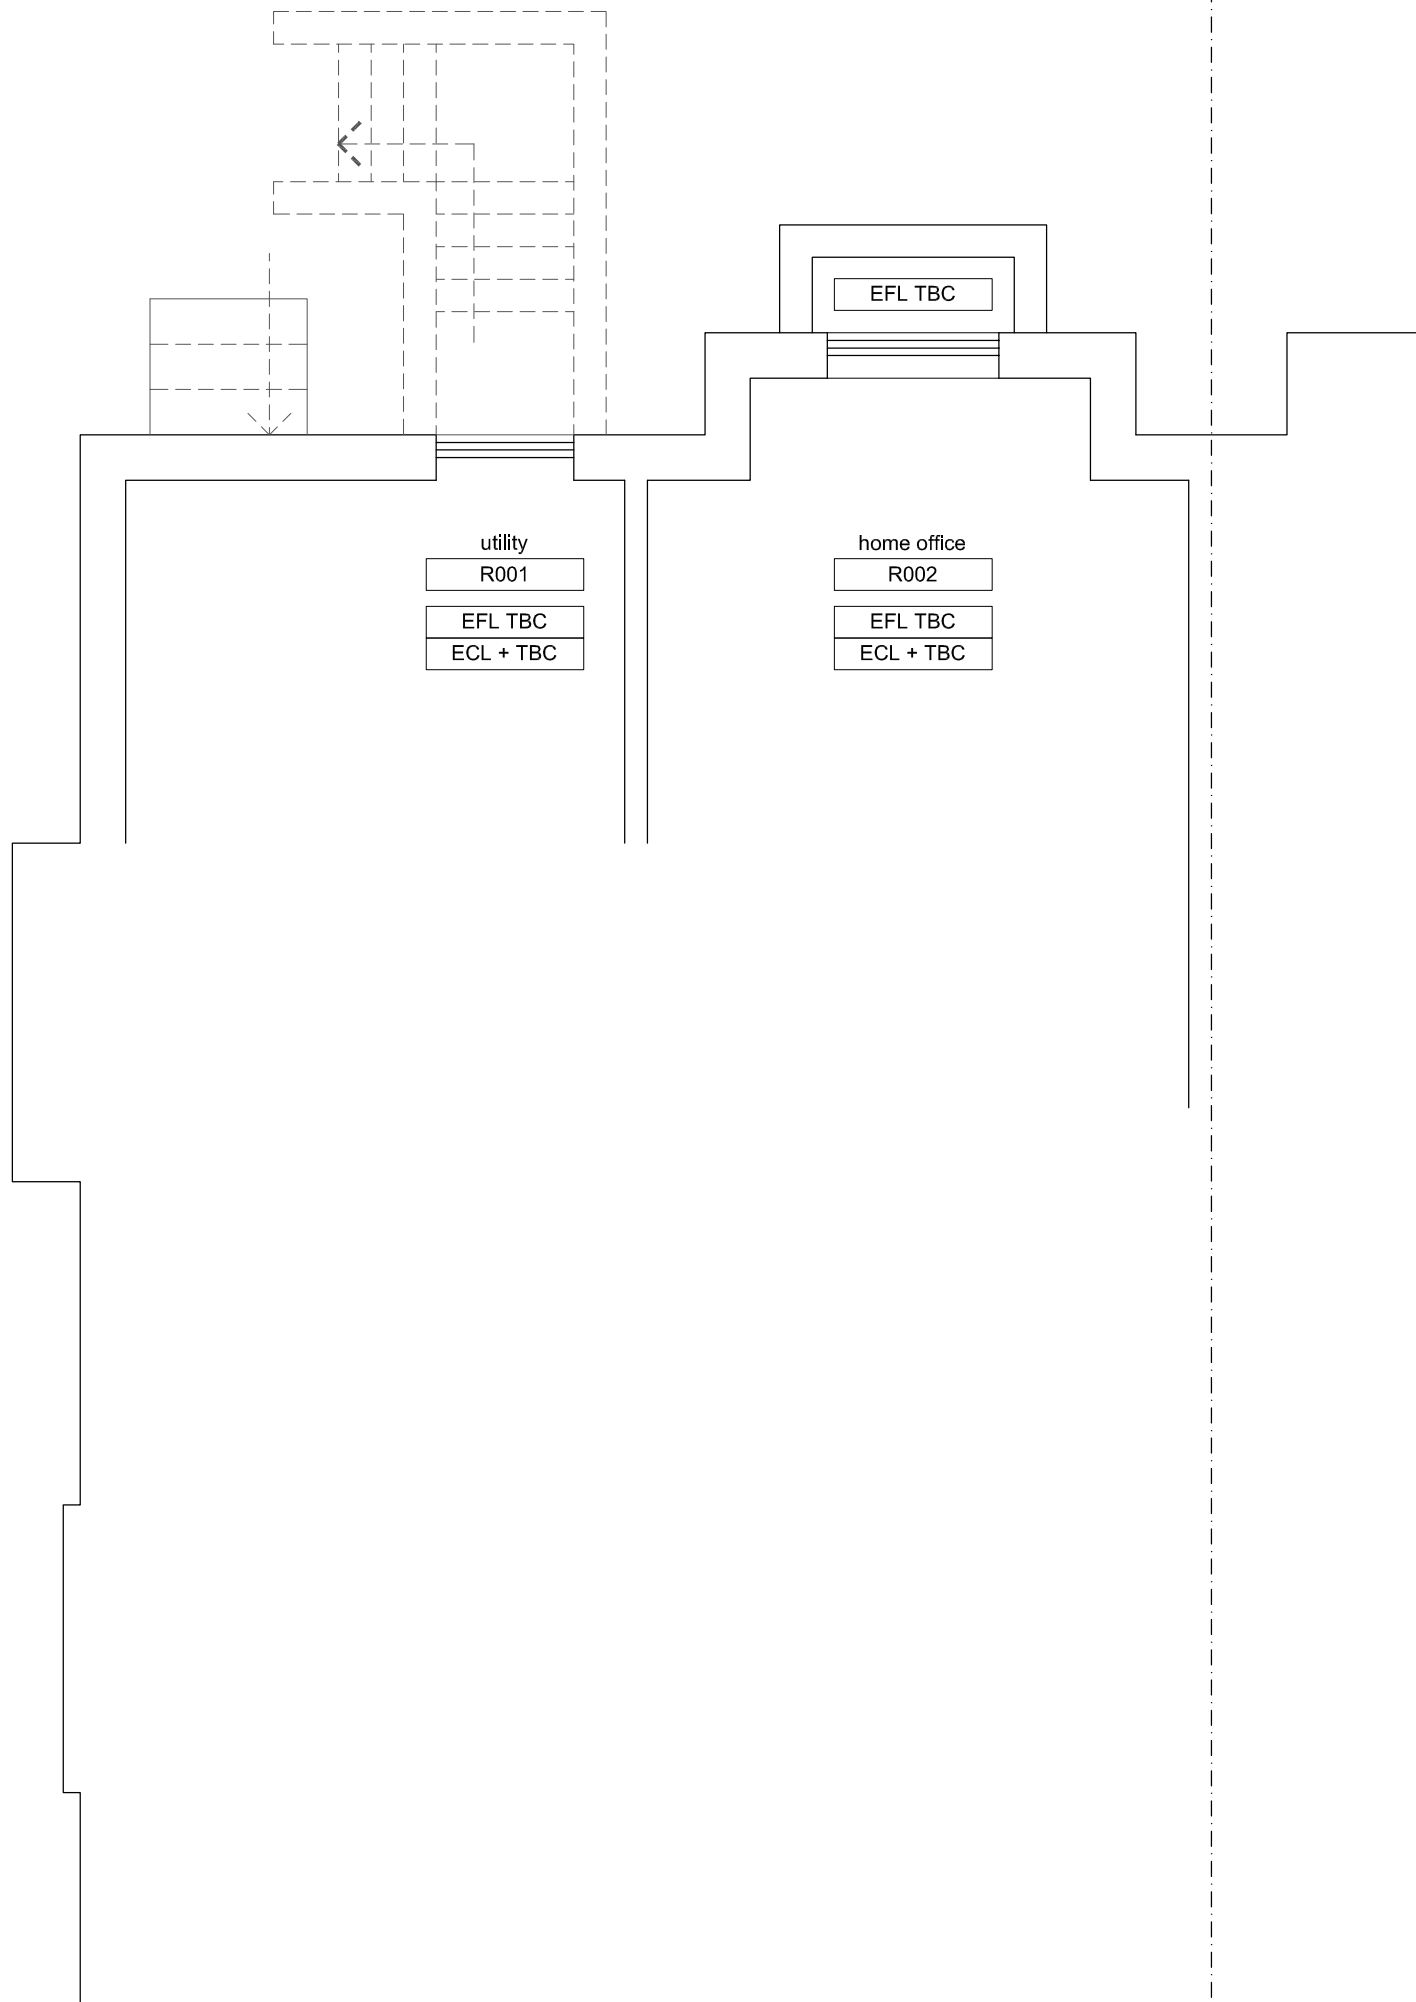

DWG 2124-P1100	
SCALE 1:50 (A3)	DATE JUN 21

13 HESKETH AVENUE | DIDSBURY | M20 2QN
EXISTING LOWER GROUND FLOOR

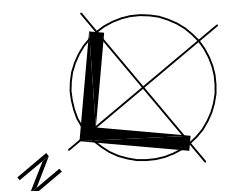