


Notes :
1. This drawing should not be scaled, figured dimensions only to be taken
2. should any discrepancies be found with this drawing, please inform this office.
3. Copyright of this drawing is owned by JM Architects.

Structural information indicative only. To be confirmed by Structural Engineer.

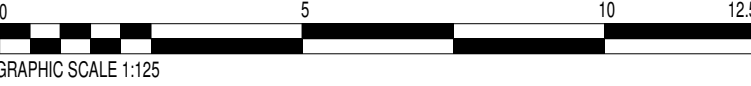

▼ 17 - SSL	86180	—	—	—
▼ 16 - SSL	83255	—	—	—
▼ 15 - SSL	80330	—	—	—
▼ 14 - SSL	77405	—	—	—
▼ 13 - SSL	74480	—	—	—
▼ 12 - SSL	71555	—	—	—
▼ 11 - SSL	68630	—	—	—
▼ 10 - SSL	65705	—	—	—
▼ 09 - SSL	62780	—	—	—
▼ 08 - SSL	59855	—	—	—
▼ 07 - SSL	56930	—	—	—
▼ 06 - SSL	54005	—	—	—
▼ 05 - SSL	51080	—	—	—
▼ 04 - SSL	48155	—	—	—
▼ 03 - SSL	45230	—	—	—
▼ 02 - SSL	42305	—	—	—
▼ 01 - SSL	39380	—	—	—
▼ 00b - SSL	35180	—	—	—
▼ 00a - SSL	34880	—	—	—

1

6

2


9

6

Building A

Entrance 'hub'

8

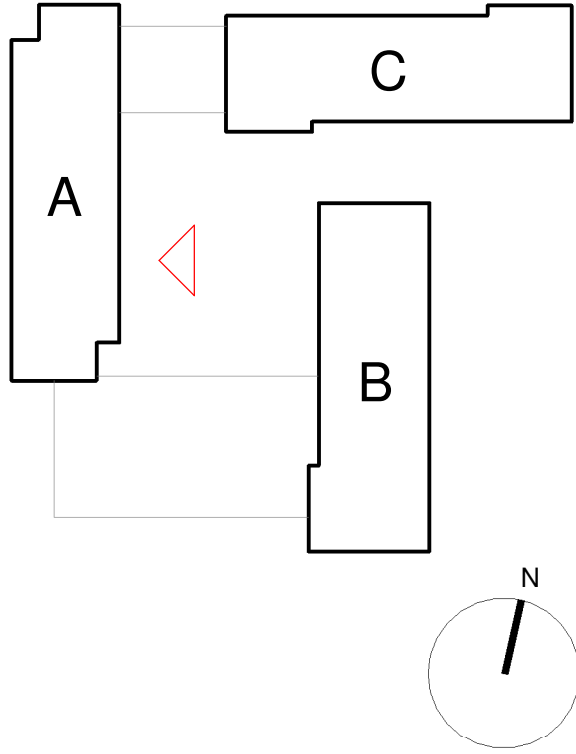

Materials

1. Brickwork - Red Multi Stock
2. Brickwork - Red Stock
3. Brickwork - Black Wirecut Dragfaced
4. Brickwork - Soldier Band Coursing
5. Full brick length recessed joint
6. PPC aluminium windows with side opening vent and perforated aluminium screen
7. PPC aluminium picture window to cluster kitchen
8. PPC aluminium curtain wall glazing
9. PPC aluminium entrance doors with metal panel
10. PPC aluminium louvre
11. PPC aluminium faced doors to plantrooms with louvred ventilation panel over
12. PPC aluminium curtain wall glazing with louvred ventilation panel over

P04	Timber screen in courtyard added - Issued for planning amendment	2021-06-11	DJ	DJ
P03	Colour of PPC aluminium amended to RAL 7016 and external plant screening added	2021-01-25	DJ	DJ
P02	Roof layout amended & recess @ 10-13 level added	2019-05-30	KZ	DJ
P01	Issue for Planning Amendments	2019-05-29	KZ	DJ
Rev	Description	Date	Dm By	Chk By

jmarchitects

Project	Birley Fields	3a, 54 Princess Street Manchester M1 6HS
Title	Elevation - Courtyard West	T : 0161 200 6300
Client	Kier Construction	man@jmarchitects.net www.jmarchitects.net
Purpose :	for Planning	Scale : 1:125 @ A1

Drawing Number	Project - Originator - Volume - Level - Type - Role - Class&Number	Status	Revision
1180B-JMA-00-ZZ-DR-A-00	2018	S4	P04

Elevation - Courtyard West
1 : 125