




Note:
Do not scale from this drawing.
Dimensions are to be checked on site.
If in doubt please ask.

KEY

Ownership



Site Boundary

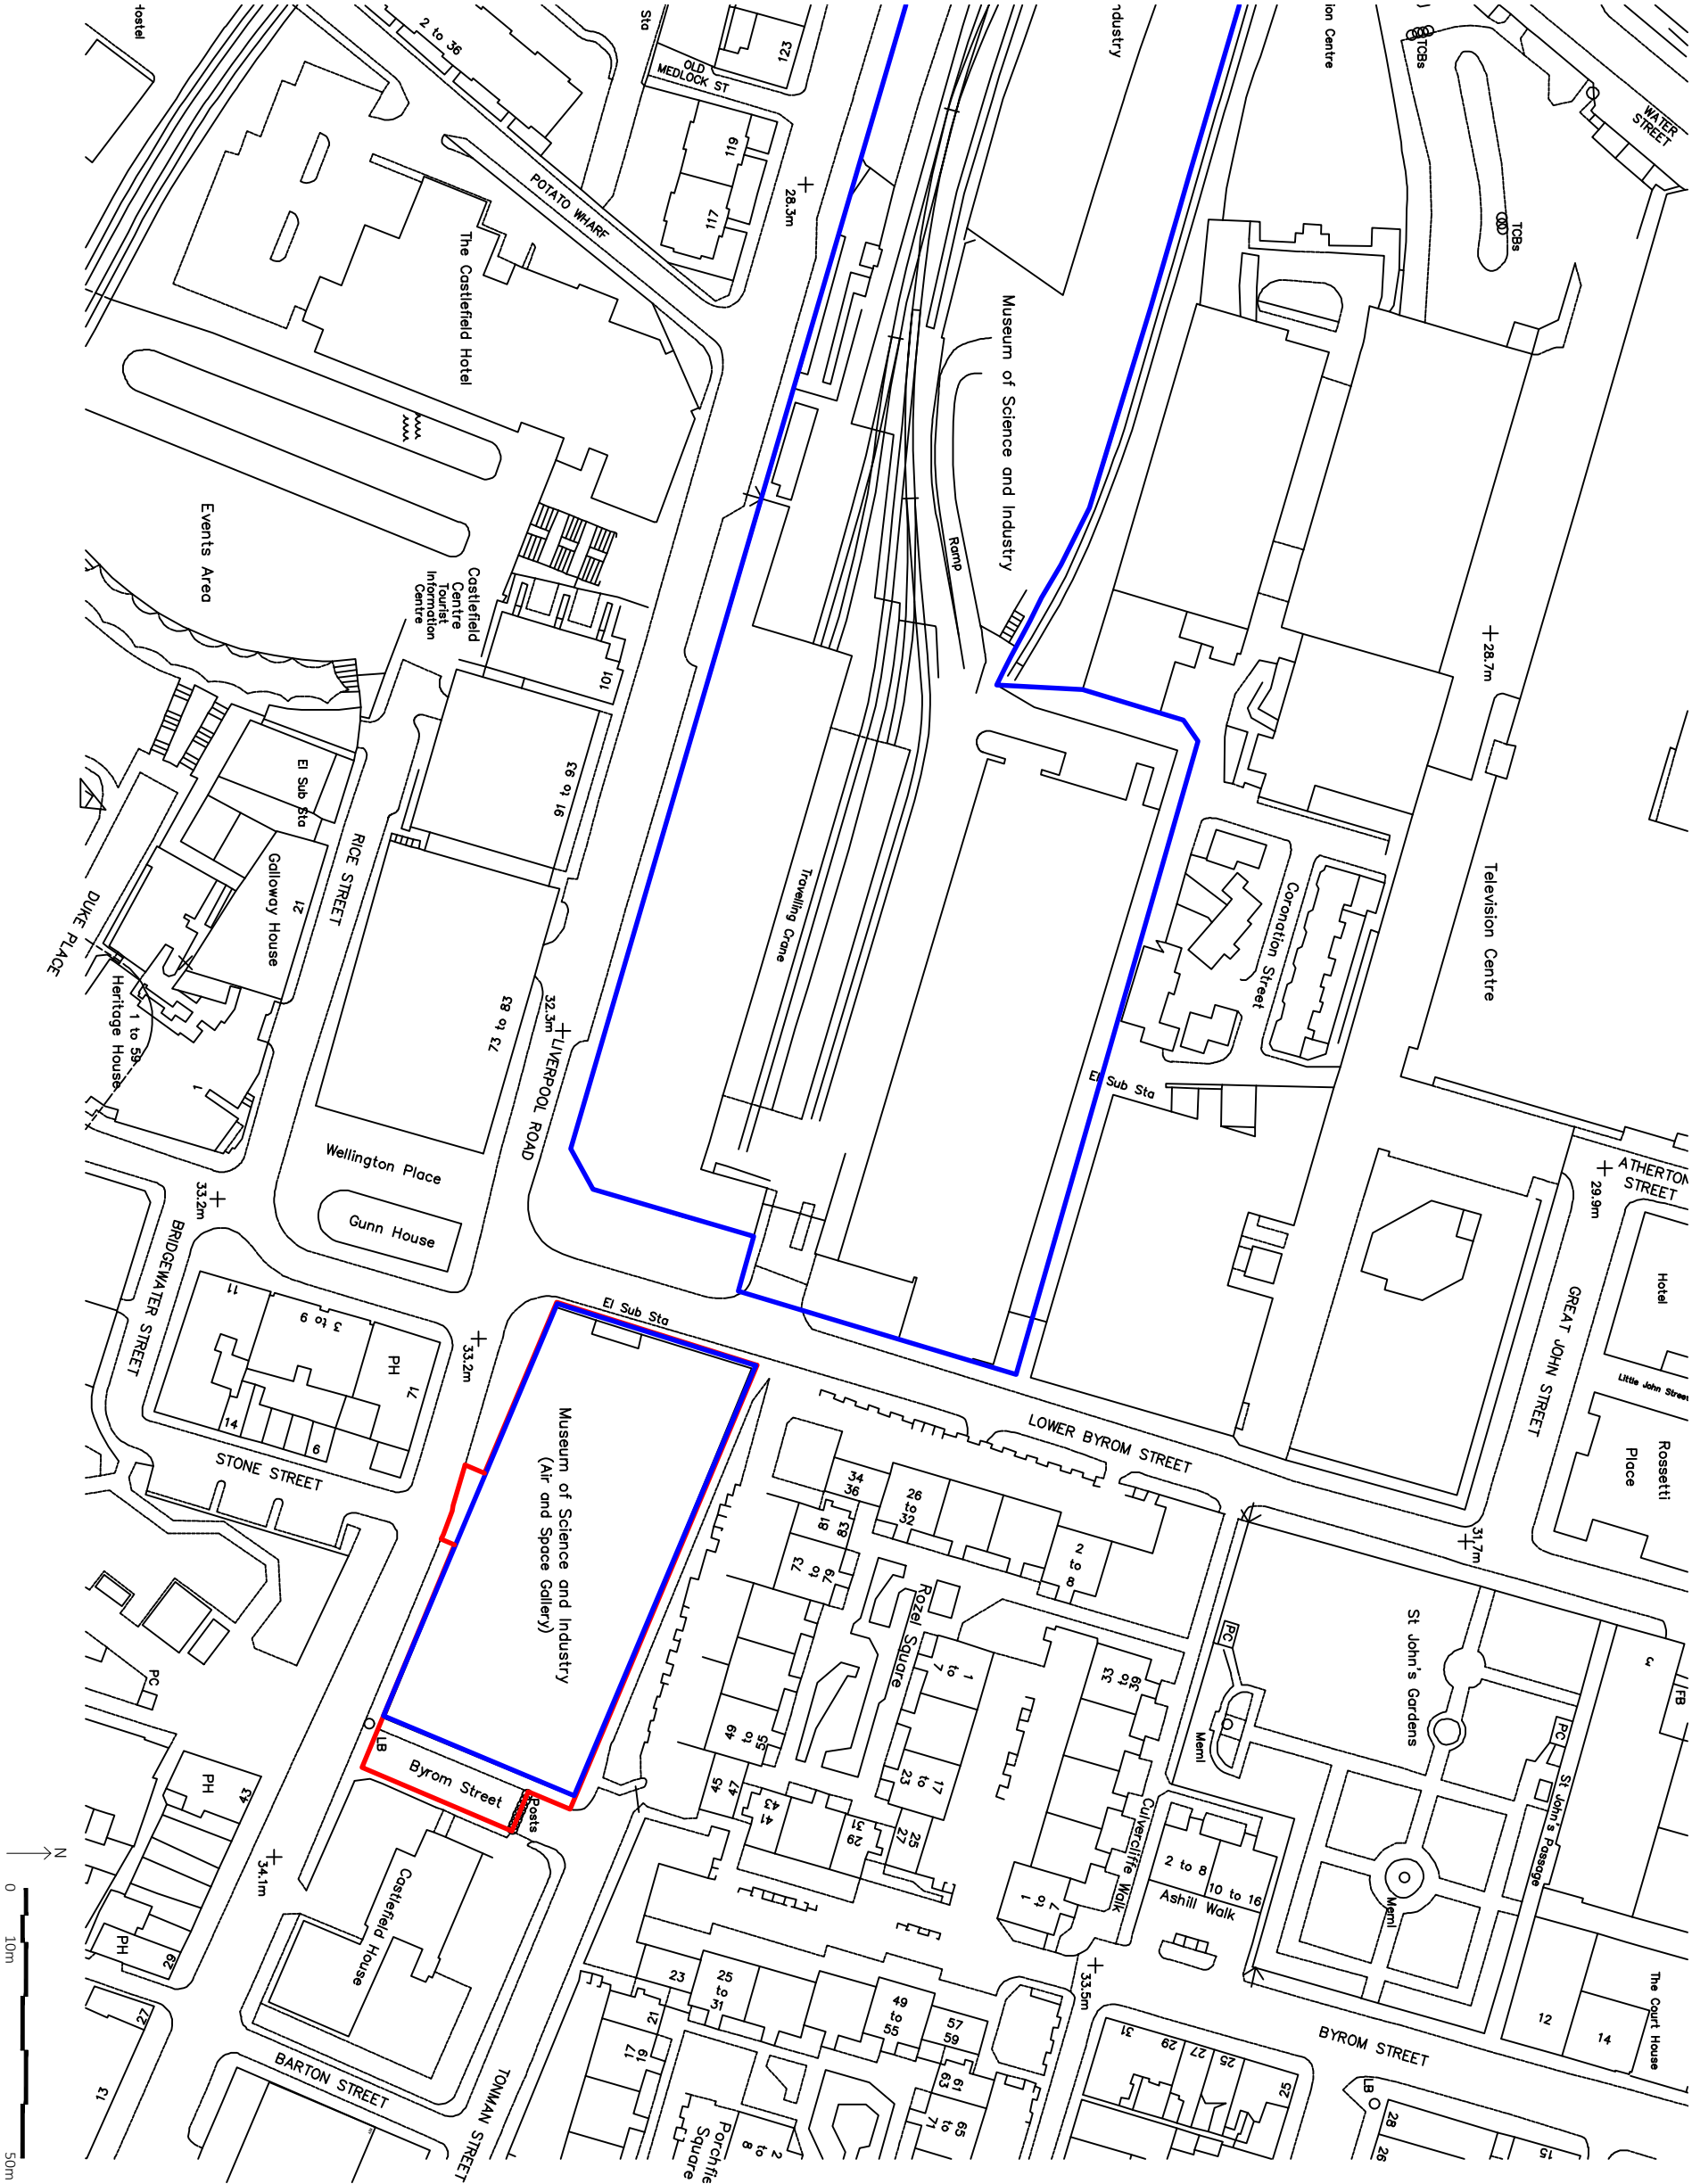

Rev Date/Ints Details

© The moral rights of the author are hereby asserted.
Business Ltd is Registered in England and Wales: 0845373

SCIENCE
MUSEUM
GROUP

Buttress

41 Bengal St
Manchester
M4 6AF
T 0161 236 3303
E contact@buttress.net
W www.buttress.net

Project Title 8869 AIR AND SPACE DECANT

Client SIM

Location MANCHESTER

Drawing Title Existing Boundary Plan

Date 15/01/20 Scale 1:1250
Checked AS Orig Paper Size A3

Status TENDER

Drawing ref	Job No	Drawing No	Revision
8869	(01) 001	Rev	