
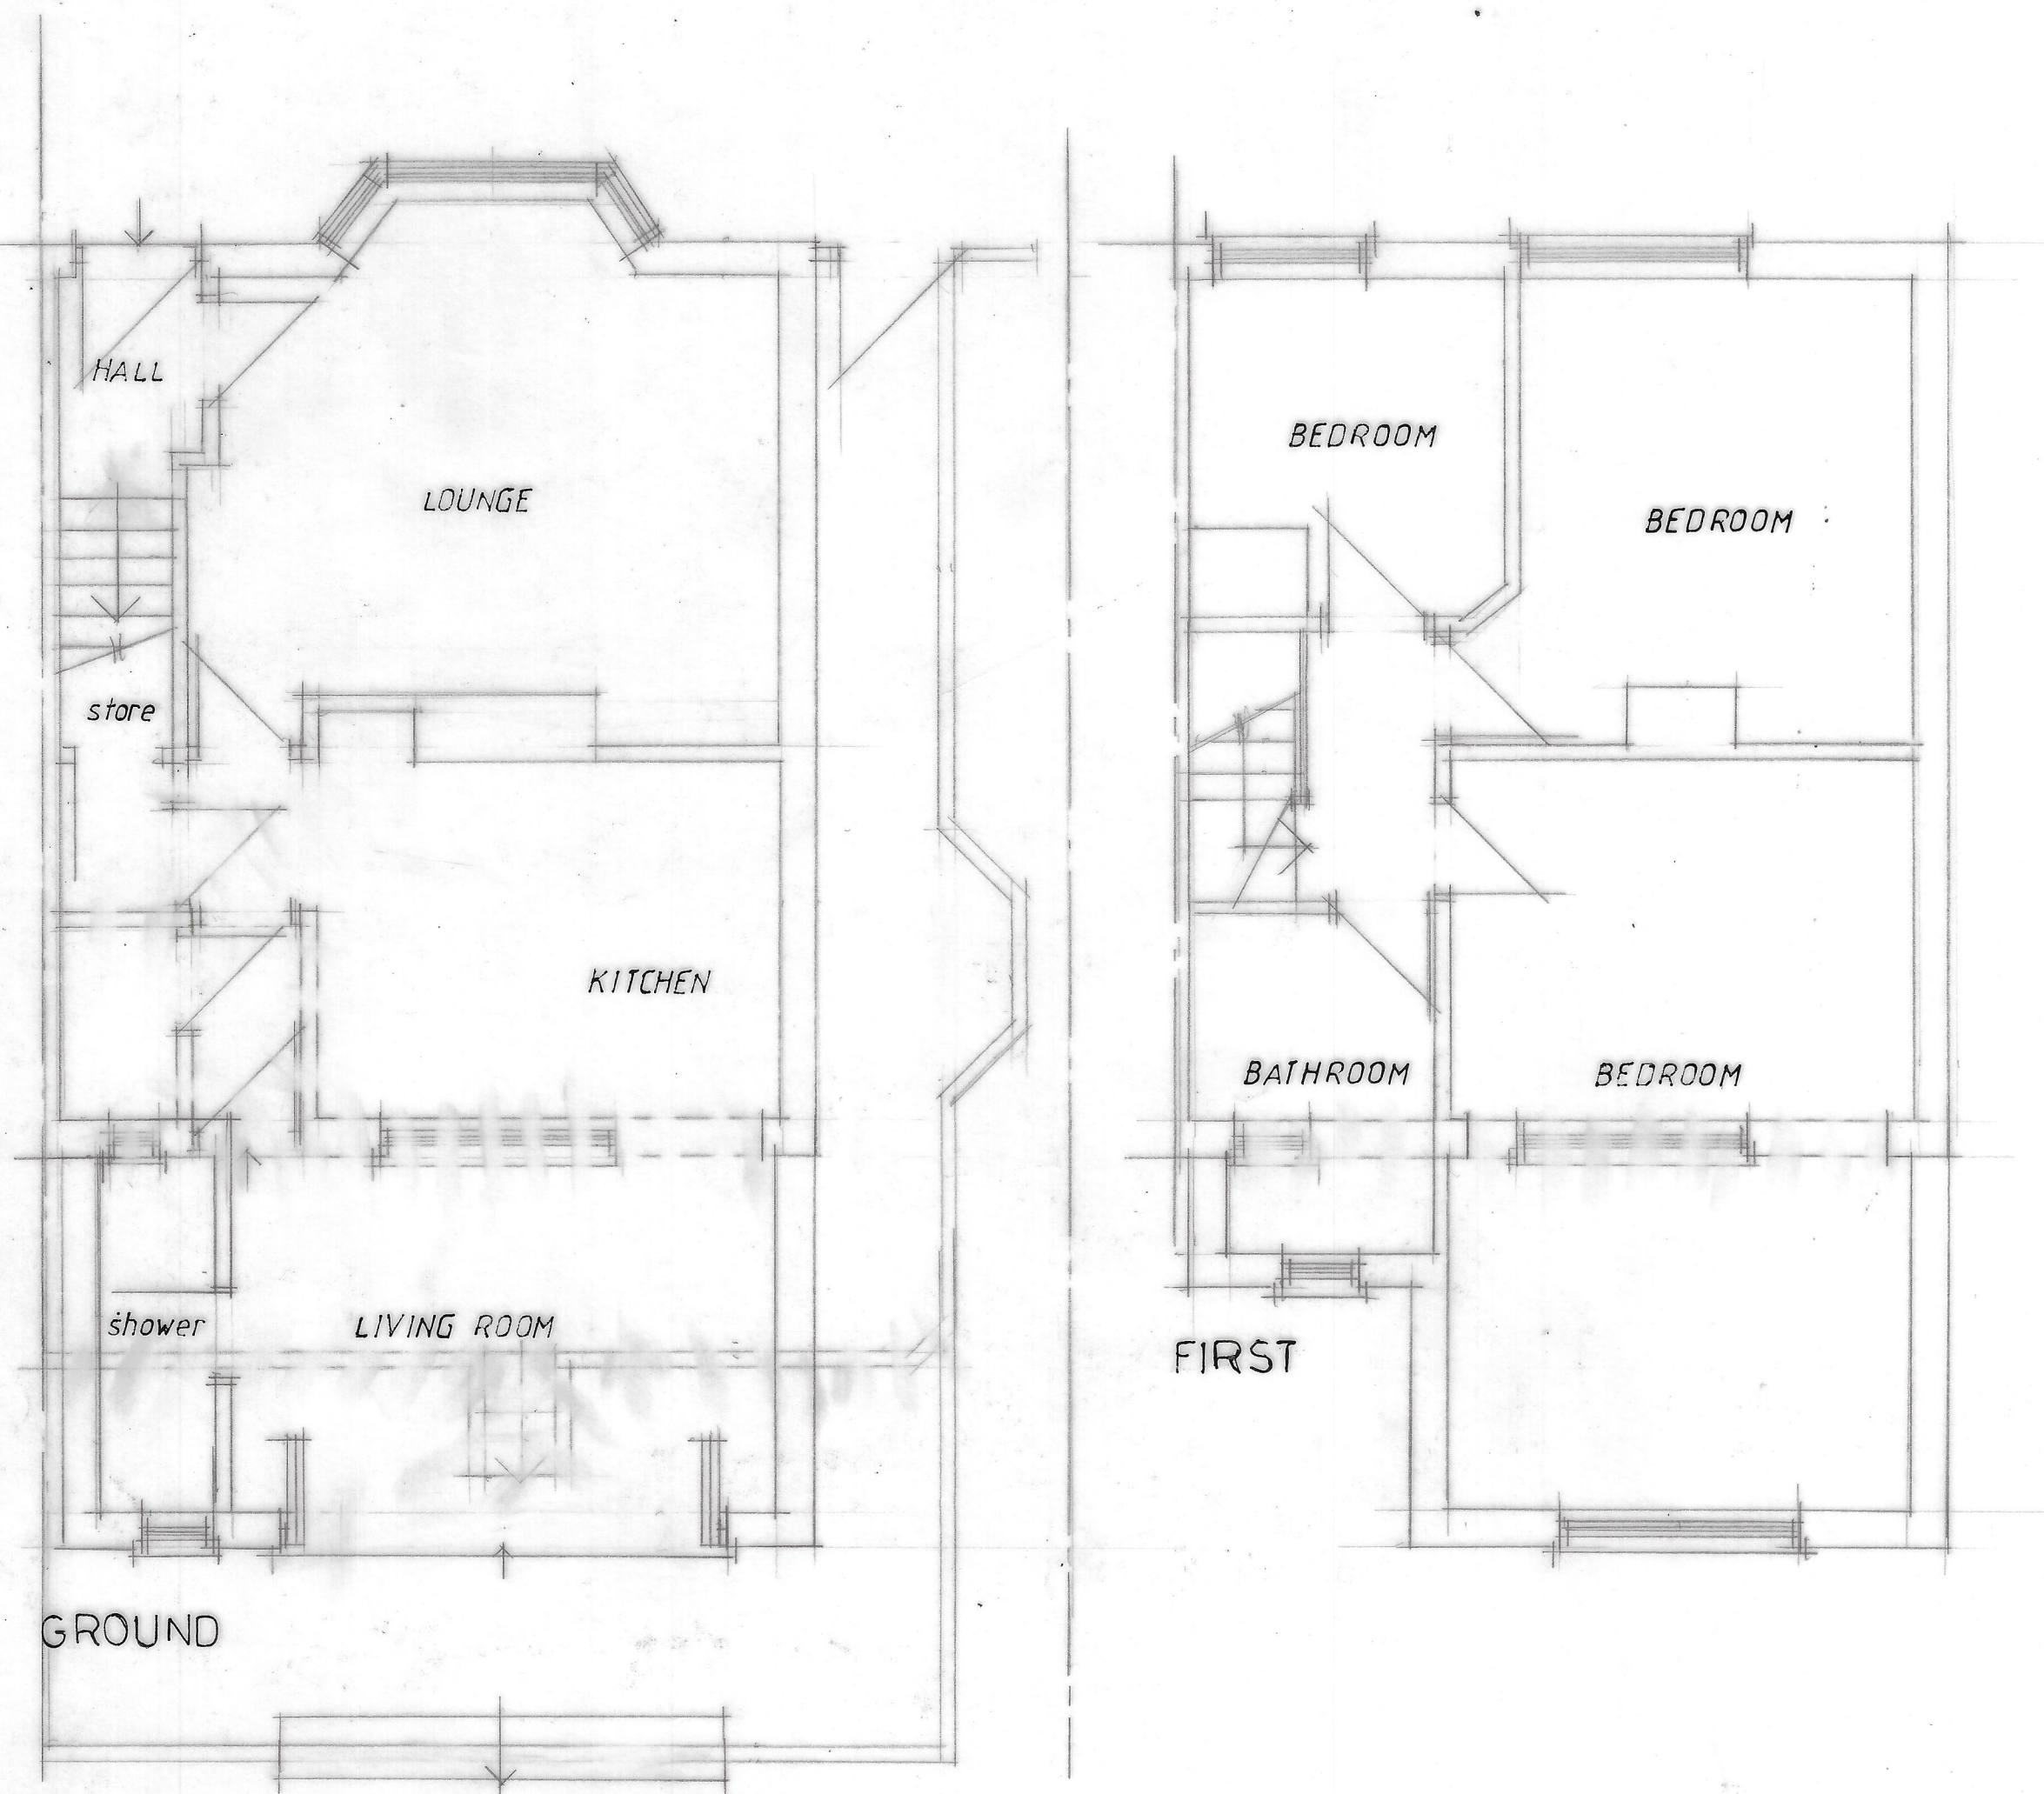


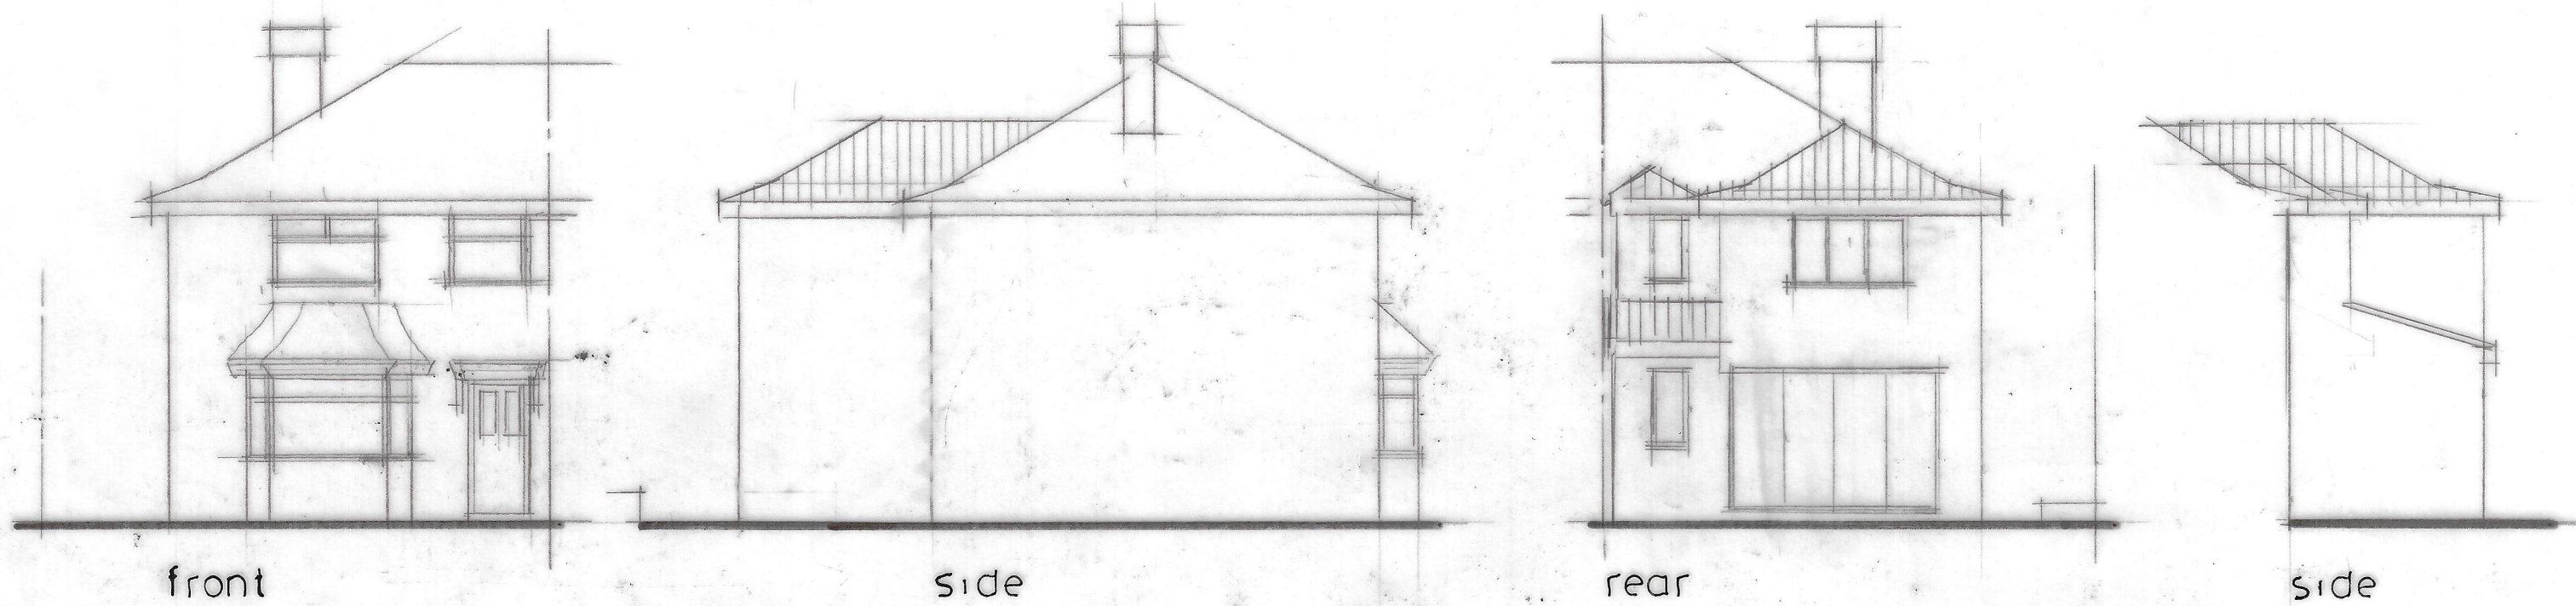

CLIENT
MR B BOJANG
21 RIPPLETON ROAD
WYTHENSHAW M22 9UJ

JOB TITLE
PROPOSED 1 & 2 STOREY
REAR EXTENSION

DRG. TITLE
PLANS AND ELEVATIONS
AS PROPOSED

**HOLBOROW +
ORMESHER**
Limited

**architectural &
interior design**

Station House
Adams Hill
Knutsford
Cheshire WA16 6DN

telephone : 01565 652275
fax : 01565 750501

ISSUE	ORIGINAL	1	2	3	4	5	6	7
REVISION		A						
DATE		10/11/02						
DRAWN		HD						
CHECKED								
APPROVED								
SCALE	1:50 & 1:100 at A2							
DRAWING NUMBER	2181/21/02 ^A							