




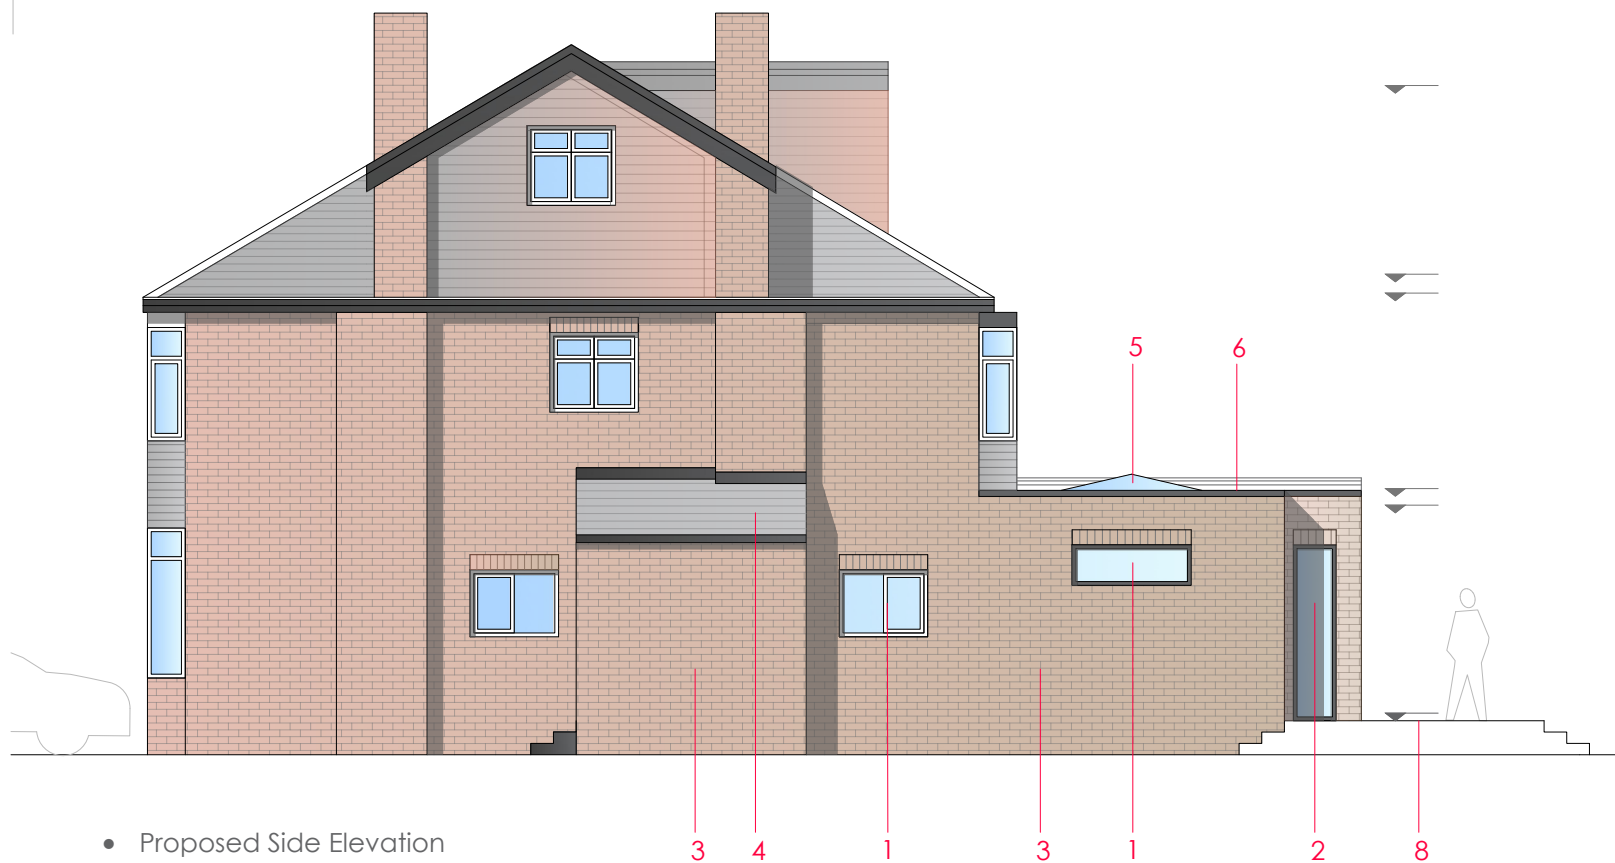


• Proposed Side Elevation

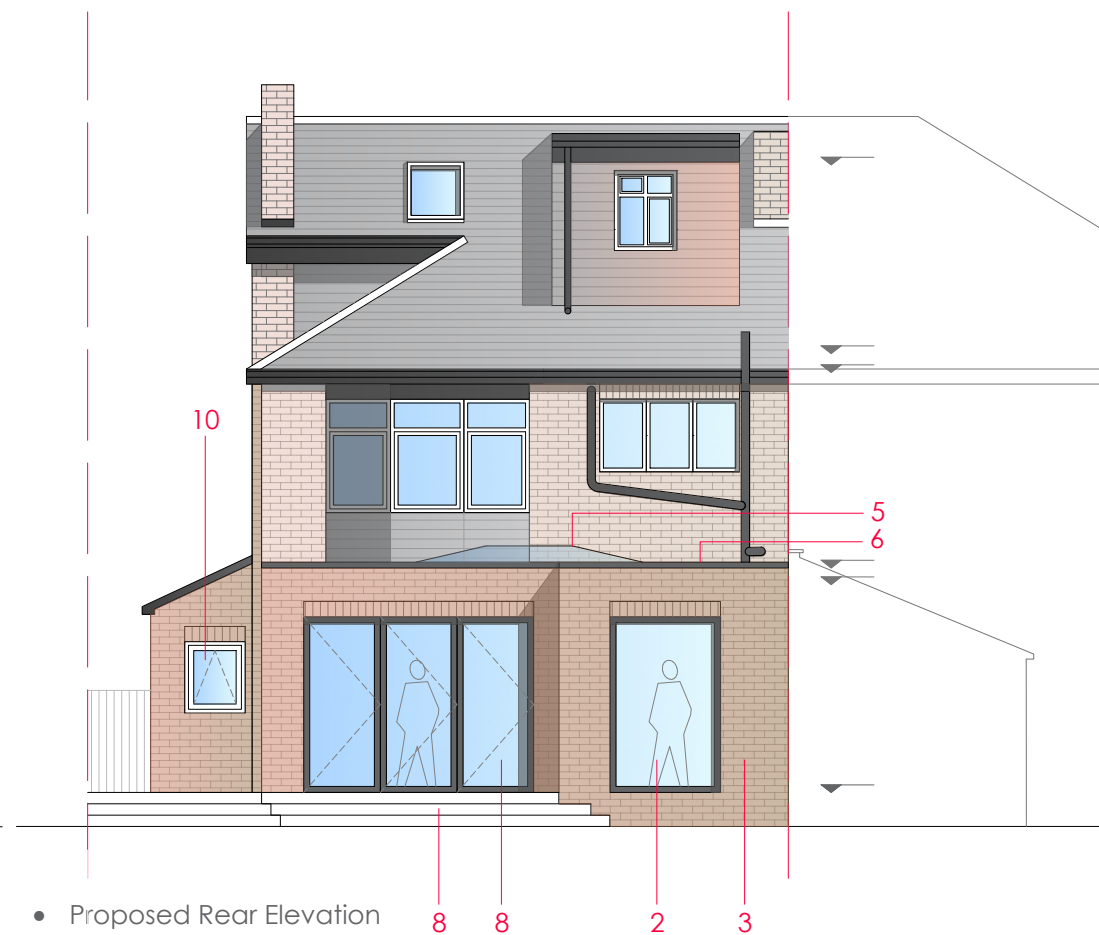

• Proposed Rear Elevation

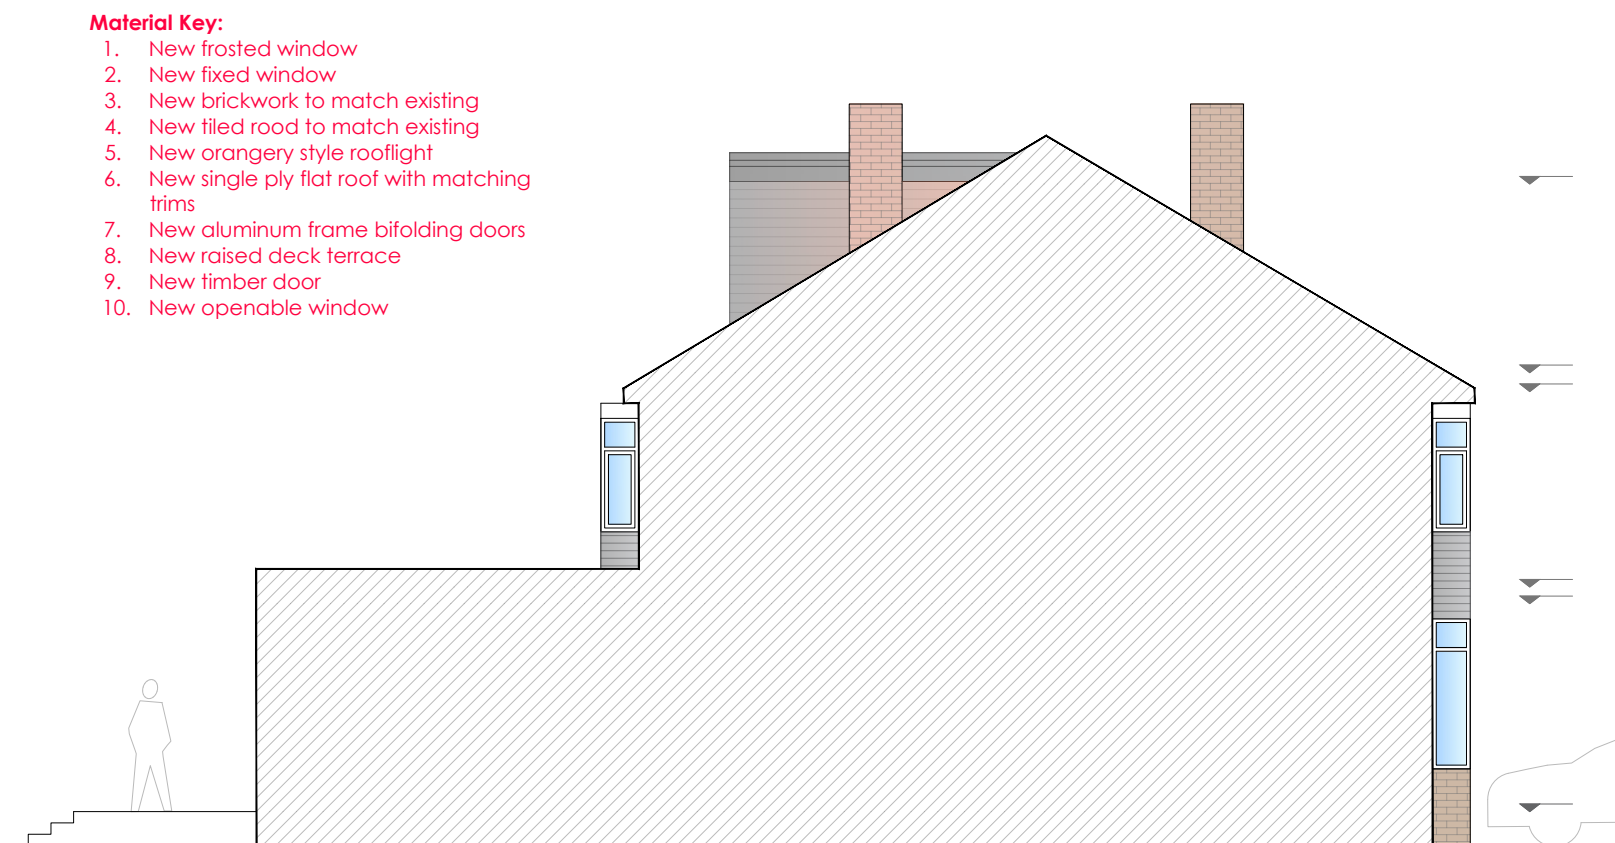

• Proposed Side Elevation From Adjoining No.10

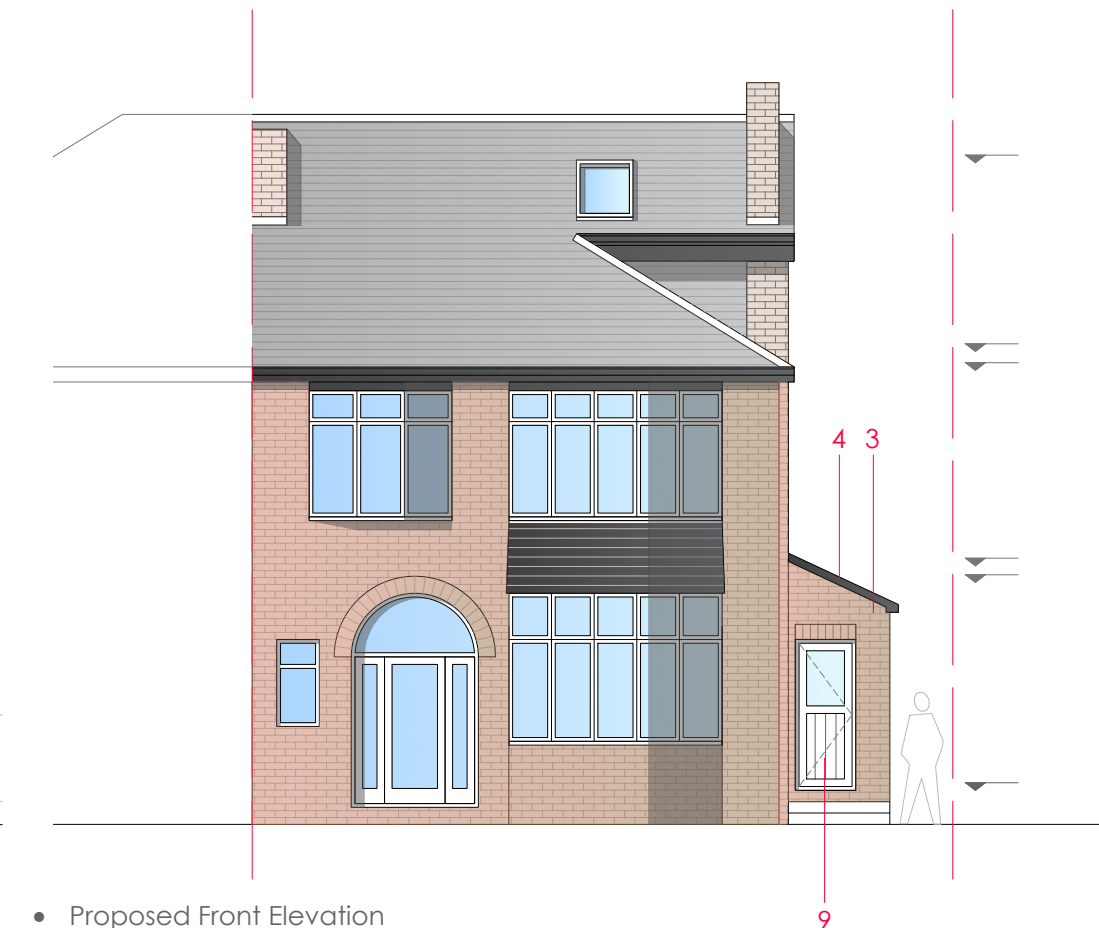

• Proposed Front Elevation

