



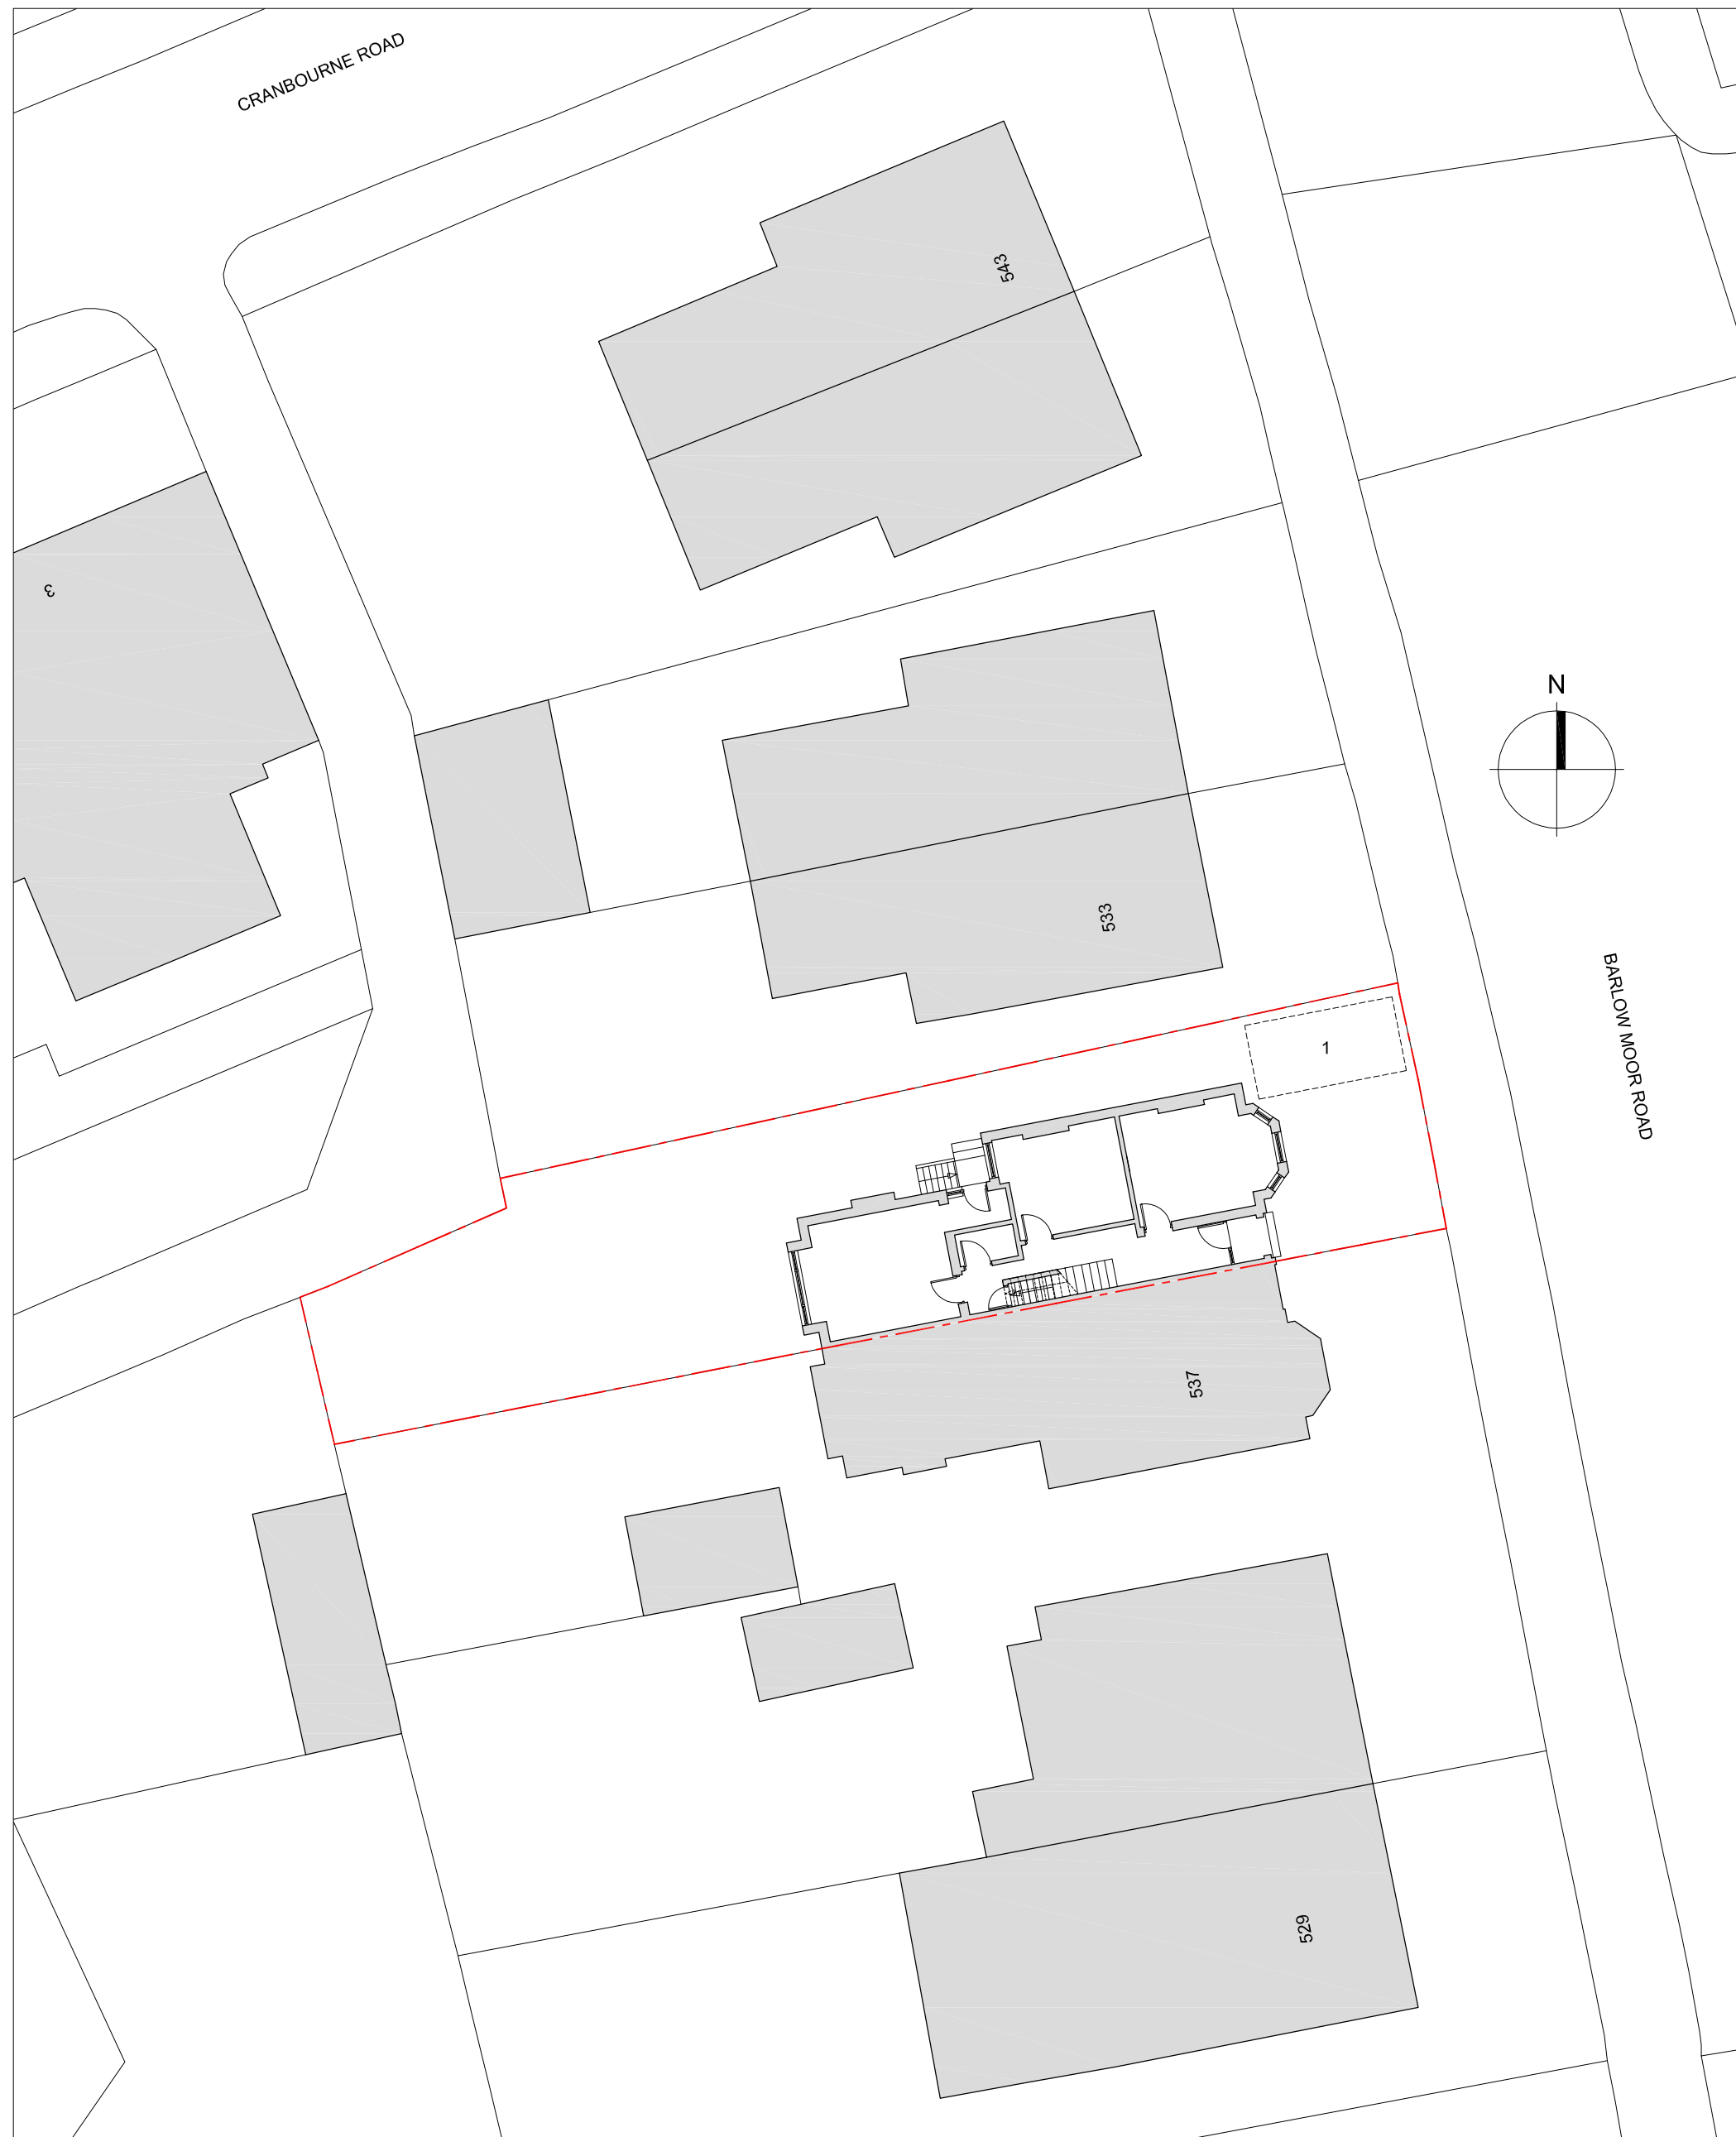

Existing Site Plan 1:200

Scale Bar 1:200

0 10 20m

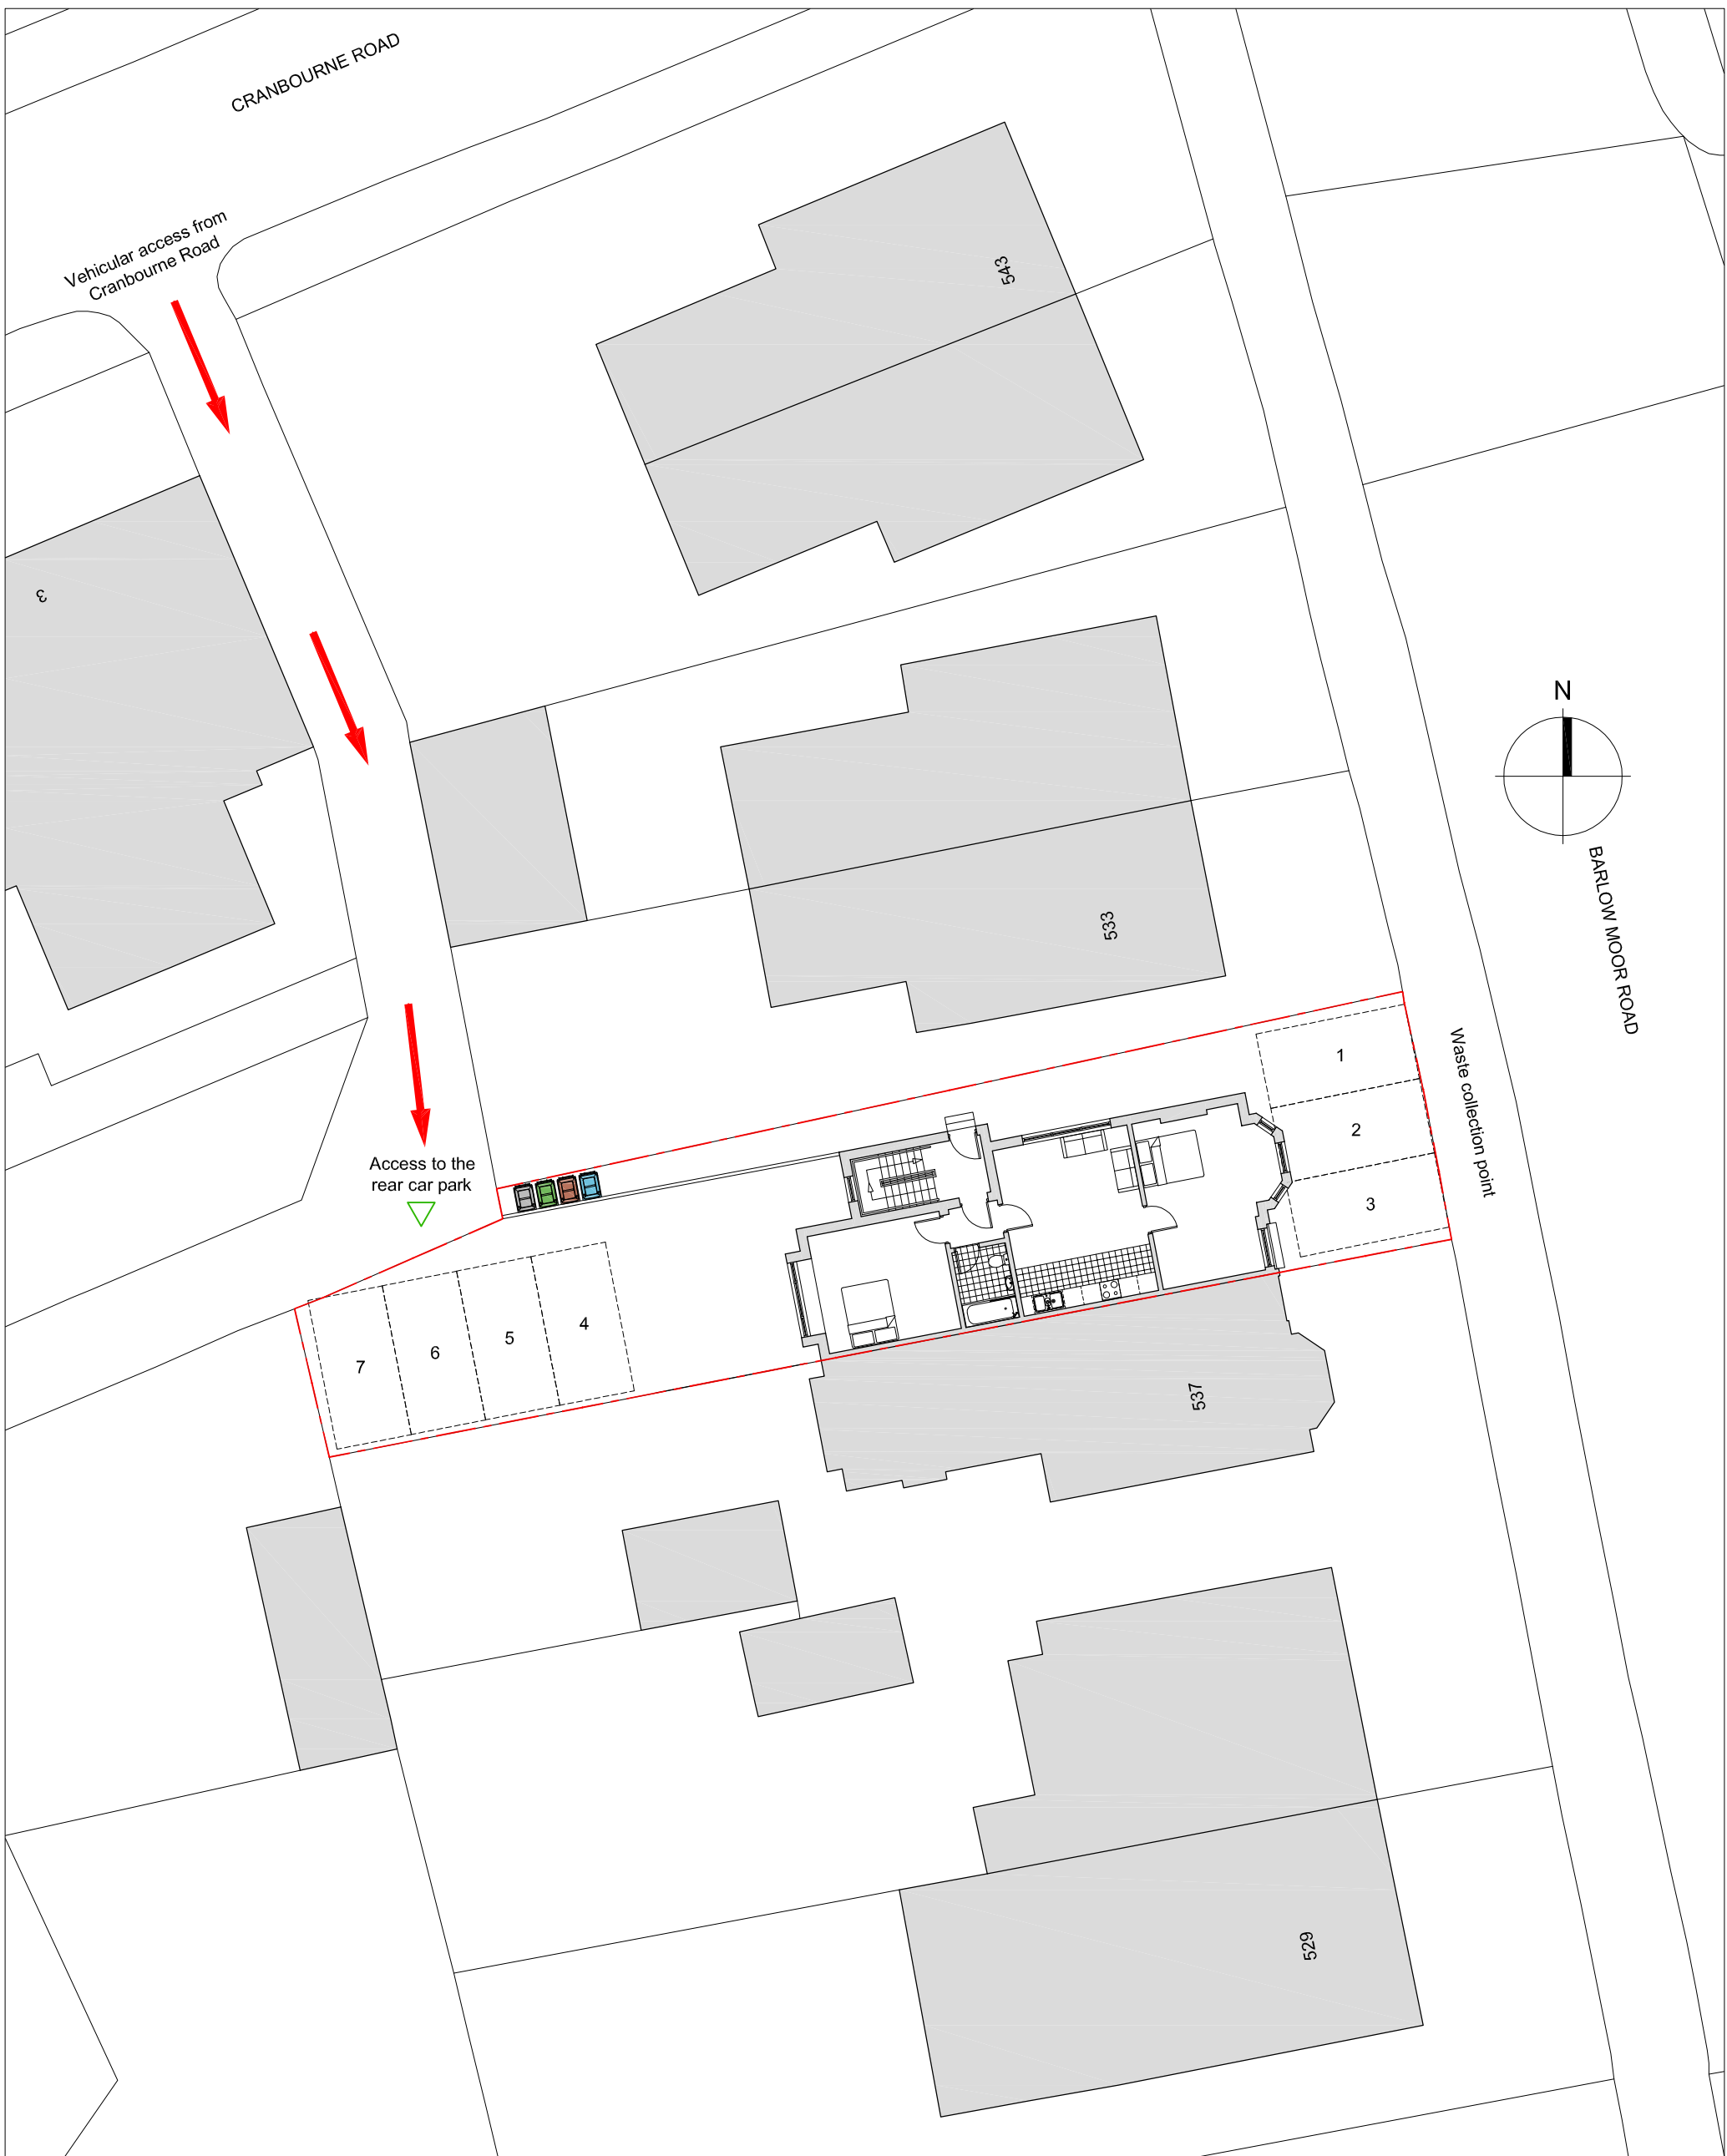

Proposed Site Plan 1:200