



Location Plan M21 0QT

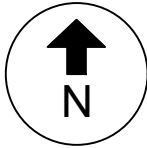

Scale 1:1250

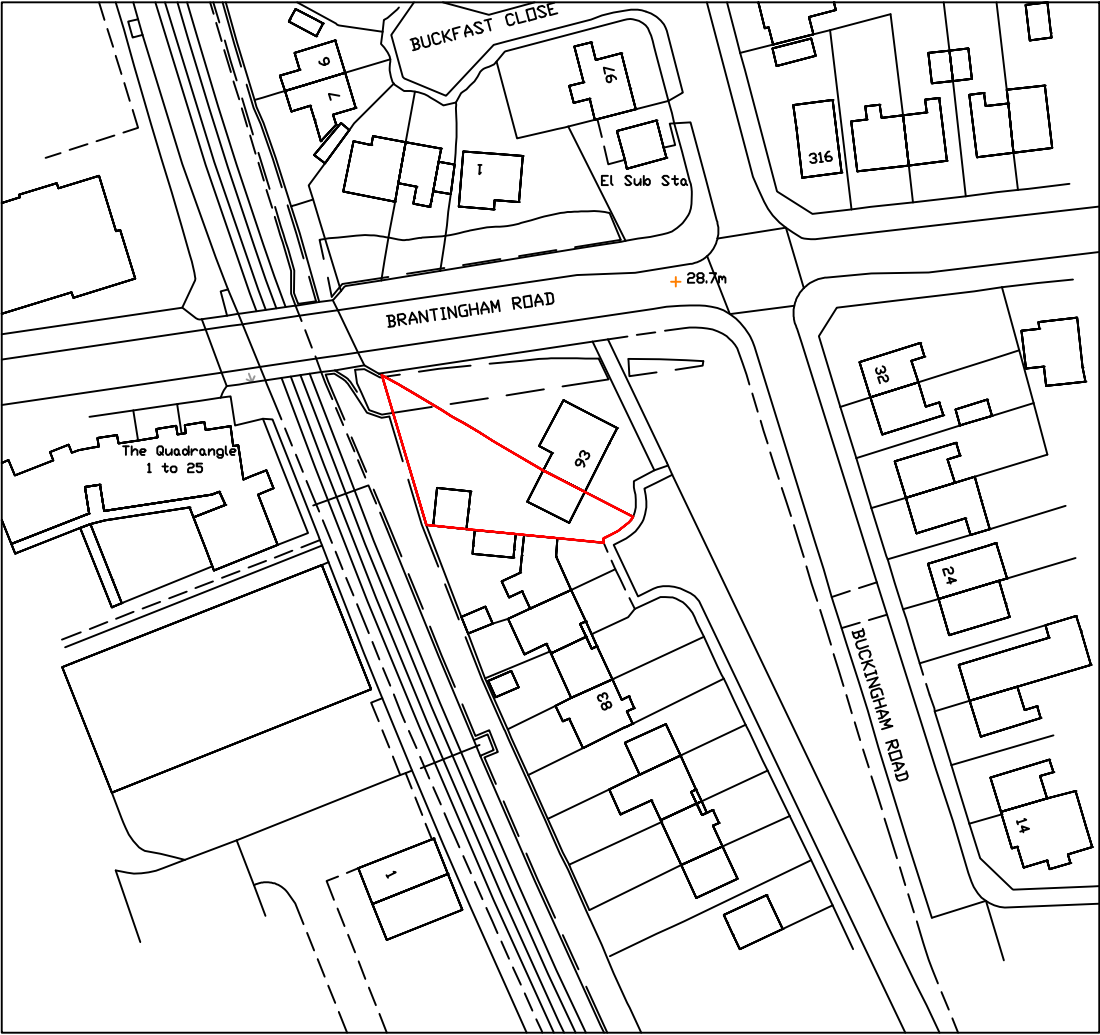

Rev.	Description	By	Date
Project		Drawing Title	
Mr D Campbell, 91 Buckingham Road, Manchester, M21 0QT		Location Plan	
Drawing No.		Rev.	
CAMPBELL/05			
Drawn by		Scale	Date
J.T.D.		1:1250@A4	Jun' 21