


This drawing is to be read in conjunction with all relevant drawings.

The main contractor/builder is to interpret the requirements in relationship to the site conditions encountered and as agreed with the Building Control officer.


All dimensions and sizes to be verified on site, any discrepancies to be reported to the client/project manager. These annotations were prepared for planning and/or building control submission only.

This drawing and design is the (© 2021) property of Aran Property Consultants Limited, and should not be reproduced without written permission.

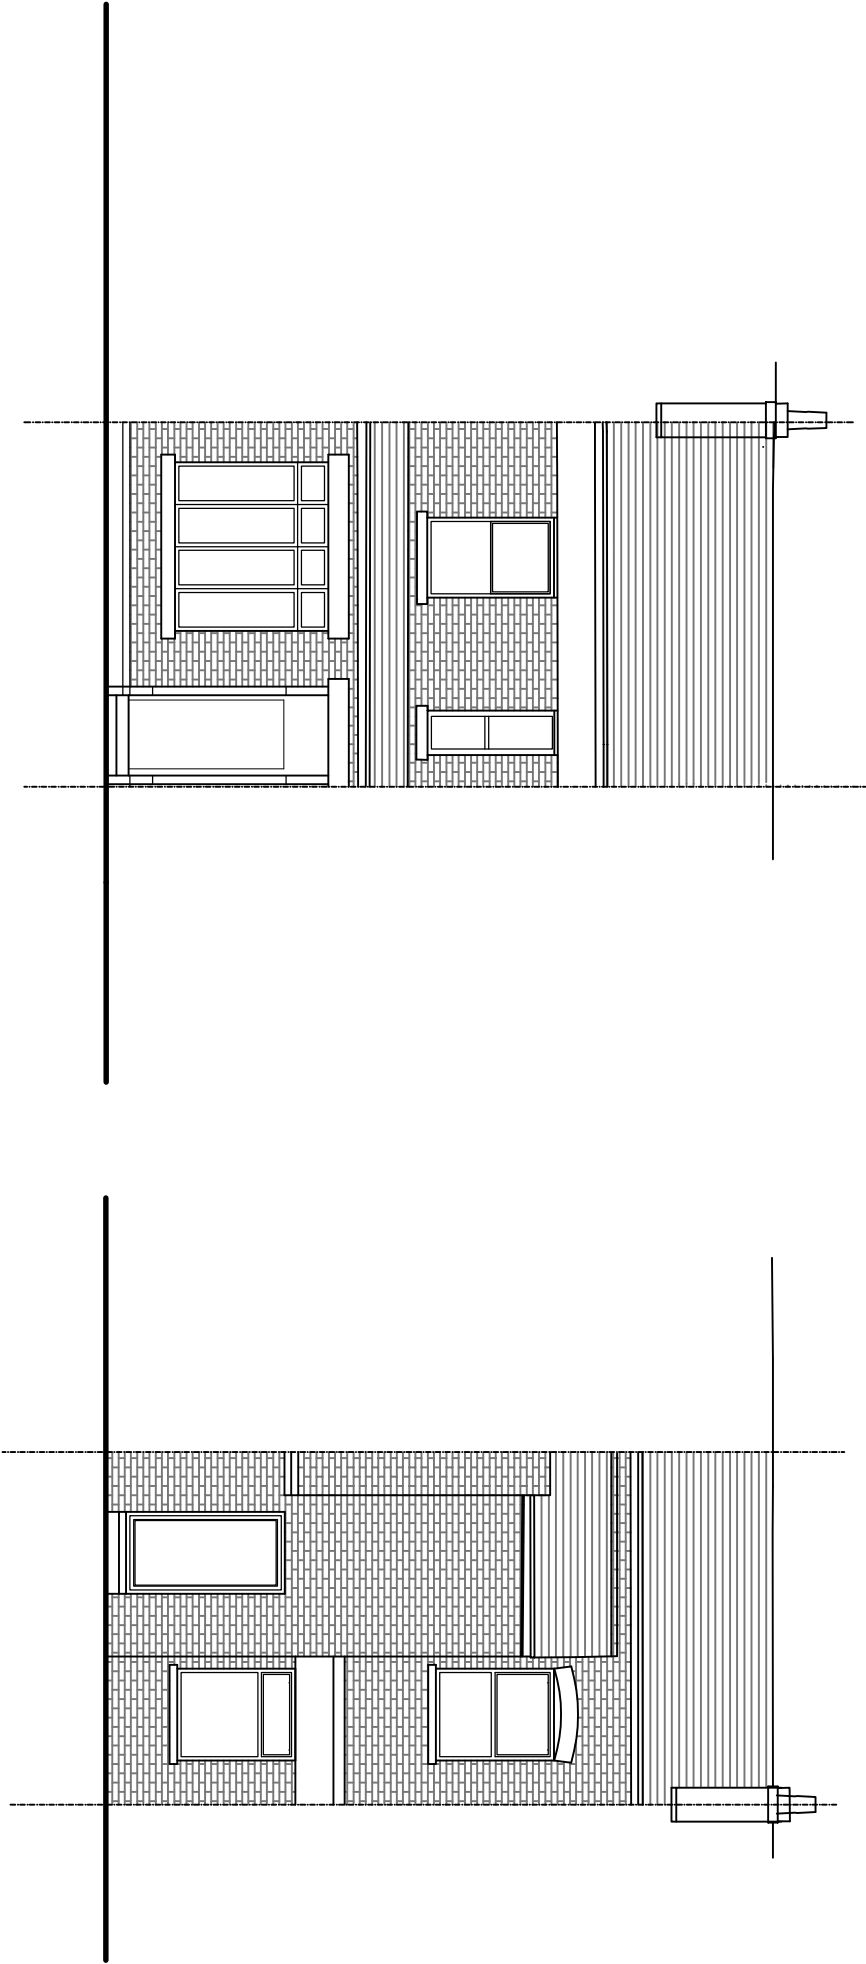


Existing Elevation A

Existing Elevation C

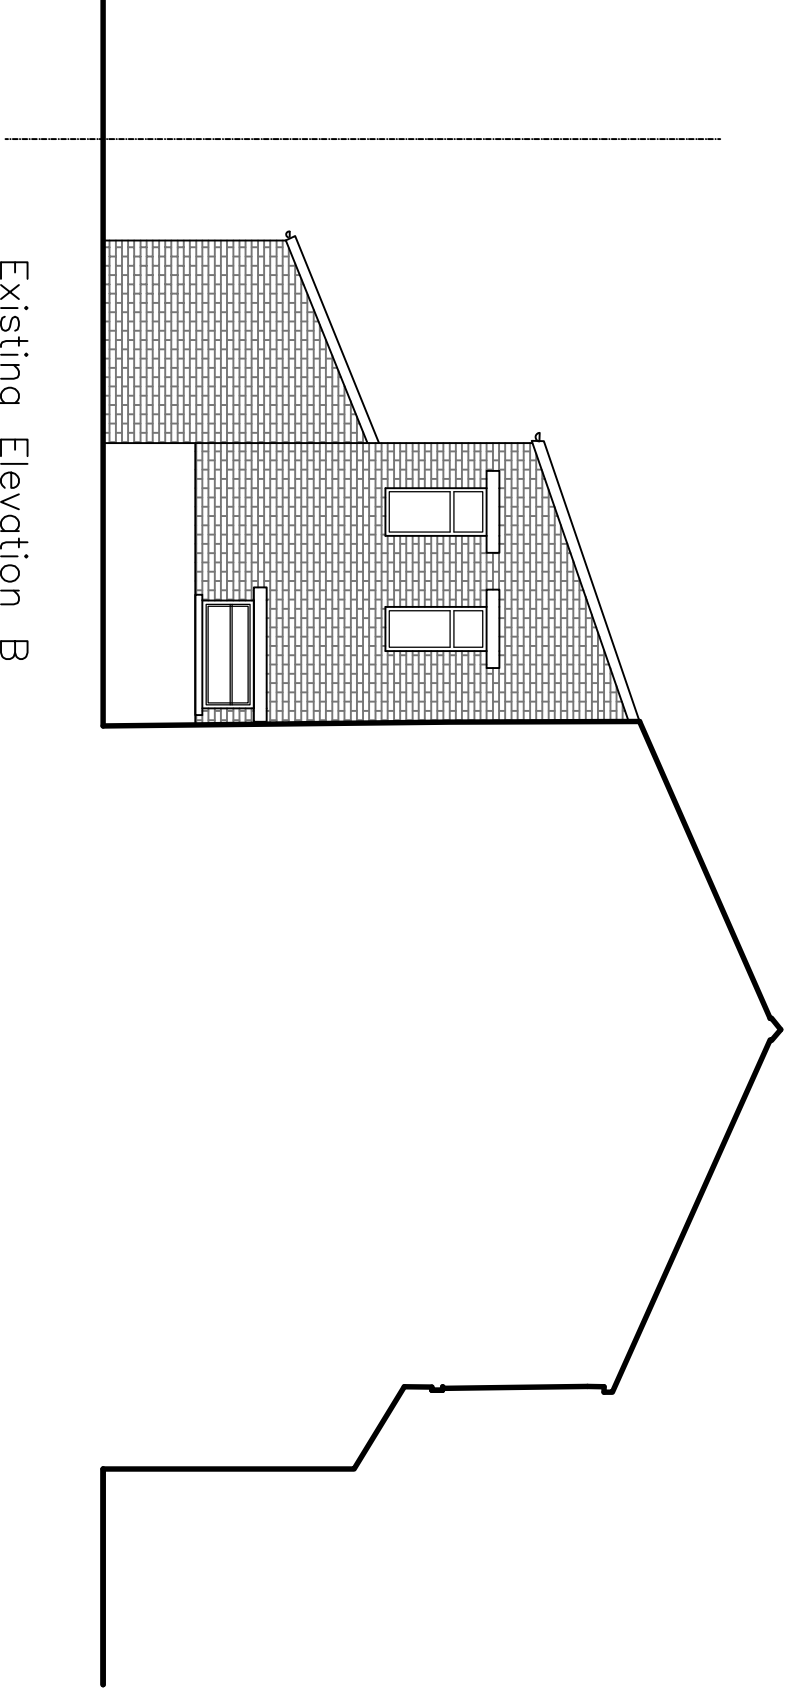

Existing Elevation B

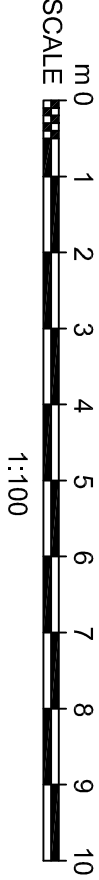

B	Issue for planning	JLP	10/06/21
A	First Issue to Client	JLP	20/04/21
Rev	Description	By	Date
Initial Issue: 20/04/2021			

CLIENT Mr Tom Beever 9 Albermarle Road Chorton cum Hardy M21 9HX	
PROJECT TITLE 9 Albermarle Road	
DRAWING TITLE Existing Elevations	
Drawn by: JLP	Checked by: ARAN
Date: 20/04/2021	Scale: 1:100@A3



aran

architecture

Moss House | Moss Lane | Aldrichham | Cheshire | WA15 6GZ

+44 (0) 161 660 4420

www.aranproperty.co.uk | office@aranproperty.co.uk

Job Ref:

3784

Drawing No.

0005

Revision

B