


Section C-C
1 : 200

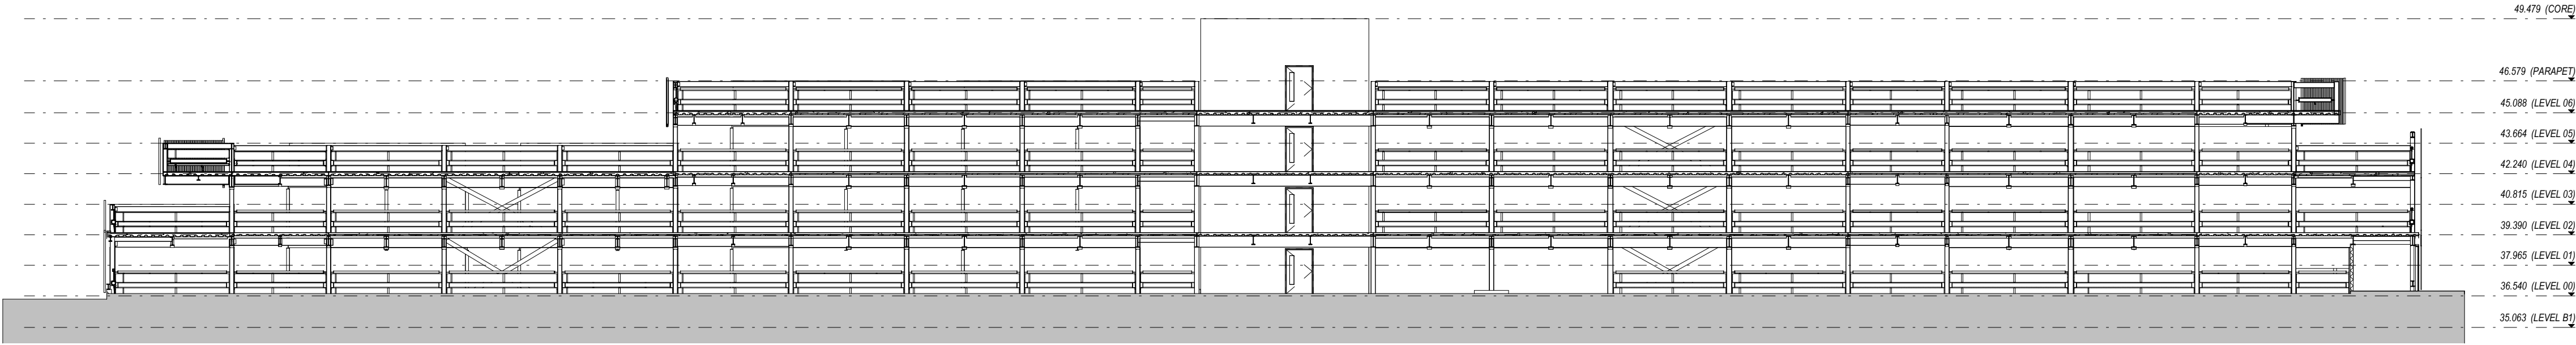

Section D-D
1 : 200

Notes:

- This drawing is copyright.
- Do not scale dimensions from this drawing.
- This drawing is to be read in conjunction with all other relevant drawings.
- All discrepancies on this drawing are to be reported to the architect.
- Do not modify any element of this drawing.
- Use drawing only for purpose(s) issued.
- This drawing may contain colour.

Scale Bar

North Point

Key Plan

Hazard

HAZ-xx
To warn of significant hazards or information that is unusual
To be read in conjunction with all other consultant's information
Refer to CDM Schedule XXXX-IBI-WB-XX-SH-A-200-XXXX

The following external model files are included within this drawing:

Rev	Date	Revision Notes	Drawn	Review
Logos				

Project

Christie TCP

Drawing Title

Section C-C and D-D

Job Number	Date	Security Classification	Drawn By
124994	20210708		Author
Scale@A1	Purpose		Reviewed By
1 : 200			Checker
Drawing Number	Revision	Suitability	
TCP-IBI-XX-ZZ-SE-A-251011			