



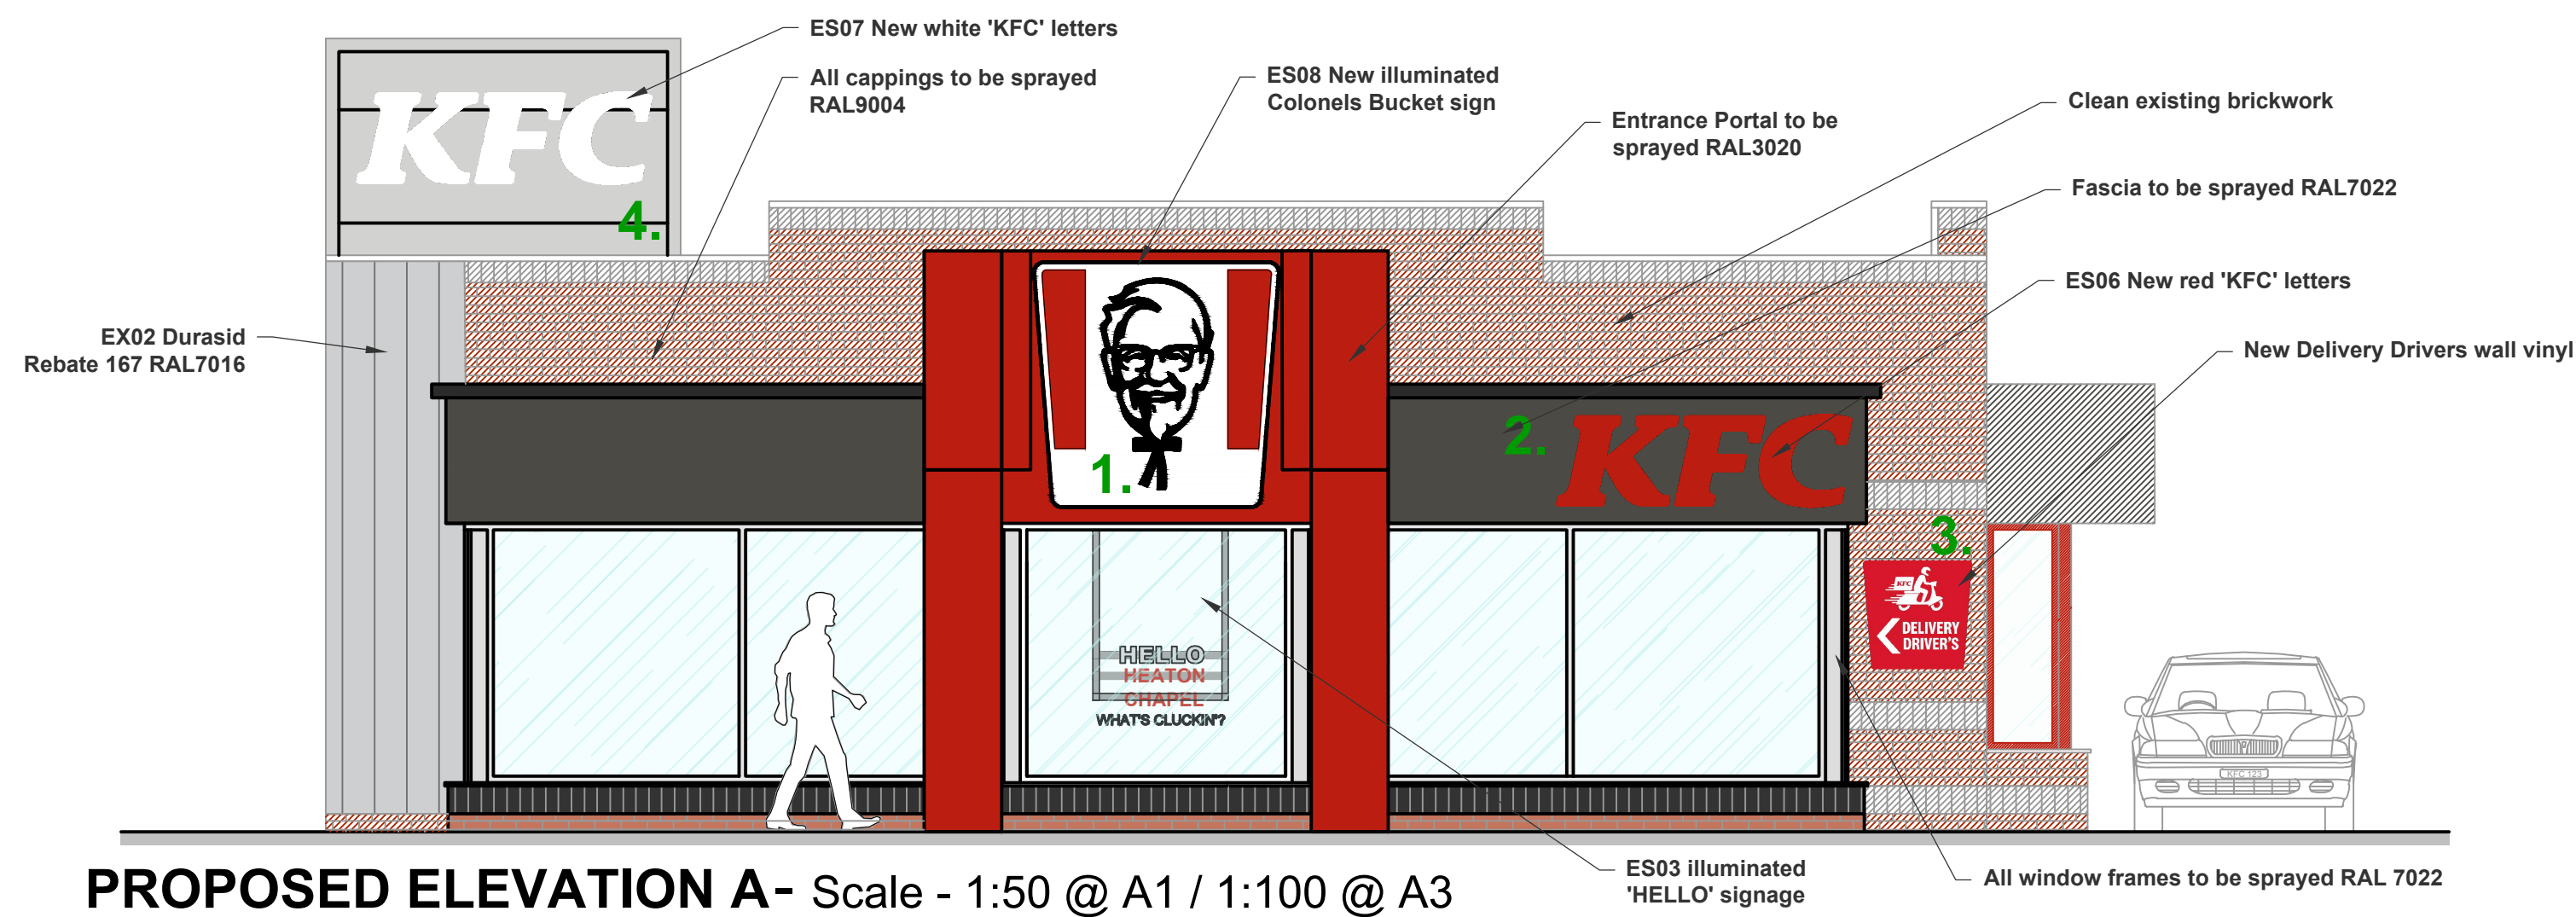


PROPOSED ELEVATION A- Scale - 1:50 @ A1 / 1:100 @ A3

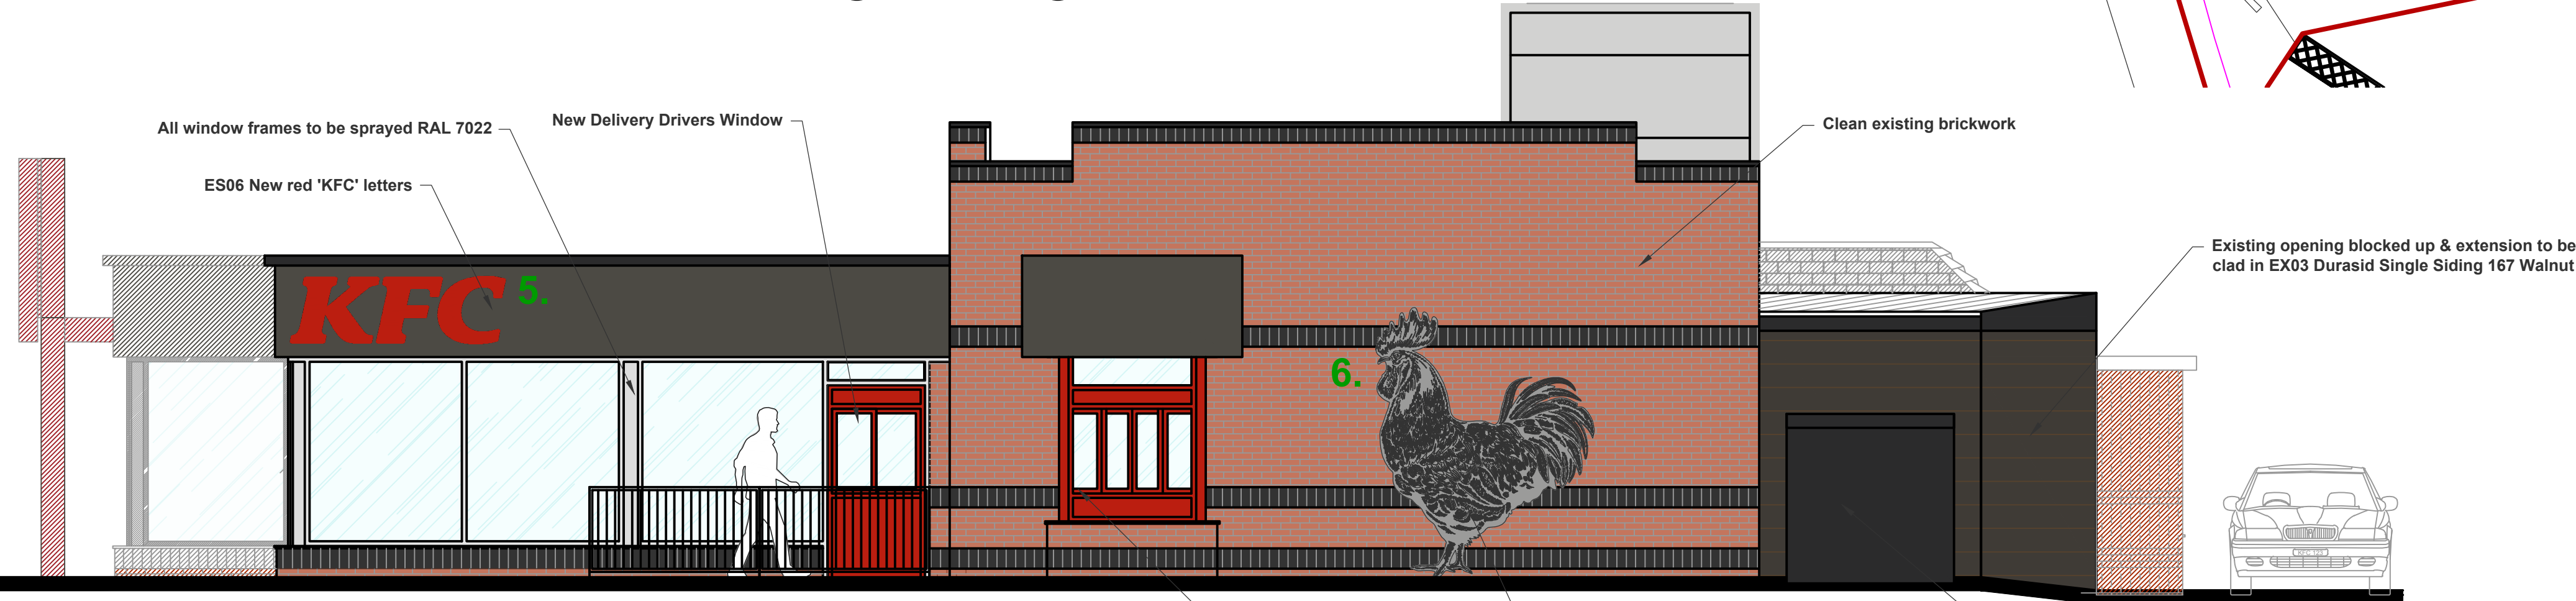


PROPOSED ELEVATION B- Scale - 1:50 @ A1 / 1:100 @ A3



PROPOSED ELEVATION C- Scale - 1:50 @ A1 / 1:100 @ A3

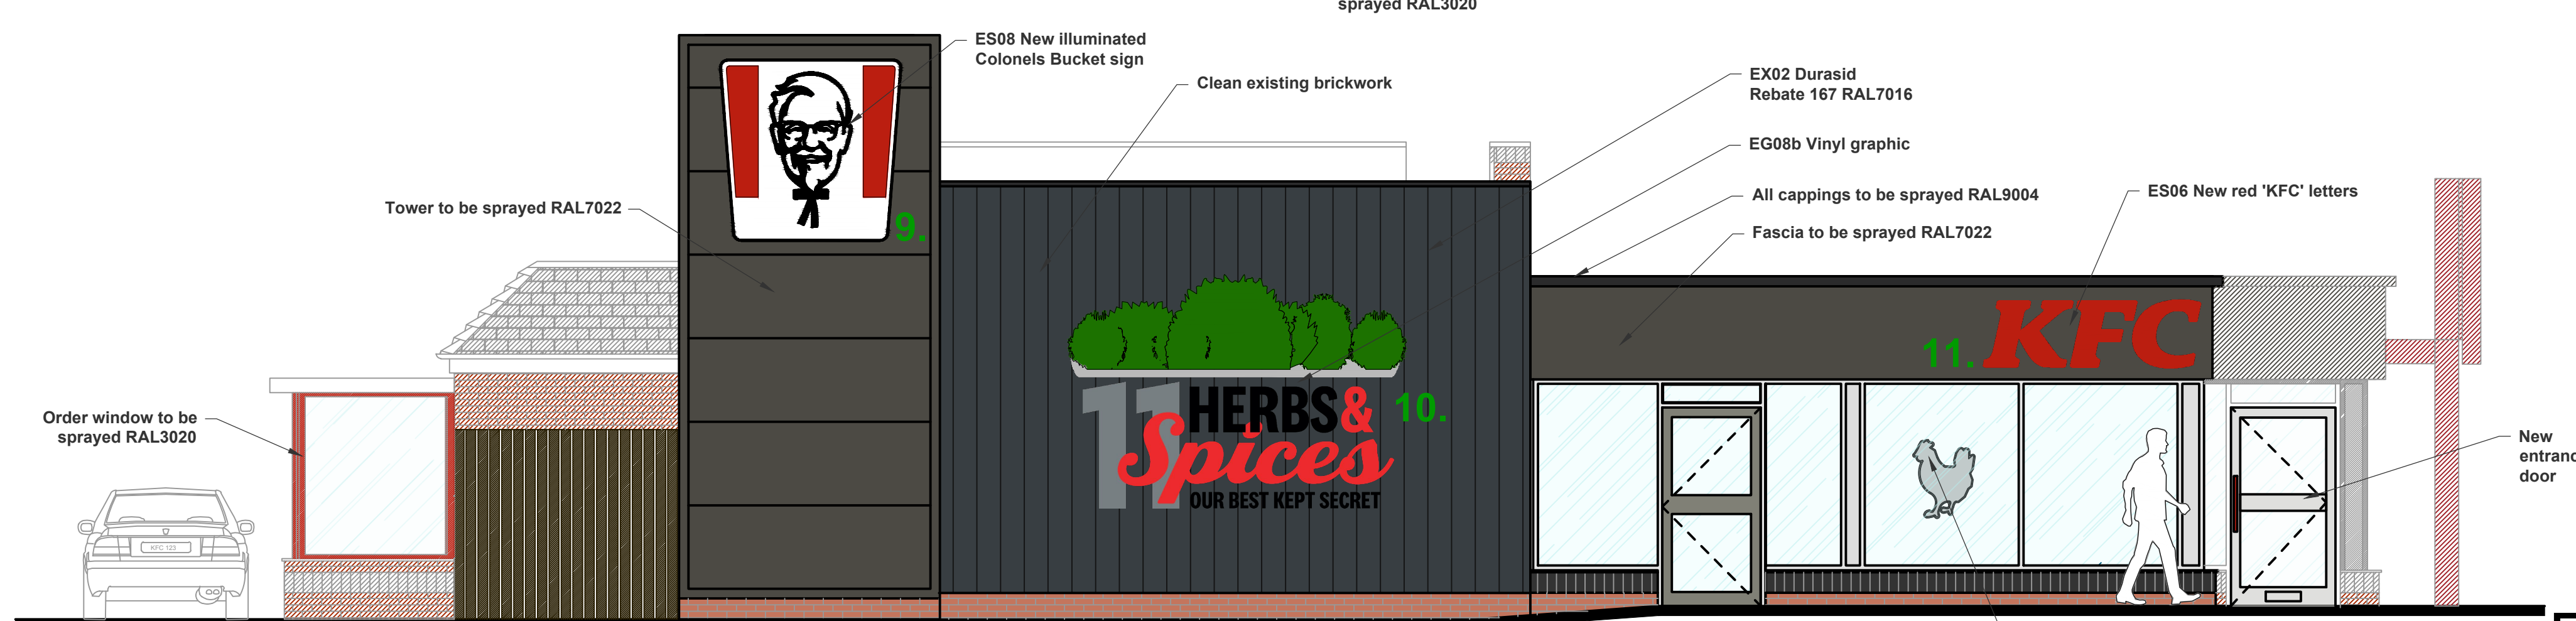


PROPOSED ELEVATION D- Scale - 1:50 @ A1 / 1:100 @ A3

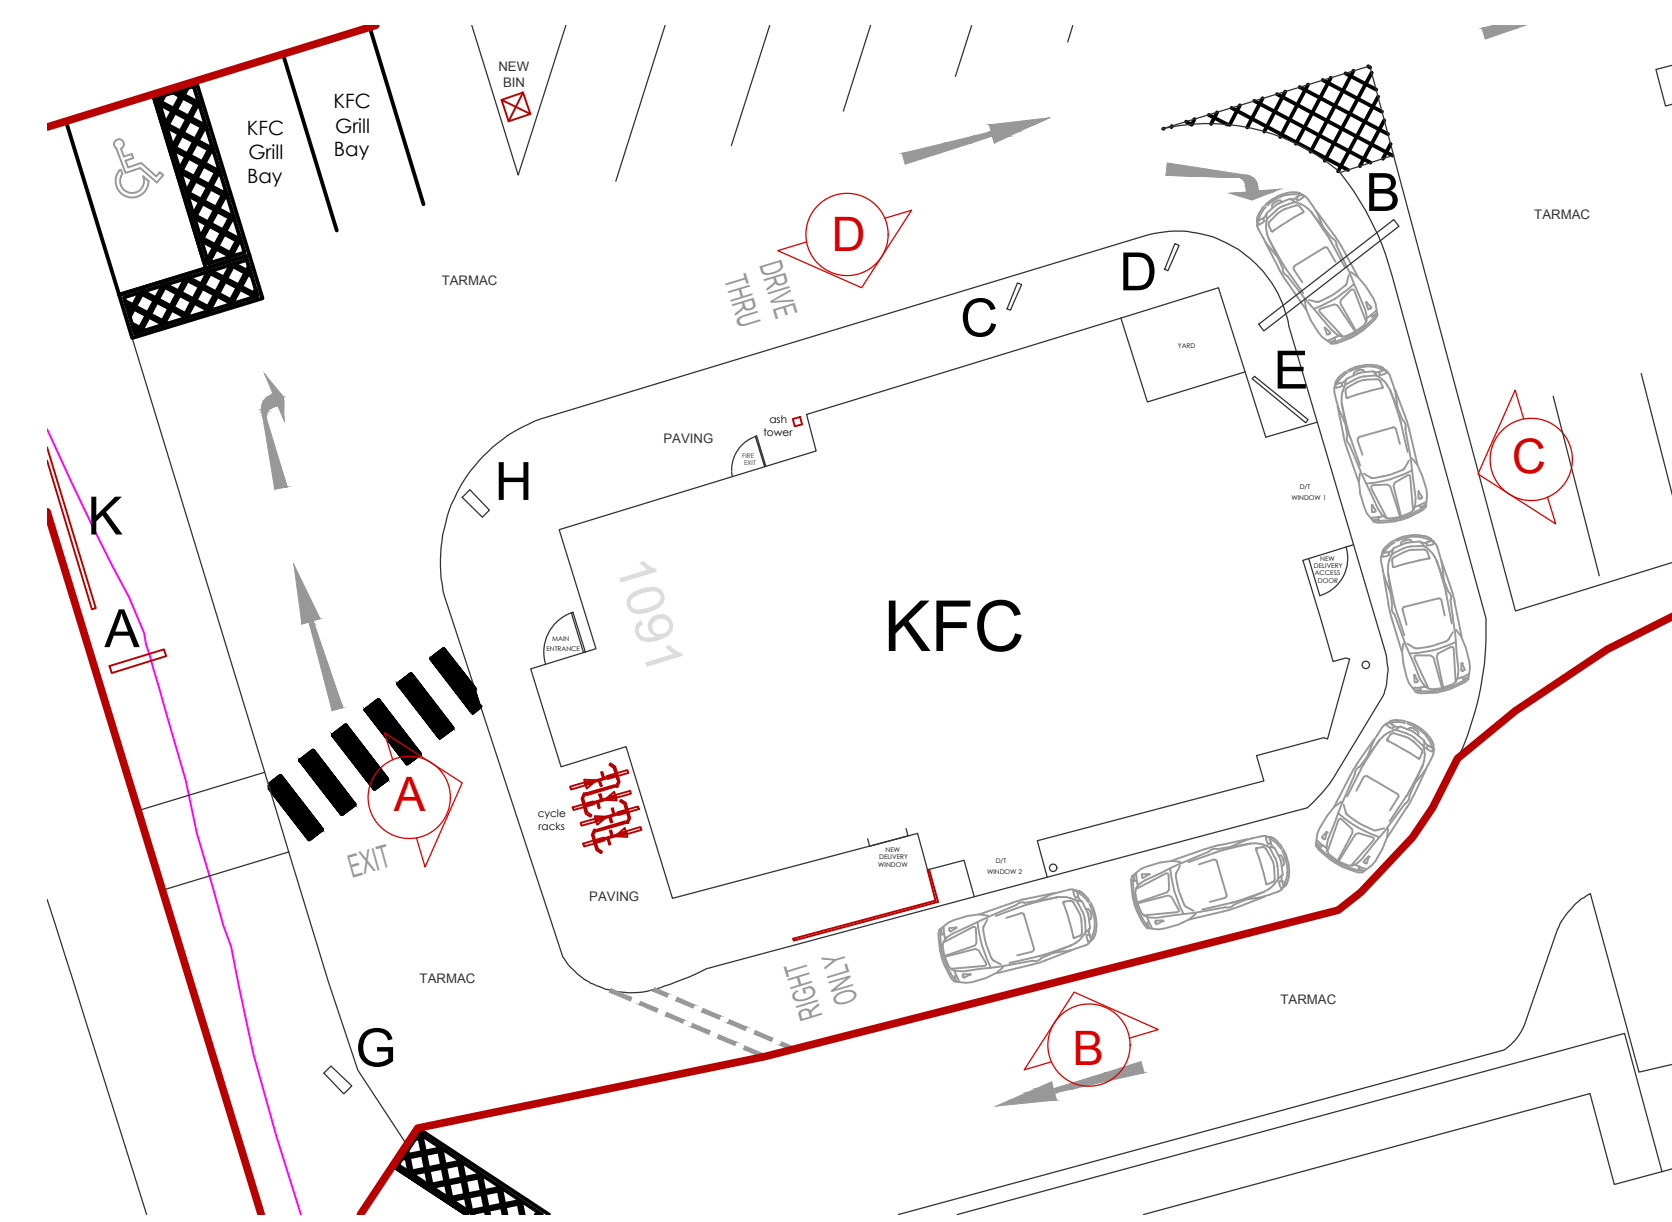

KEY PLAN N.T.S.

1,8 & 9.

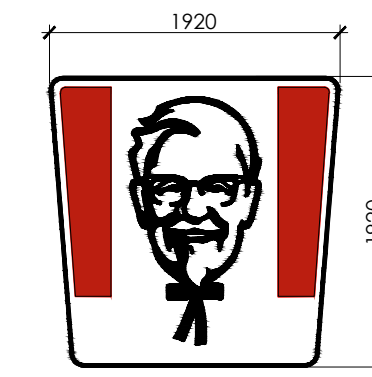


ES08 - Colonels Bucket Sign
Aluminum fabricated box, powdercoated RAL9005 (semi gloss), with 5mm Opal 050 Perspex face and applied red 3M 3650-53 / black 3620-22 translucent vinyl and LED internal illumination by Sloan LED Prism

2,5 & 11.




ES06 - Red 'KFC' letters x 1no
Aluminum letters, powdercoated RAL9005 (semi gloss), with 5mm Opal 050 Perspex face and applied red 3M 3650-53 vinyl and LED internal illumination by Sloan LED Prism

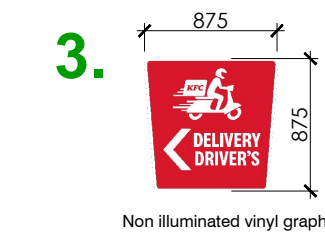


Non illuminated vinyl graphic

4 & 7.

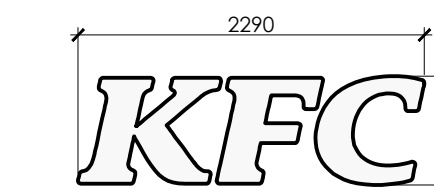

ES07 - White 'KFC' letters x 1no
Aluminum letters, powdercoated RAL9005 (semi gloss), with 5mm Opal 050 Perspex face and LED internal illumination by Sloan LED Prism

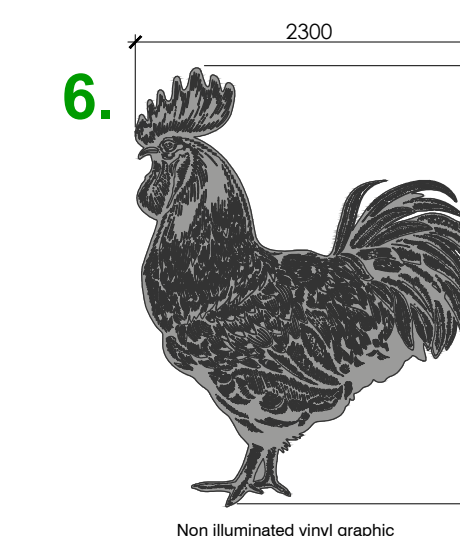

Non illuminated vinyl graphic



Non illuminated vinyl graphic

DESIGN SIGNOFF

NAME / TITLE

SIGNATURE

DATE

ALL DIMENSIONS TO BE CHECKED ON SITE.
DO NOT SCALE FROM THIS DRAWING EXCEPT FOR THE PURPOSES OF LOCAL AUTHORITY PLANNING

REV	DATE	DESCRIPTION
D	27.05.21	Additional information added
C	26.05.21	Updated following comments from KFC
B	18.05.21	Updated following comments from KFC
A	28.04.21	Updated to suit latest scheme



PYE DESIGN ARCHITECTS
RIBA Chartered Practice
29 Market Street
Hindley
Wigan
WN2 3AE
01942 256007
info@pyedesign.co.uk
www.pyedesign.co.uk

IMAGE ENHANCEMENT

SITE ADDRESS
KFC HEATON CHAPEL
Unit 1 Monarch Retail Park
Lloyd Road / Wellington Road
Stockport
M19 2RE

DRAWING TITLE
Proposed External Elevations

DRAWN BY	CHECKED	DATE
RHS	ARP	FEB 21
STORE NO.	SCALE	
5789	1:50@ A1	

DRAWING NO.	REVISION
5789/2021/A106 (PD Ref. 4032)	D

FOR APPROVAL