


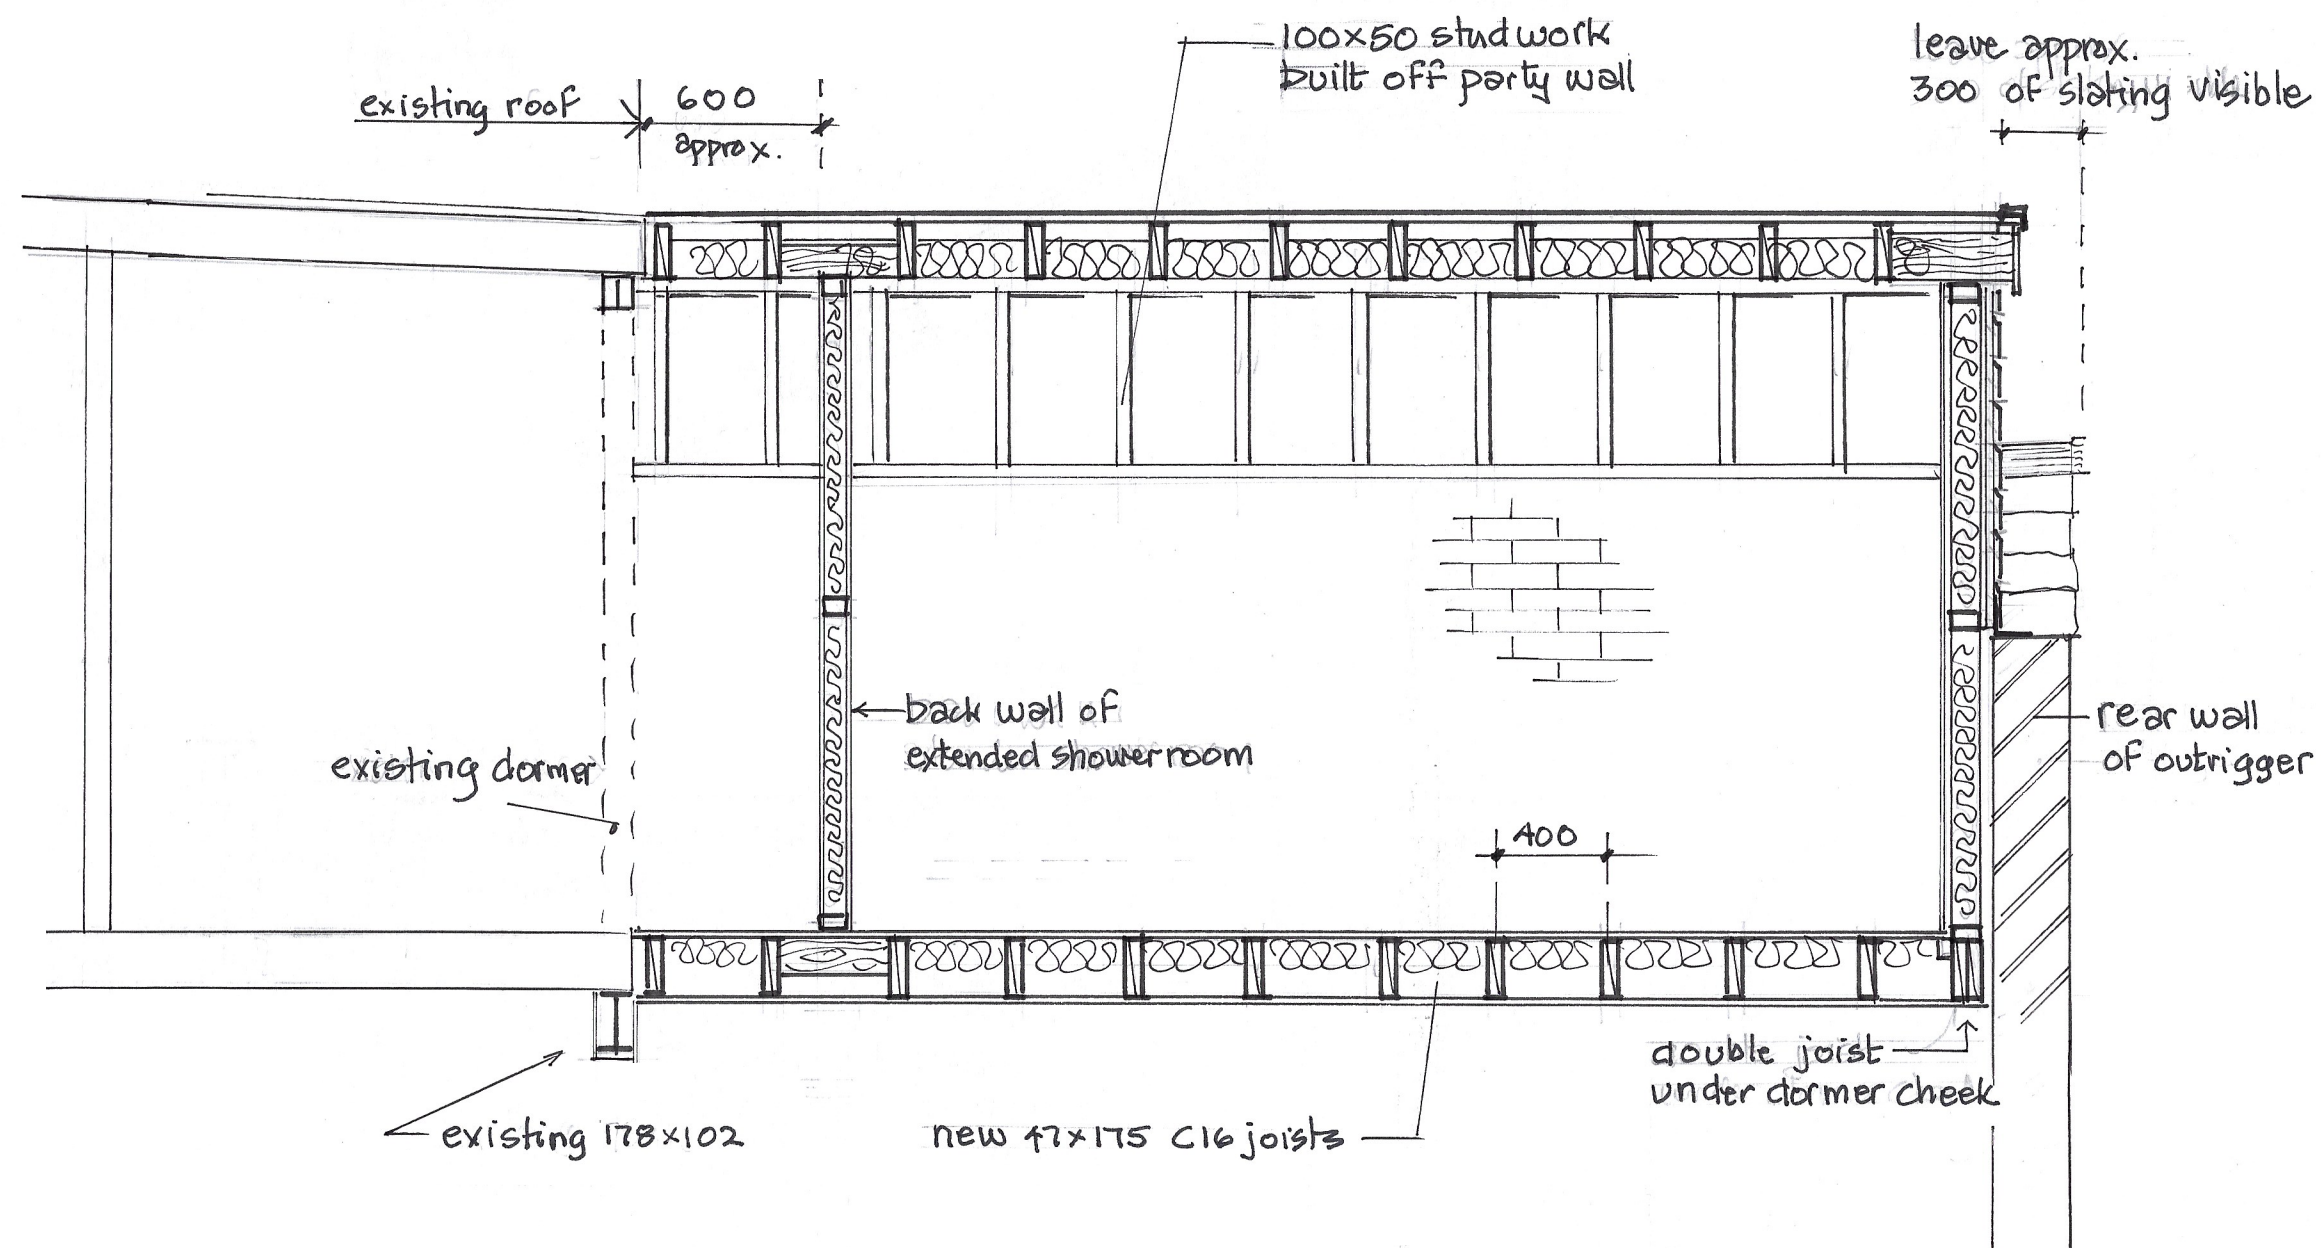

SECTION BB

1:25 @ A3

144, MOSELEY ROAD: OUTRIGGER