



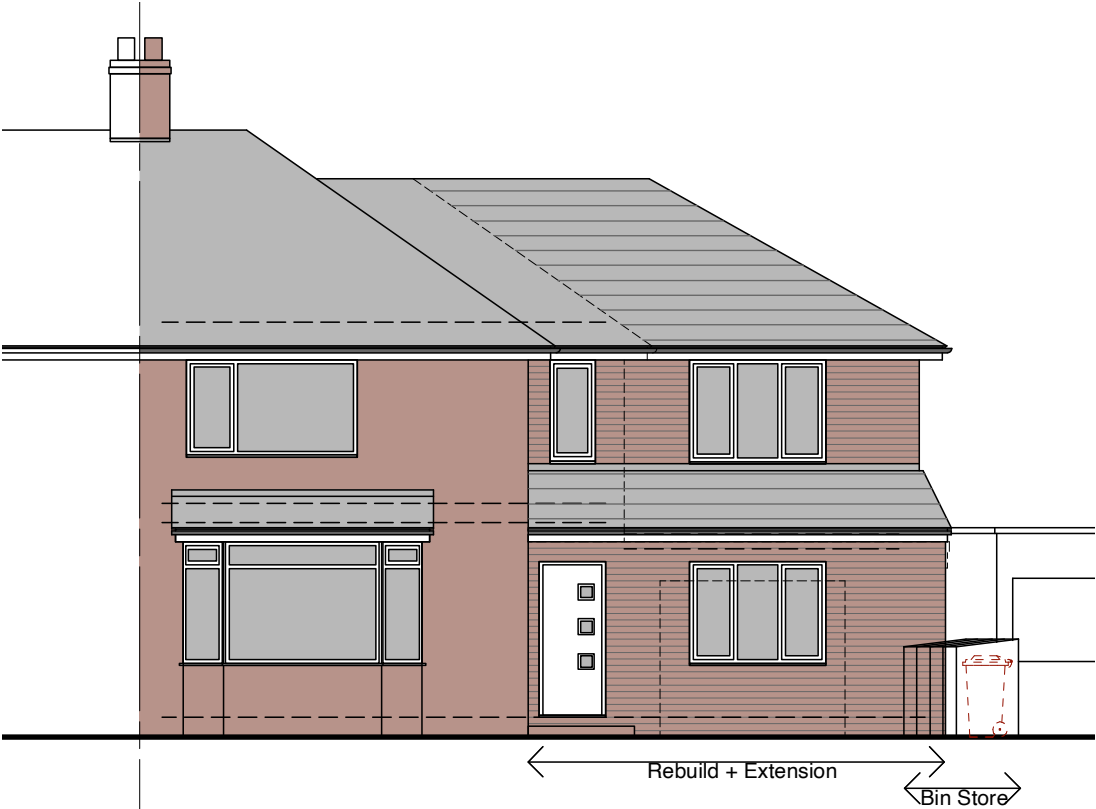

Front (East) Elevation

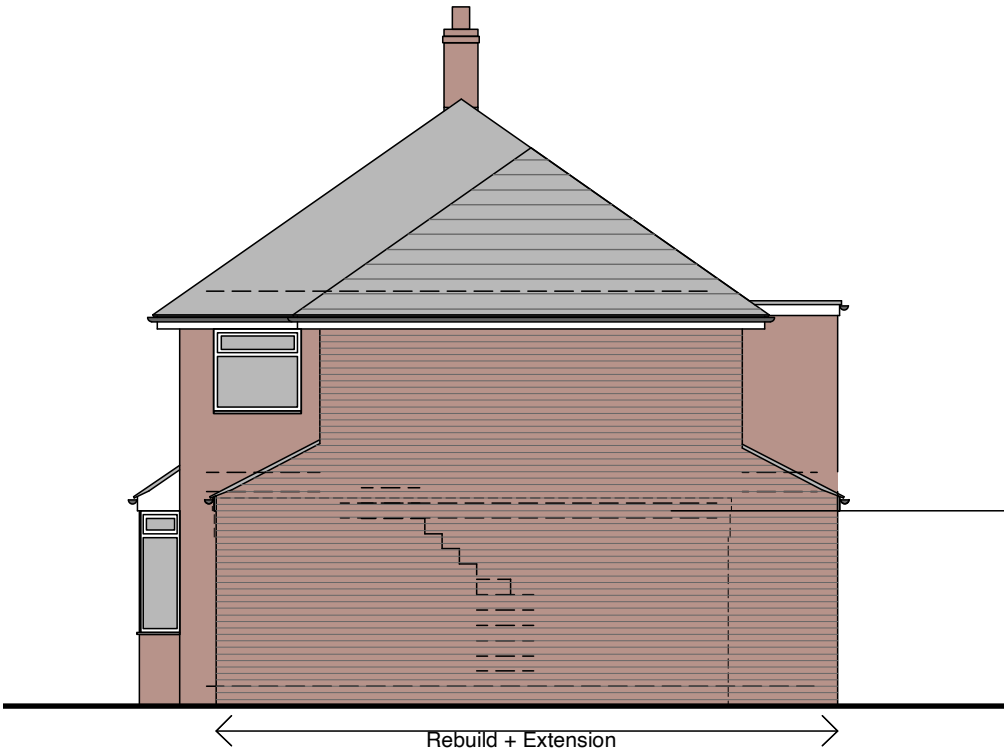

Side (North) Elevation



Rear (West) Elevation



Bin Store

2.88m wide x 0.85m deep x 1.29m high to accommodate 4 x 240 litre bins. Top and front opening. FSC certified, treated pine with spray paint finish, set on a level, impervious concrete base suitable for washing down.

- B** 21/05/2021 First floor reduced
Bin store added JDS
A 12/03/2021 Completed for planning application JDS

revision	date	item	by
----------	------	------	----

James De Santis : Architect
406 Buxton Road Macclesfield Cheshire SK11 7EP
t : 07971 197 754
e : james@jamesdesantisarchitect.com
w : jamesdesantisarchitect.com

project Extension to 12 Penarth Road Northenden M22 4AR for Cheryl Scott			
drawing Proposed Elevations			
scale 1:100	plot size A3	date 01.2021	drawn by JDS
job no. JDS112	drawing no. 32	revision B	