




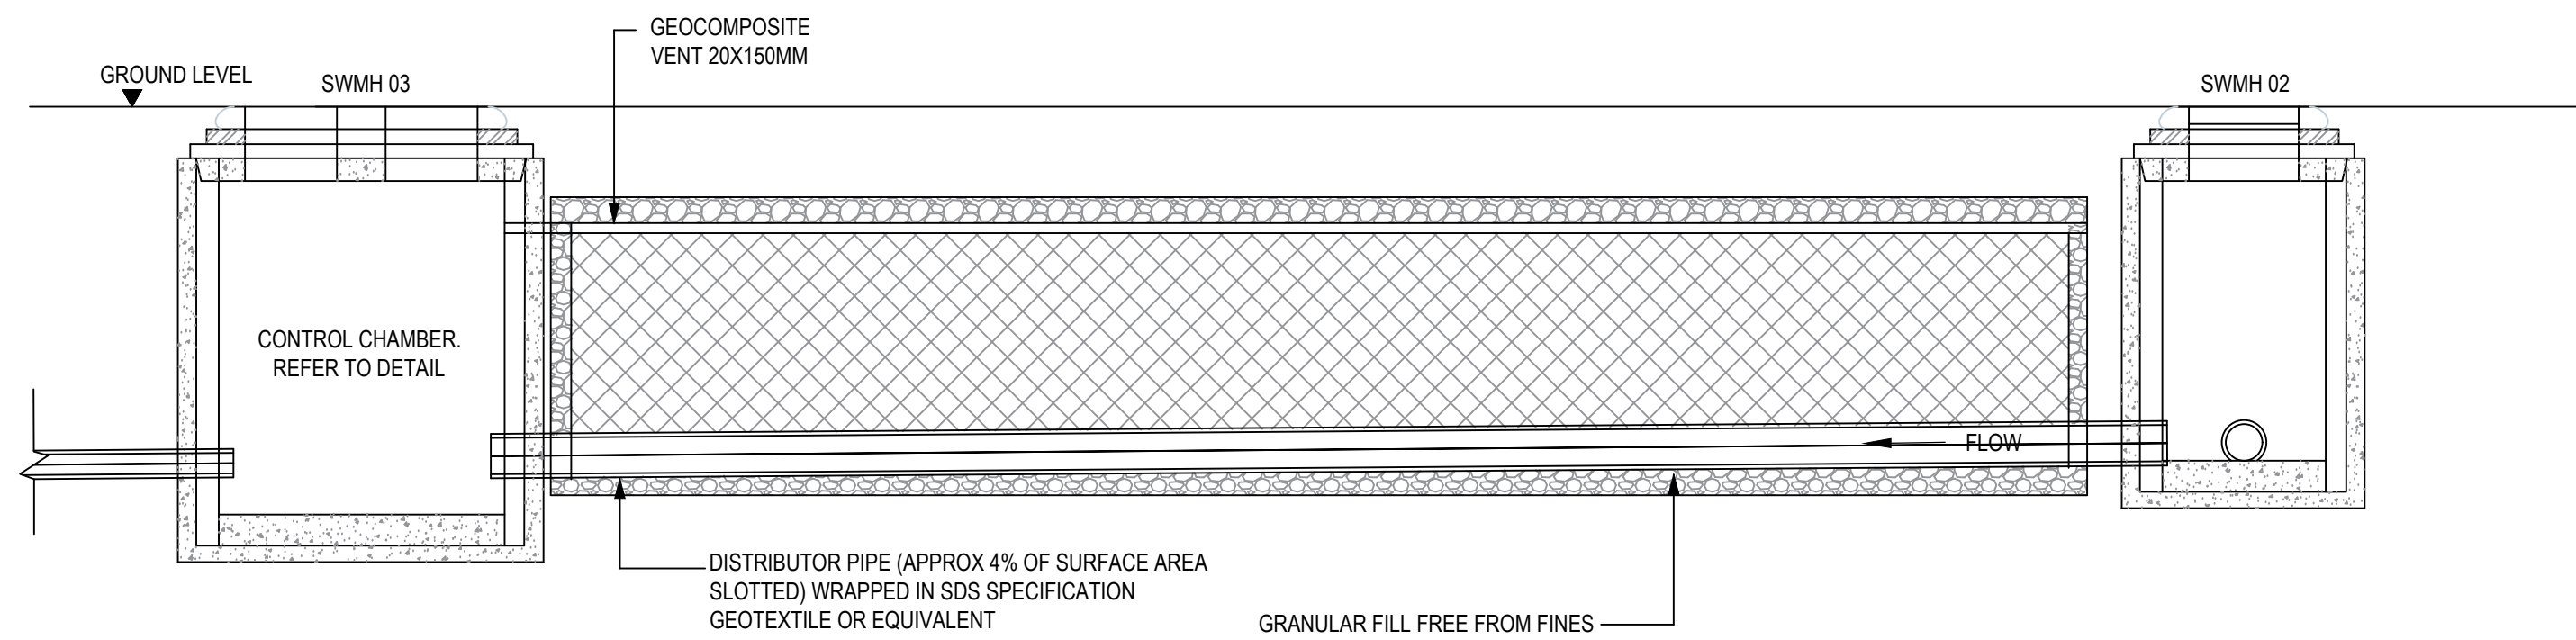


SECTION A-A

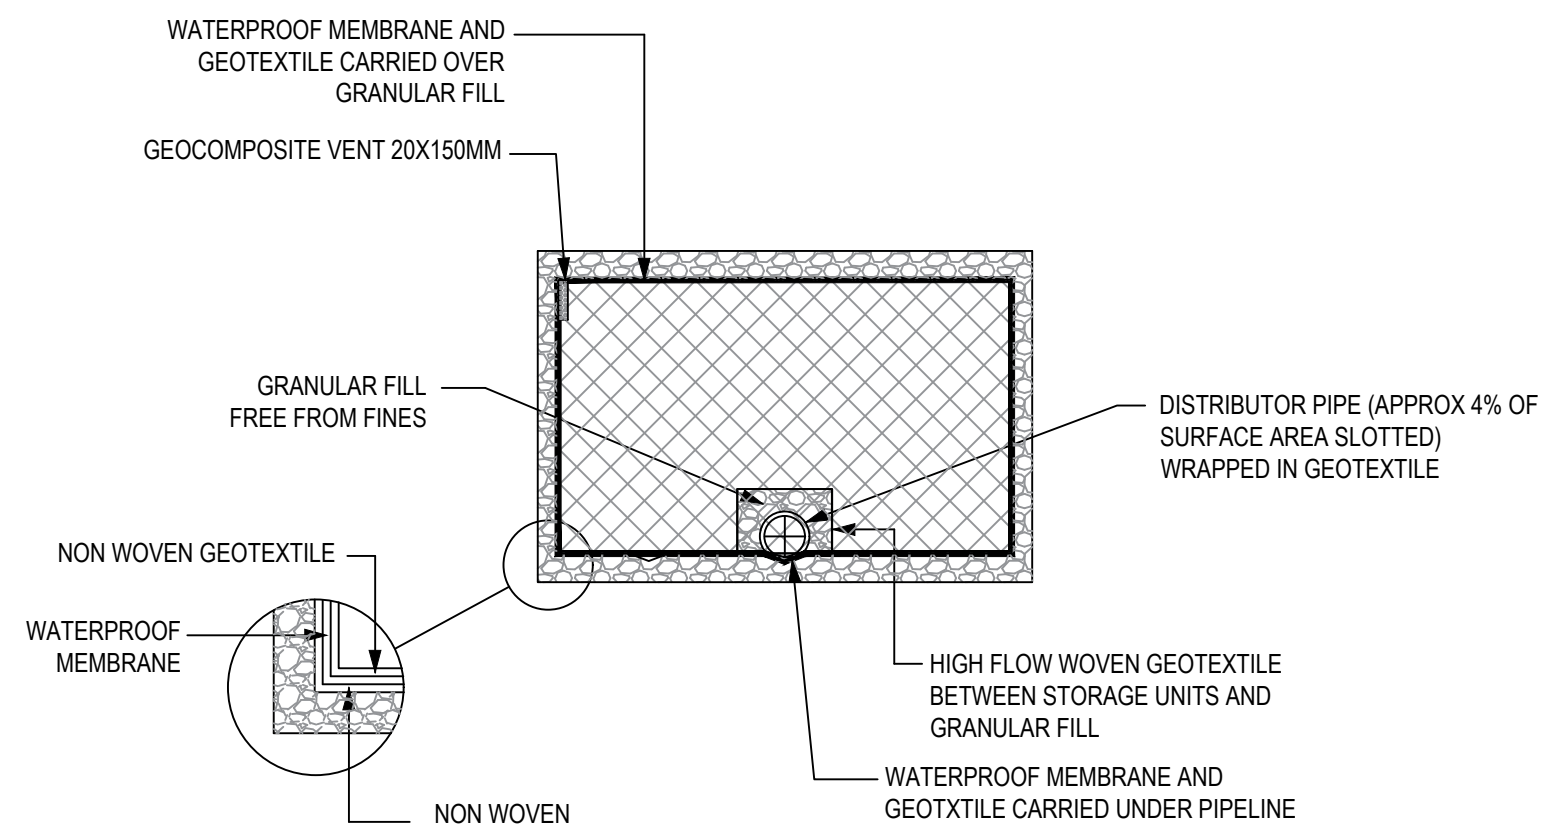


SECTION B-B

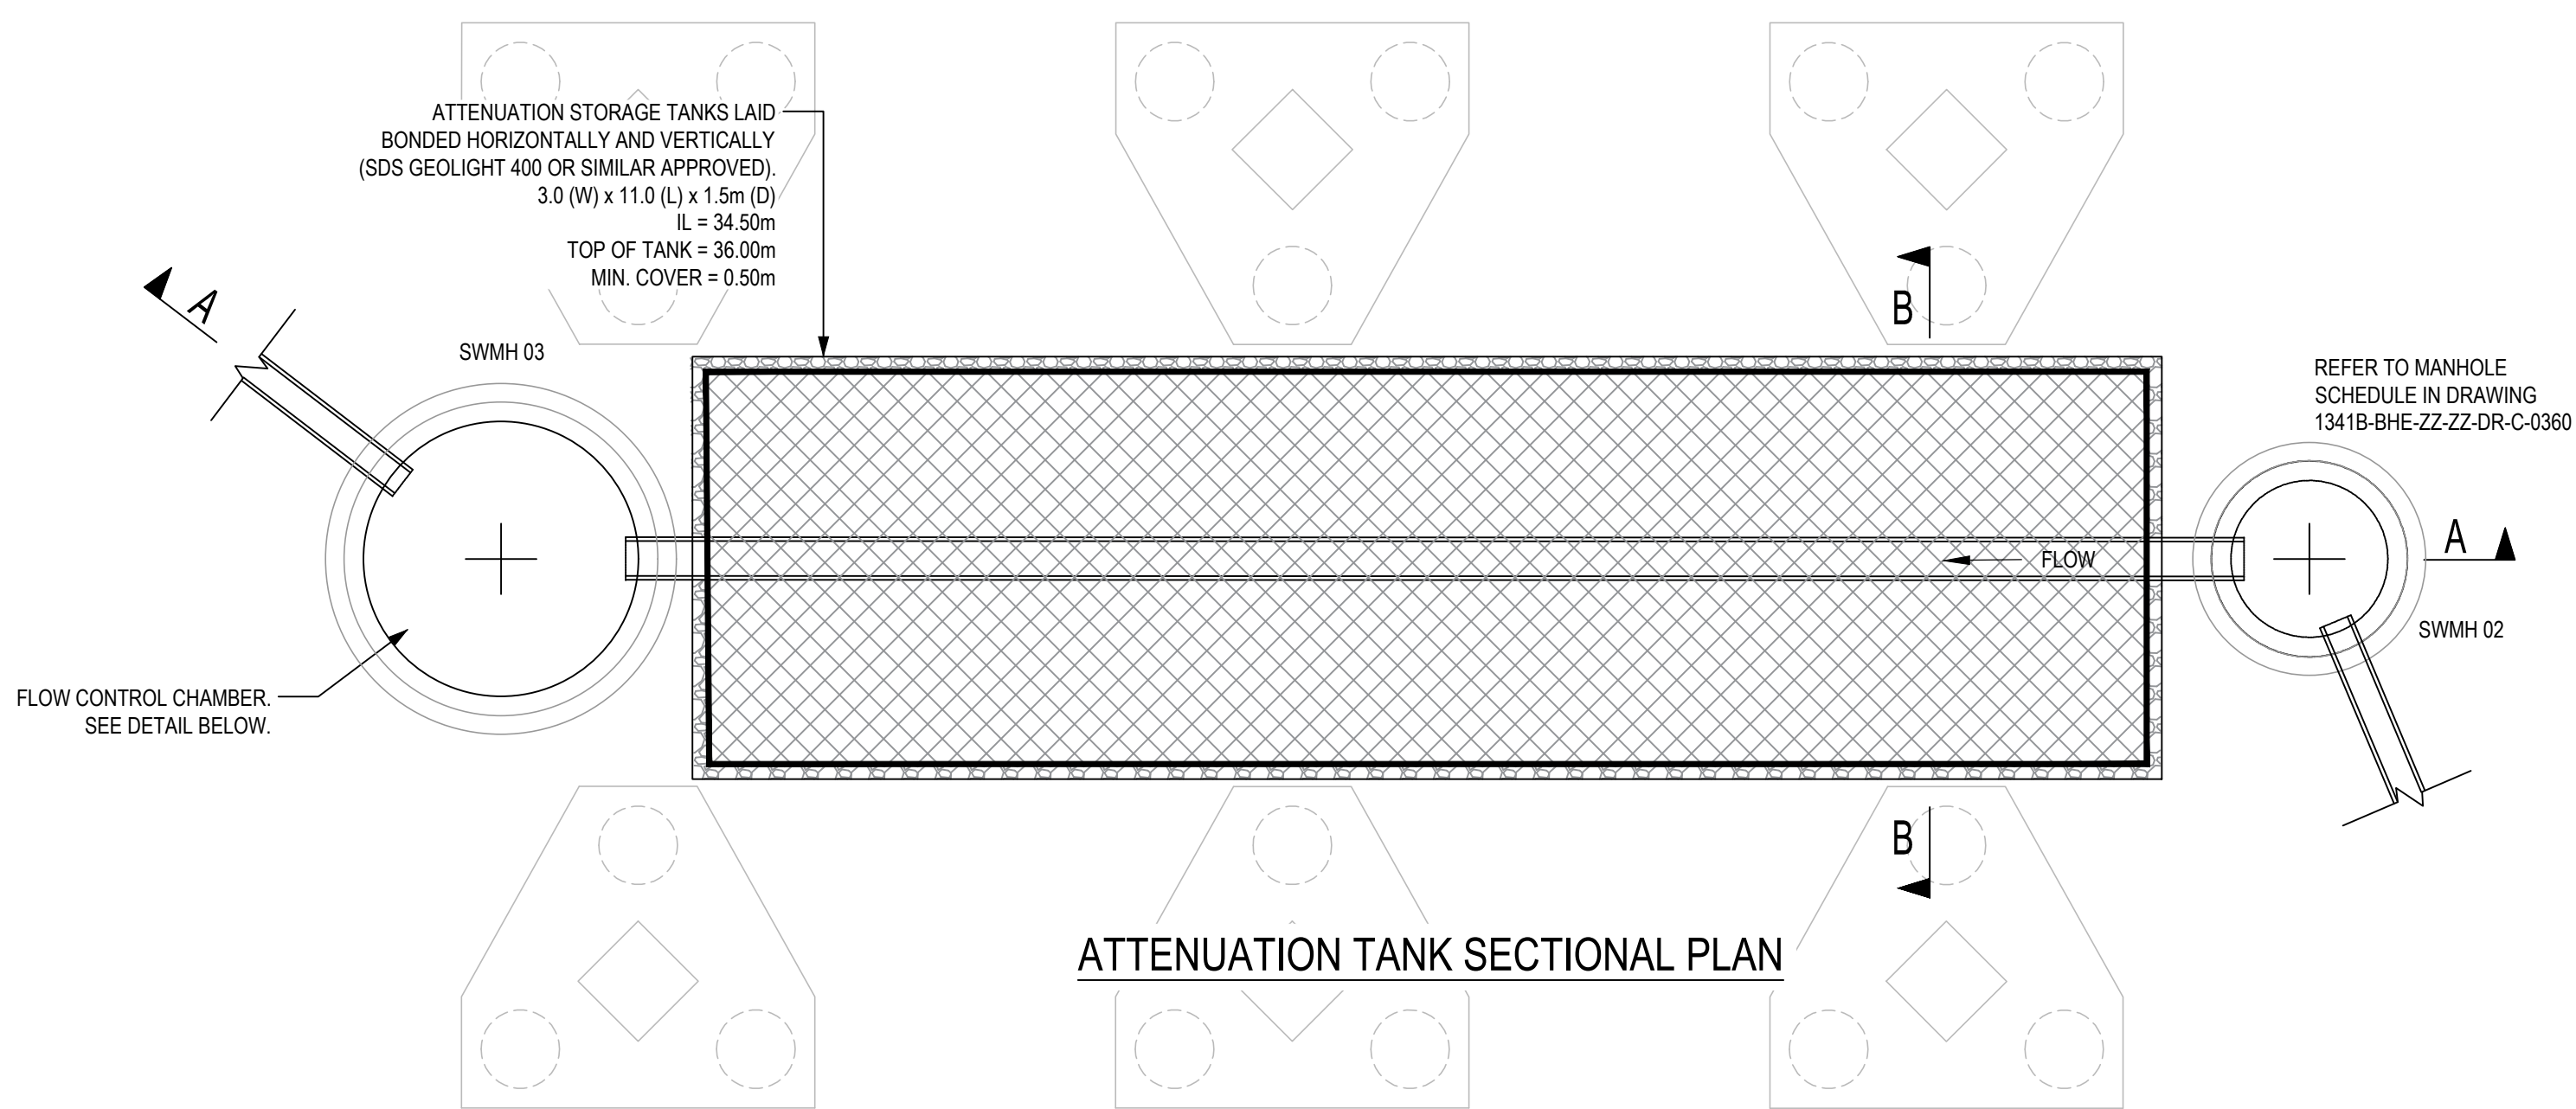

ATTENUATION TANK SECTIONAL PLAN

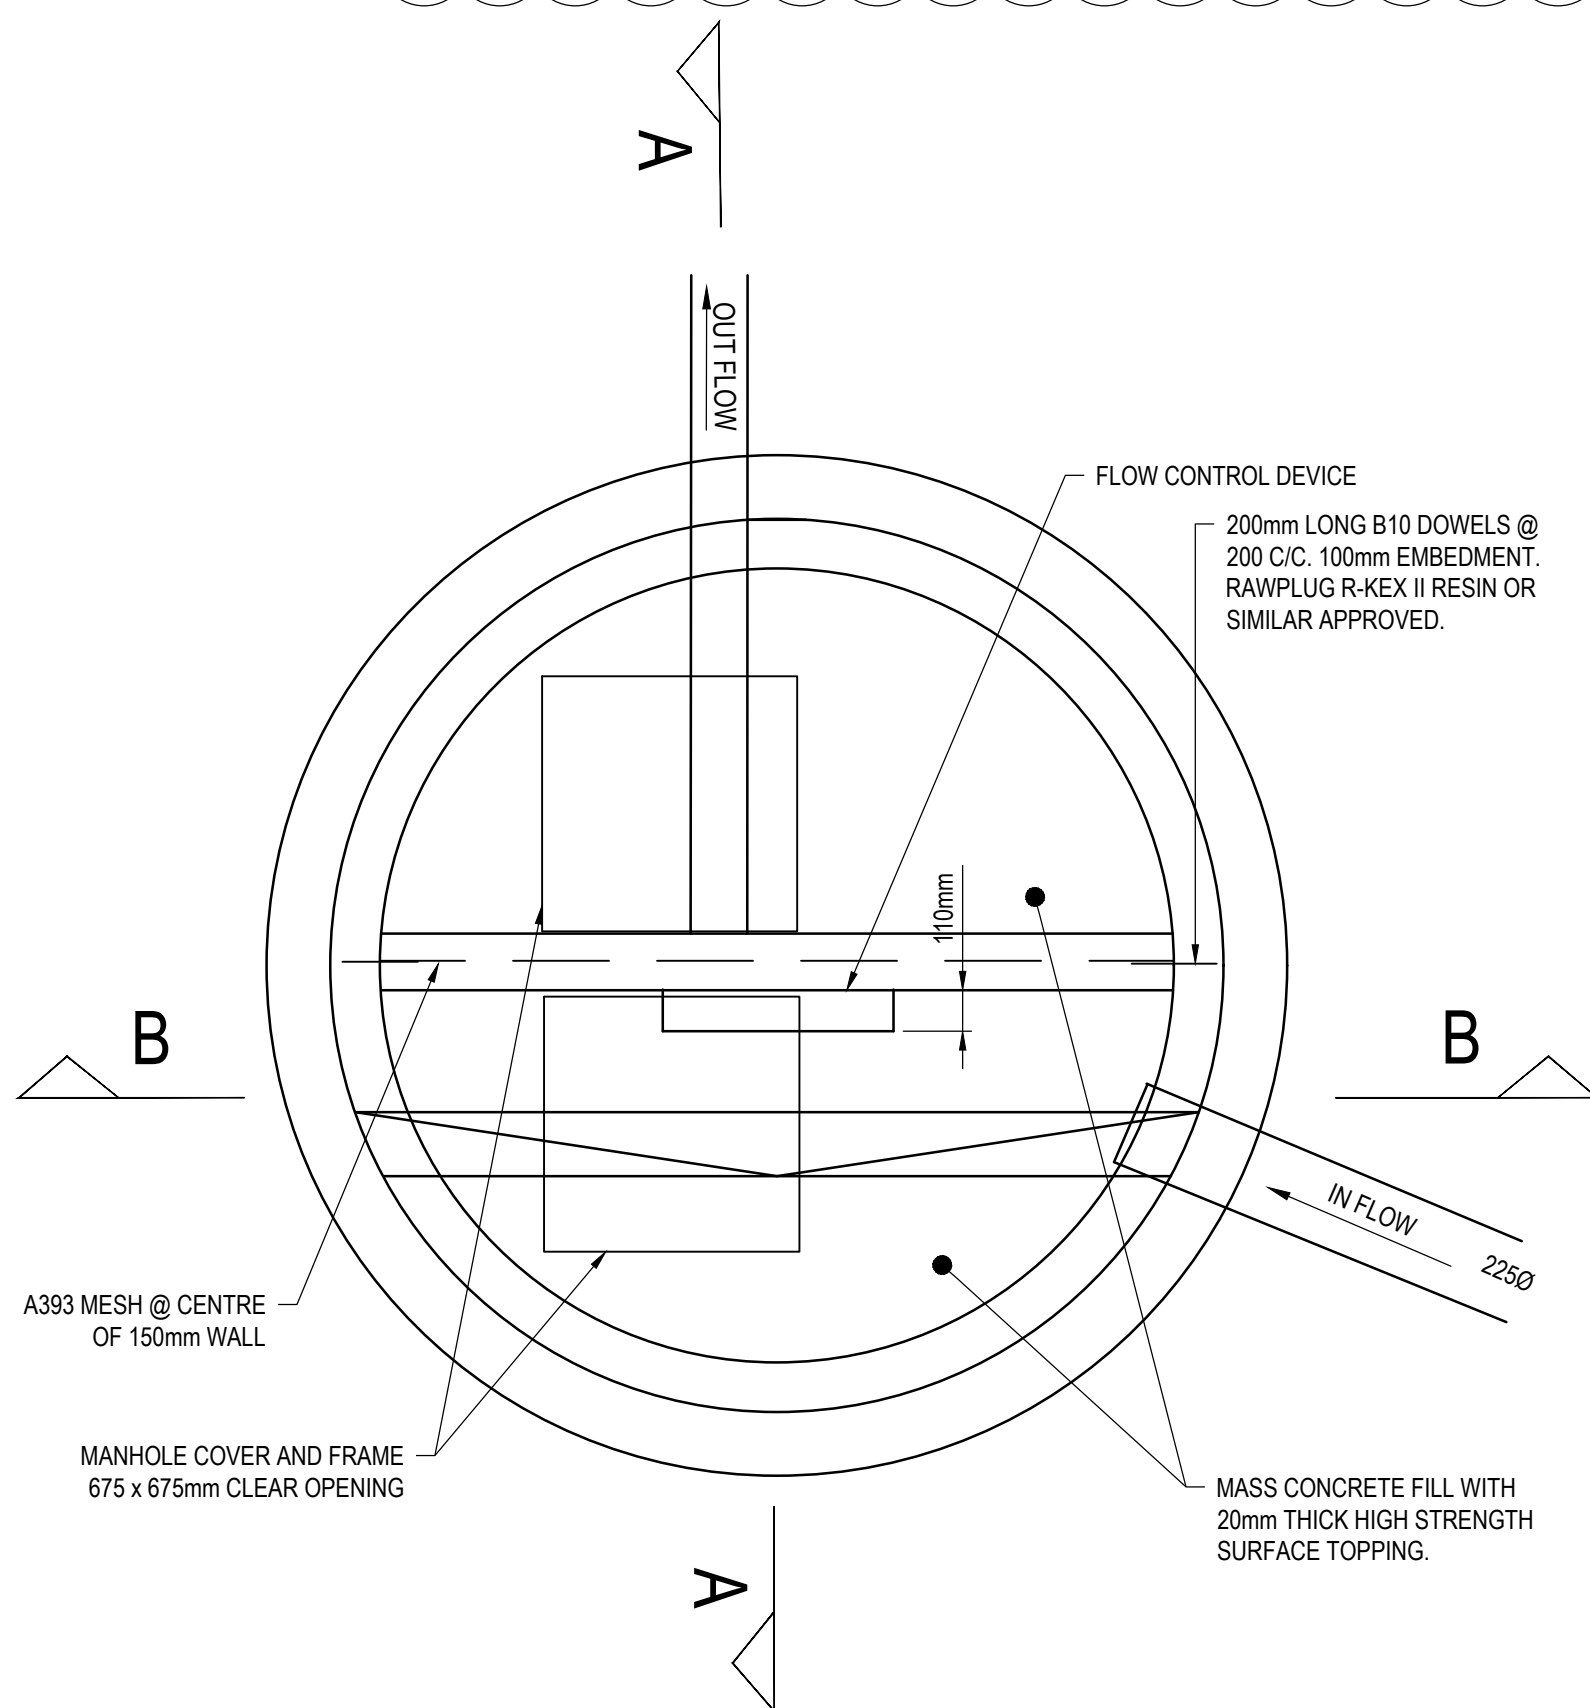


PLAN

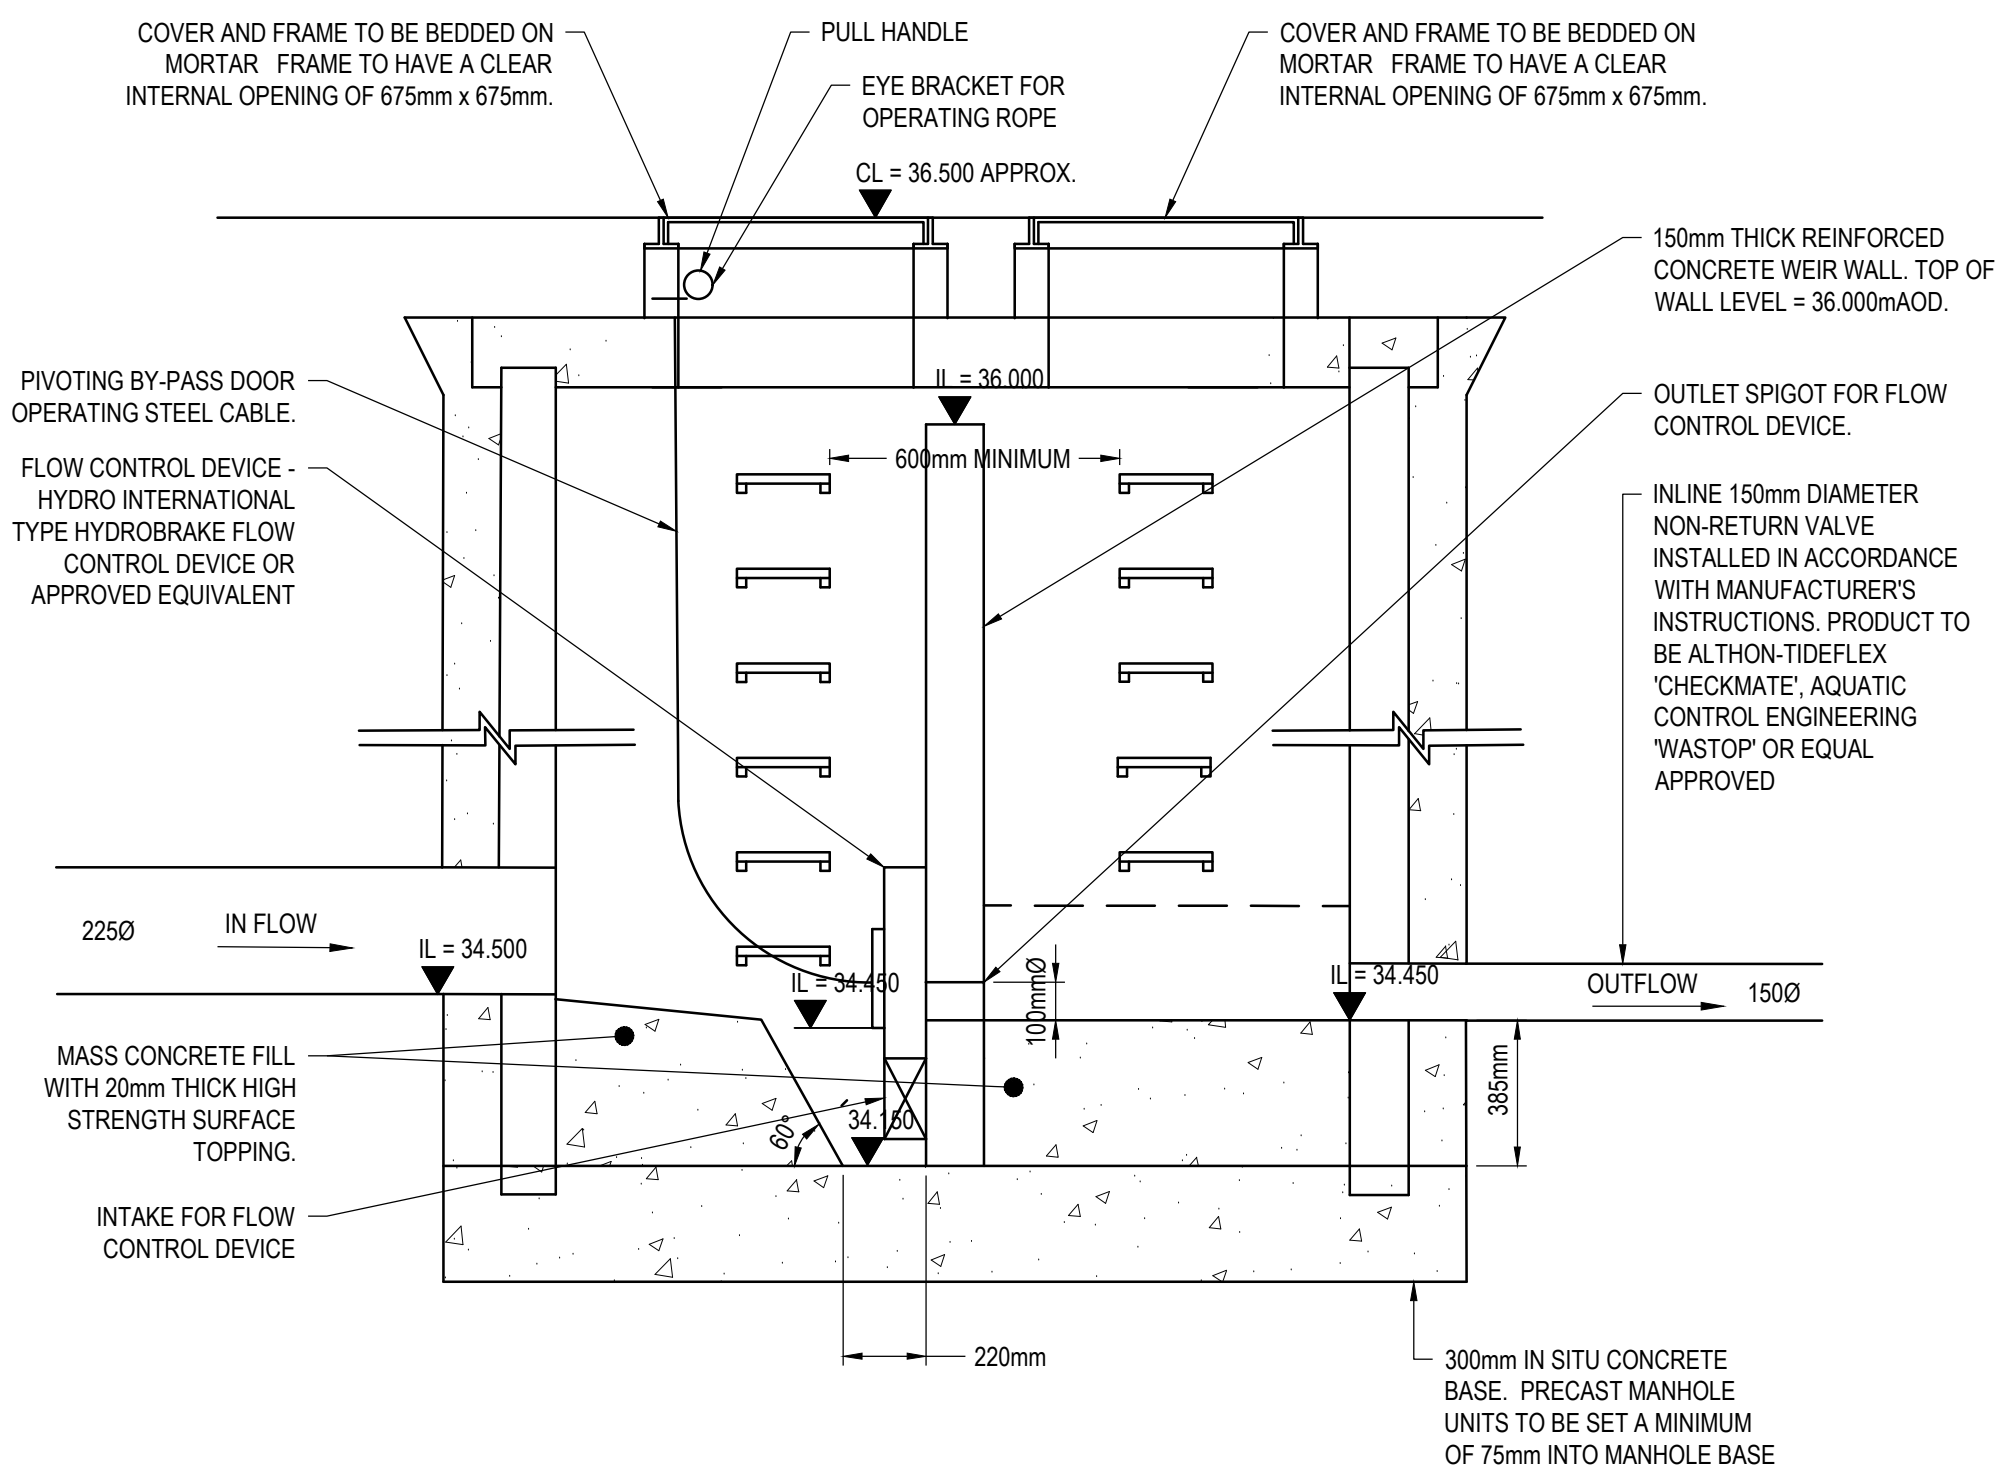

SECTION 'A - A'

MANHOLE WITH VORTEX FLOW CONTROL

SCALE 1:20

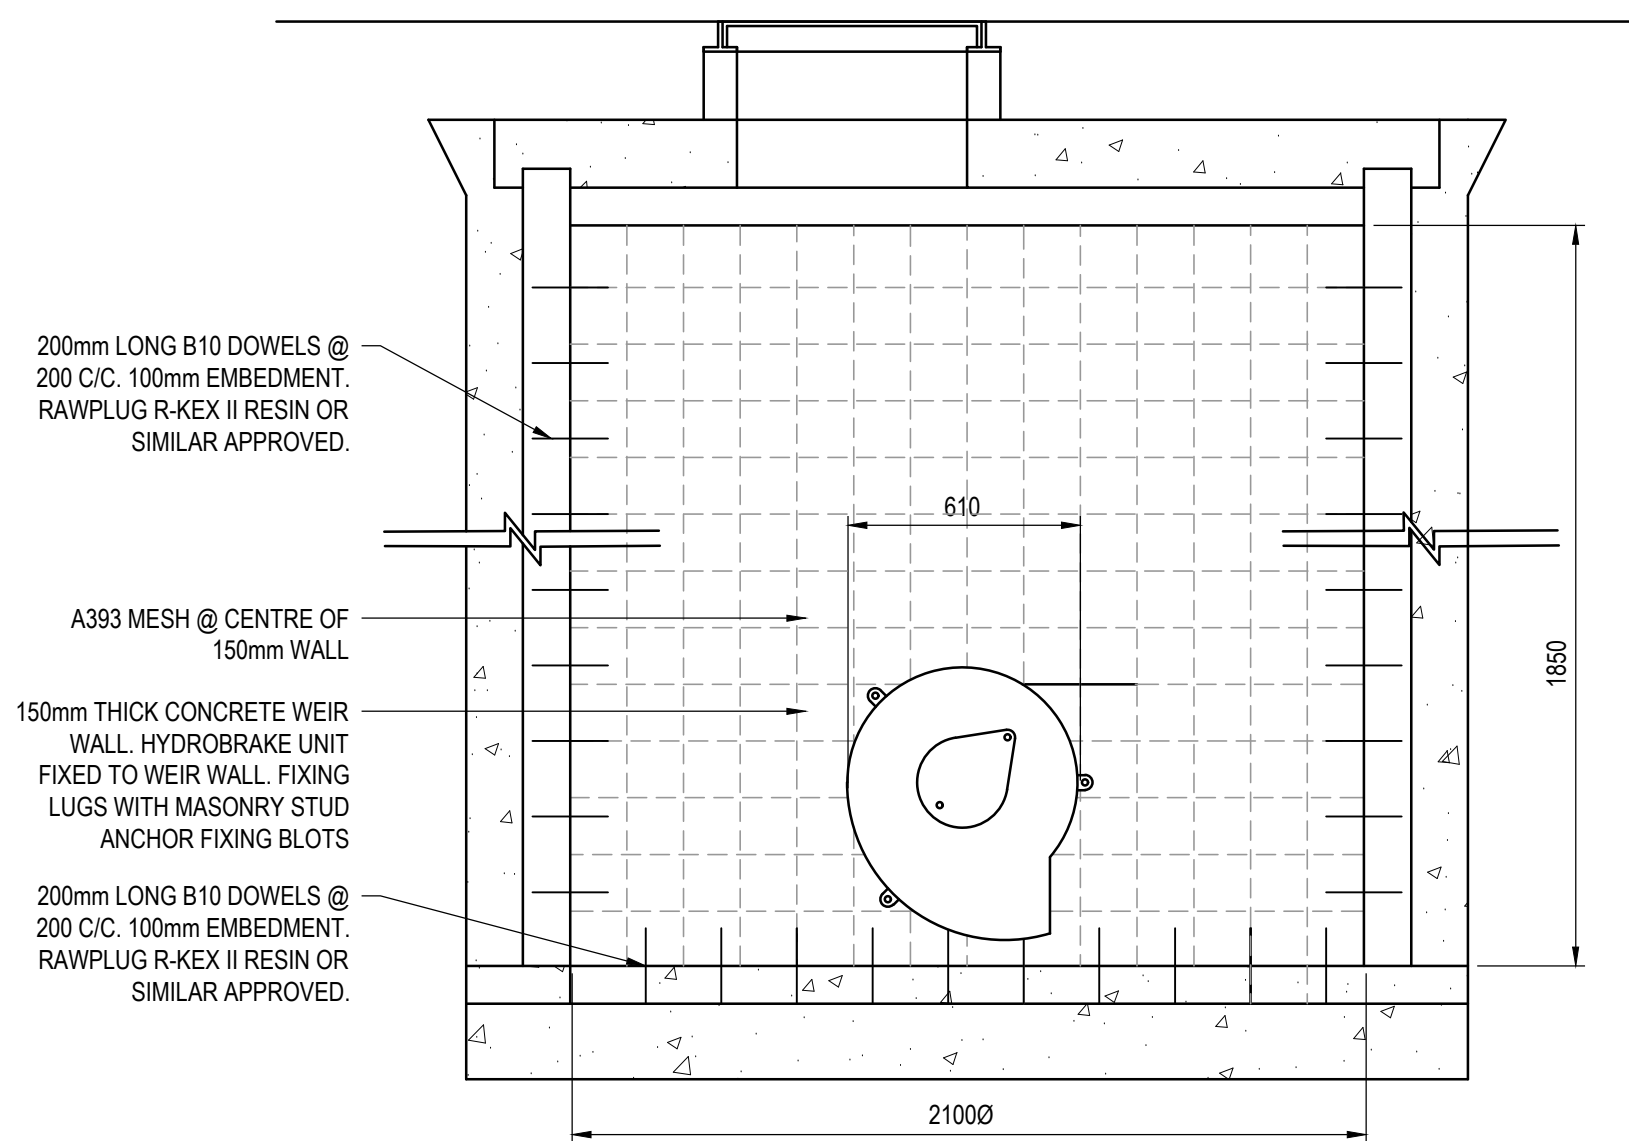

SECTION 'B - B'

© Buro Happold Limited or its group companies.  
All Rights reserved. Buro Happold and its group companies assert (unless otherwise agreed in writing) their rights under s.77 to 80 of the Copyright, Designs and Patents Act 1988.  
DO NOT SCALE THIS DRAWING.

| SAFETY HEALTH AND ENVIRONMENTAL INFORMATION   |  |
|---|--|
| IN ADDITION TO THE HAZARD/RISKS NORMALLY ASSOCIATED WITH THE TYPES OF WORK DETAILED ON THIS DRAWING, NOTE THE FOLLOWING:   |  |
| CONSTRUCTION:   |  |
| <ul style="list-style-type: none"> <li>WORKS WITHIN POTENTIAL CONFINED SPACE CONDITIONS</li> <li>WORKS IN PROXIMITY TO LIVE SERVICES INCLUDING LARGE DIAMETER SEWERS</li> <li>WORKS IN PROXIMITY TO EXISTING BUILDINGS</li> <li>WORKS IN PROXIMITY TO PEDESTRIAN AND VEHICULAR AREAS</li> </ul> |  |
| MAINTENANCE/CLEANING/OPERATION:   |  |
| <ul style="list-style-type: none"> <li>NONE</li> </ul>   |  |
| DECOMMISSIONING/DEMOLITION:   |  |
| <ul style="list-style-type: none"> <li>NONE</li> </ul>   |  |
| Notes   |  |
| 1. THIS DRAWING TO BE READ IN CONJUNCTION WITH ALL OTHER RELEVANT DRAWINGS   |  |
| 2. REFER TO DRAWING 1341B-BHE-ZZ-XX-DR-C-0001 FOR GENERAL ENGINEERING NOTES AND BUROHAPPOLD INFRASTRUCTURE DRAWING LIST.   |  |
| 3. ALL DIMENSIONS ARE IN MILLIMETRES UNLESS STATED OTHERWISE.   |  |

|                               |             |      |          |
|-------------------------------|-------------|------|----------|
| C03 MAIN WORKS DRAINAGE ISSUE | 27.09.19    | SE   | PB       |
| C02 ISSUED FOR COMMENT        | 04.09.19    | SE   | JF       |
| C01 STAGE 5 ENABLING WORKS    | 17.06.19    | SE   | JF       |
| Rev                           | Description | Date | Appri/Om |

| CONSTRUCTION                 |  |
|------------------------------|--|
| Status/Subsidiary of Drawing |  |
|                              |  |
| Client                       |  |

| BUROHAPPOLD ENGINEERING                                                                                           |                           |
|---|---------------------------|
| 2nd Floor Eastgate,<br>2 Castle Street,<br>Manchester, M3 4LZ,<br>UK                                              |                           |
| Tel: +44 (0)161 233 5000<br>Fax: +44 (0)70 787 4143<br>Email: 0044214@burohappold.com<br>Web: www.burohappold.com |                           |
| Architect   | Fairhursts Design Studios |
| Project   | SCHOOL OF DIGITAL ARTS    |
| Orig Title   | DRAINAGE DETAILS SHEET 4  |
| Job No.   | 0044214                   |
| Scale   | AS SHOWN                  |
| Drawing No.   | 1341B-BHE-ZZ-XX-DR-C-0353 |
| Revision   | C03                       |