


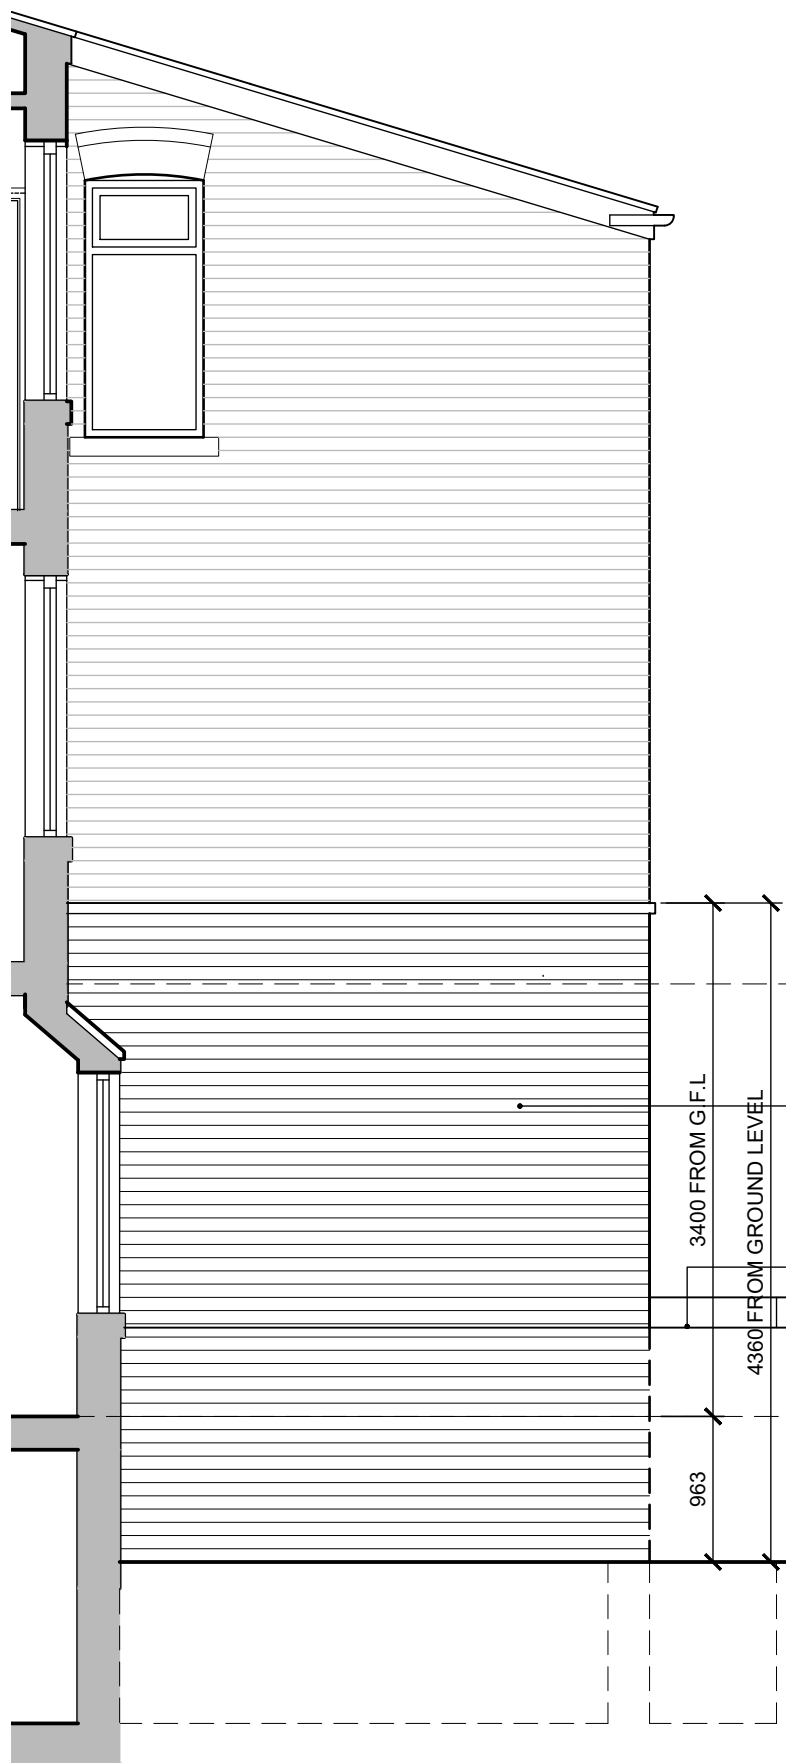

PROPOSED SIDE ELEVATION FROM No.4

POSITION OF TOP OF PROPOSED
EXTENSION.
NOTE EXTENSION IS LOCATED
BEHIND EXISTING OUTRIGGER AND
DOES NOT PROTRUDE.


NEW EXTERNAL CAVITY WALL
WITH FACING BRICKWORK
EXTERNAL LEAF TO MATCH
EXISTING AND BE TOOTHED IN.

EXISTING BOUNDARY FENCE

3400 FROM G.F.L.
4360 FROM GROUND LEVEL
963

G.F.L.

G.L.

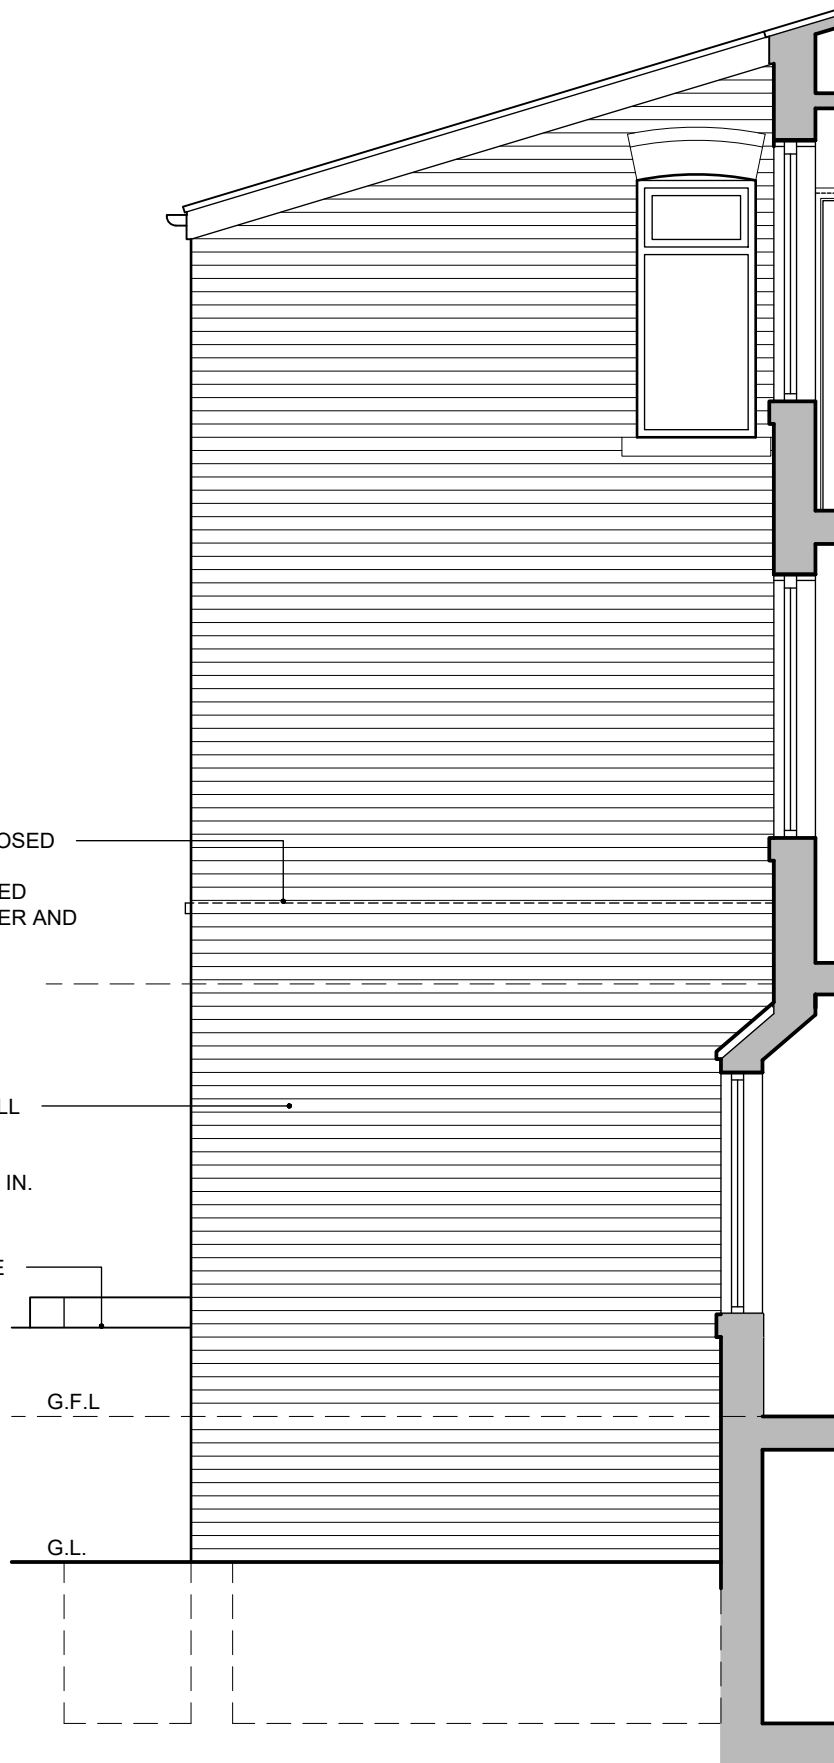

PROPOSED SIDE ELEVATION FROM No.8

PROJECT TITLE
6 BEECH RANGE, LEVENSHULME, MANCHESTER. M19 2EU
PROPOSED SINGLE STOREY EXTENSION TO REAR AND LOFT CONVERSION

CLIENT
MR. L. BLACK

DETAIL
PROPOSED PART SIDE ELEVATIONS SHOWING EXTENSION

DRAWING NO.	SCALE	DATE	DRAWN BY	REV.
LB / PL / 03	1 : 50 @ A3	30.05.22		

CONTRACTORS TO CAREFULLY CHECK ALL DIMENSIONS ON SITE. FIGURED DIMENSIONS ARE TO BE USED. DISCREPANCIES TO BE REPORTED TO THE ARCHITECT BEFORE PROCEEDING