




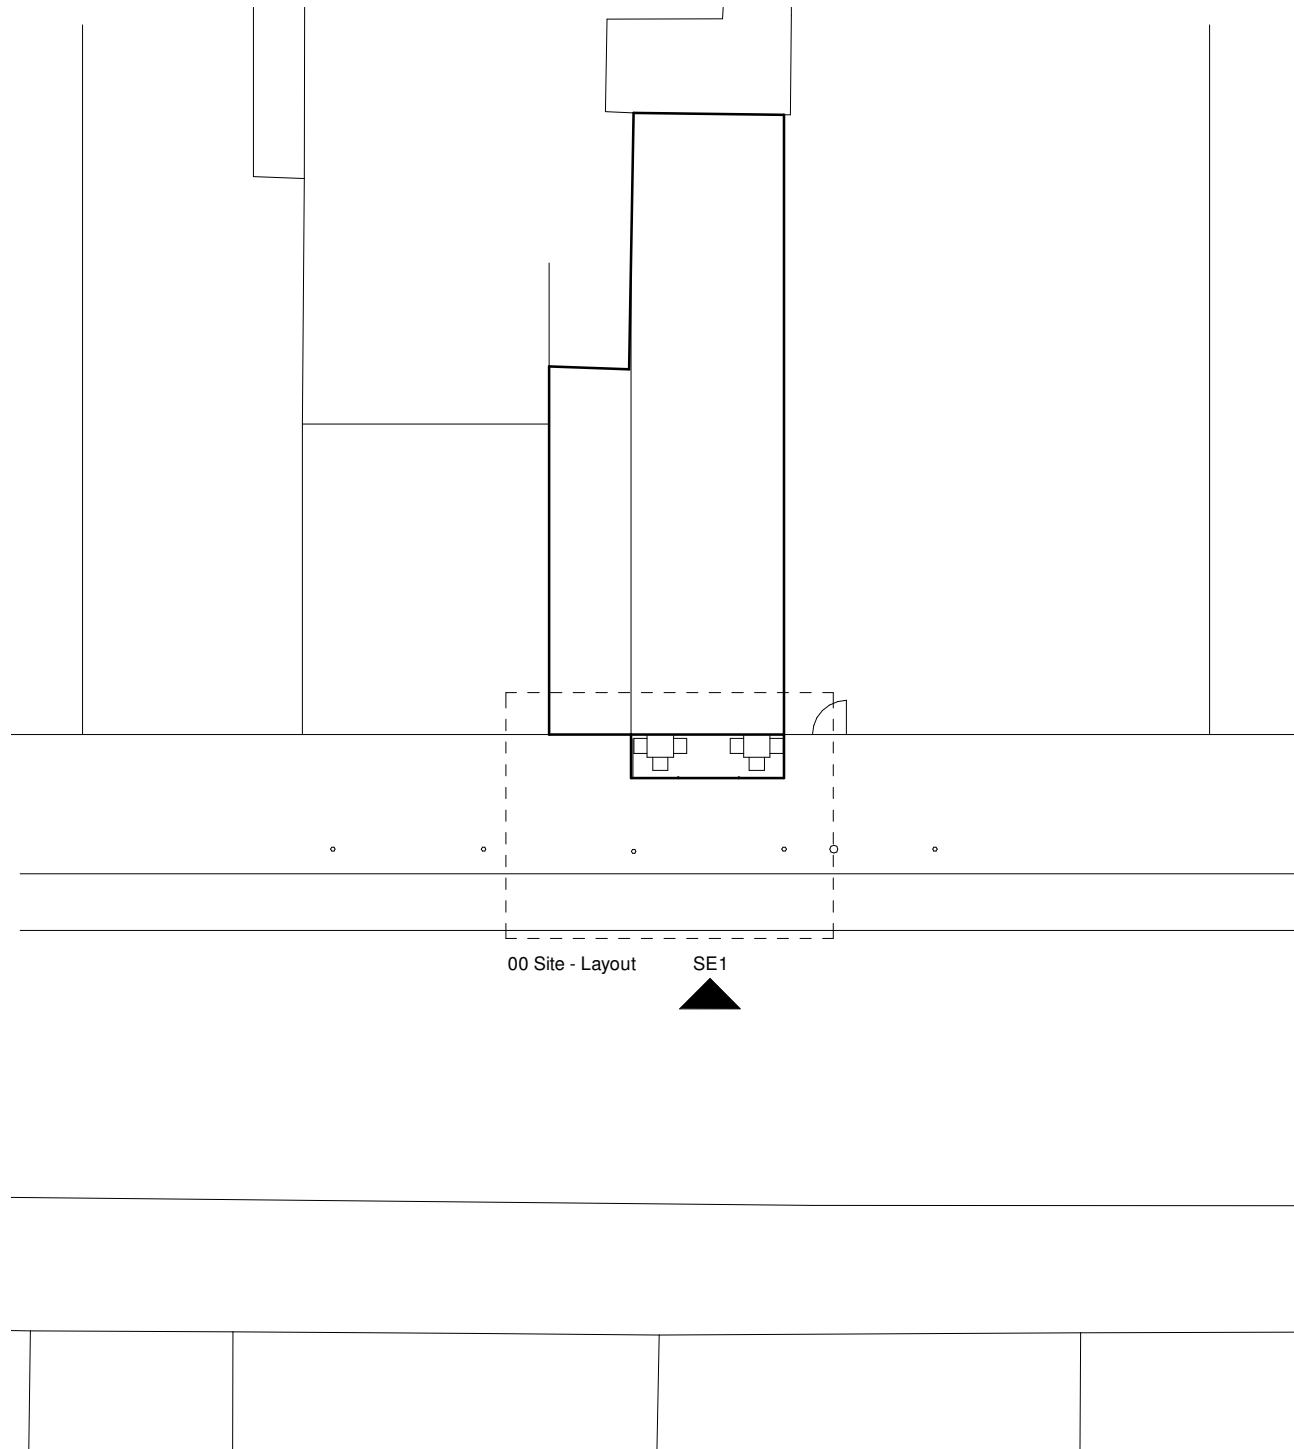


00 Site - Overview
scale 1 : 200

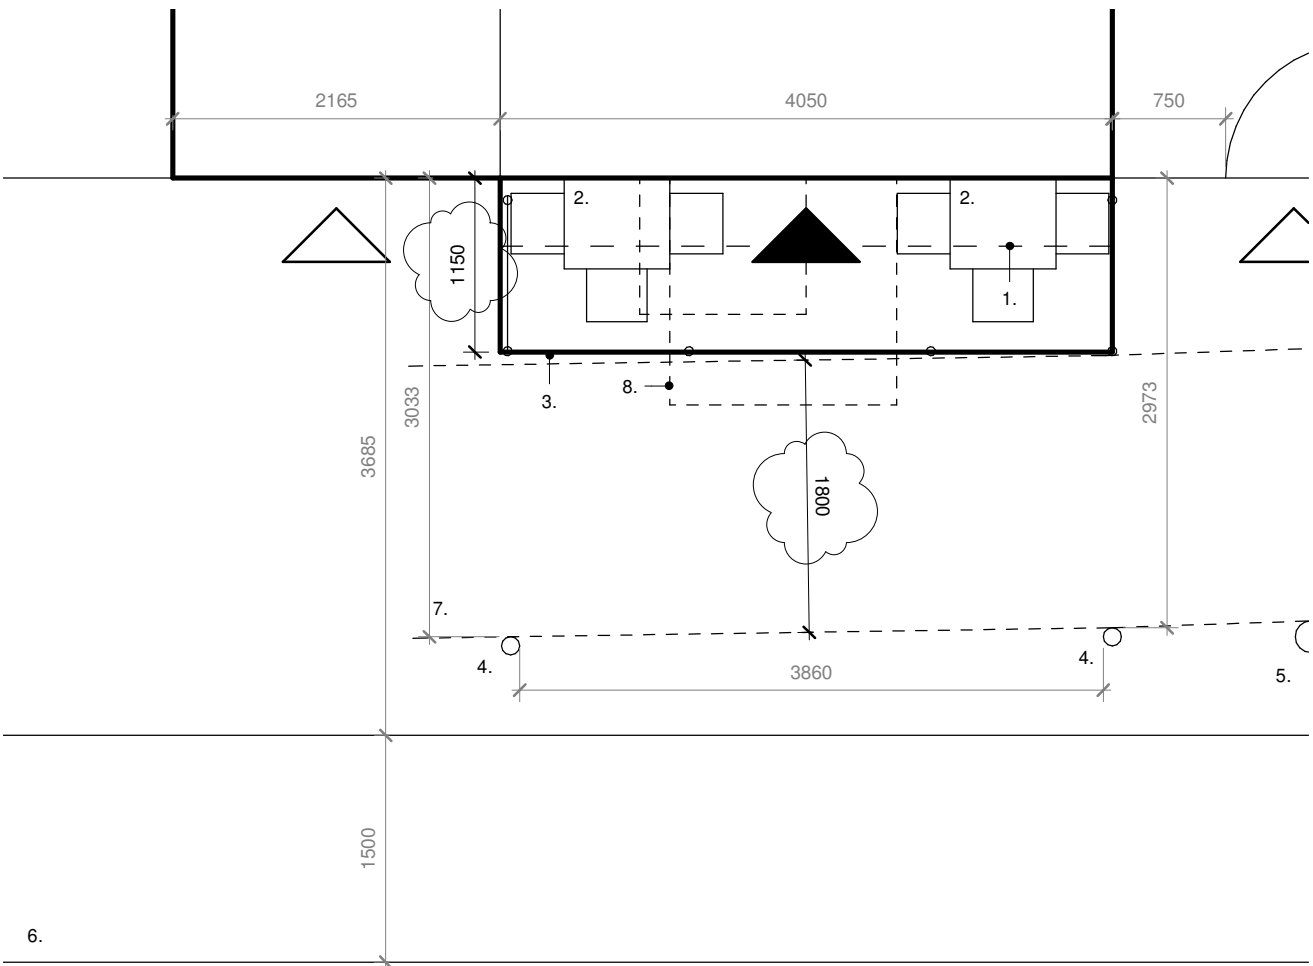

00 Site - Layout
scale 1 : 50

- Legend.
- 1. Awning above (existing)
 - 2. Tables & chairs (proposed)
 - 3. Branded railings (proposed)
 - 4. Bollard (existing)
 - 5. Lamp post (existing)
 - 6. Cycle lane (existing)
 - 7. 2m clear circulation route
 - 8. 1.5m x 1.5m turning space for wheelchair users
 - 9. Application area, 4.0sqm

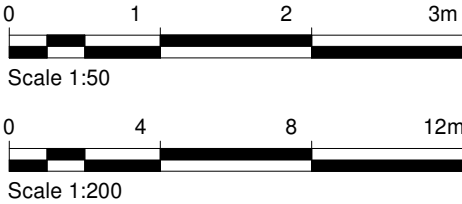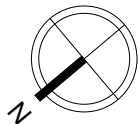

Notes.

All dimensions & levels show design intent. Survey has been carried out for drafting purposes only. Critical dimensions should be site measured; Dimensions are shown to finished face of walls or edges of structural opening unless otherwise noted; S.O. denotes structural opening size; (e) denotes existing dimension to be confirmed on site; dimensions shown in grey are nominal - to be confirmed on site and must not be used for setting out.