
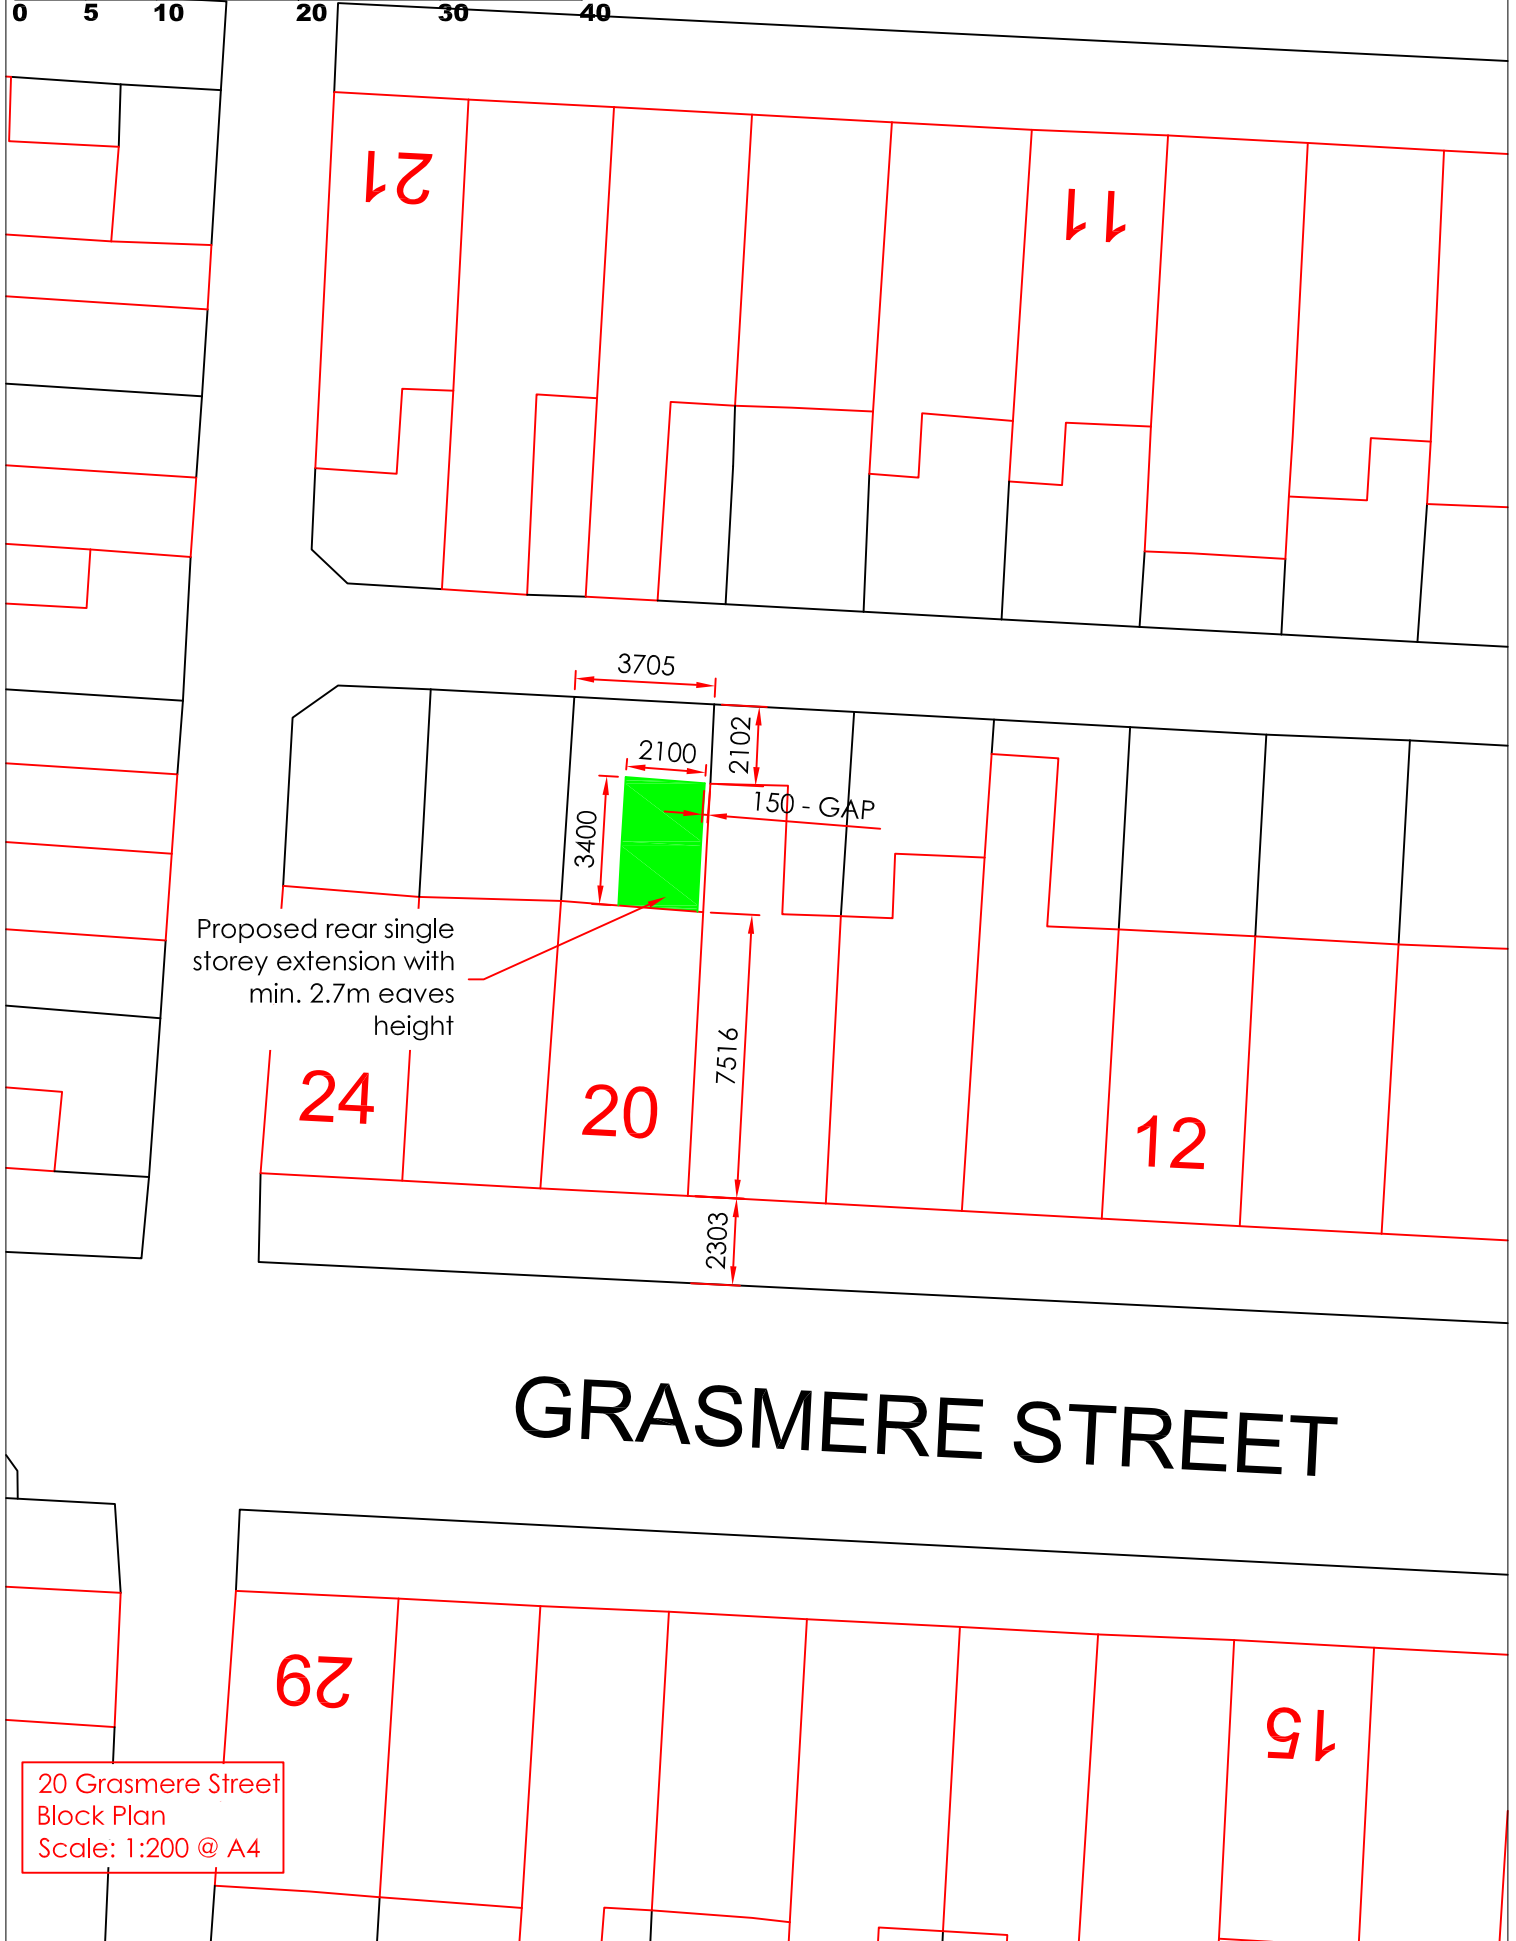


CRANTOCK STREET

SCALE BAR 1:200

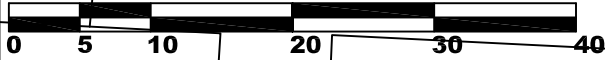

GRASMERE STREET

20 Grasmere Street
Block Plan
Scale: 1:200 @ A4