




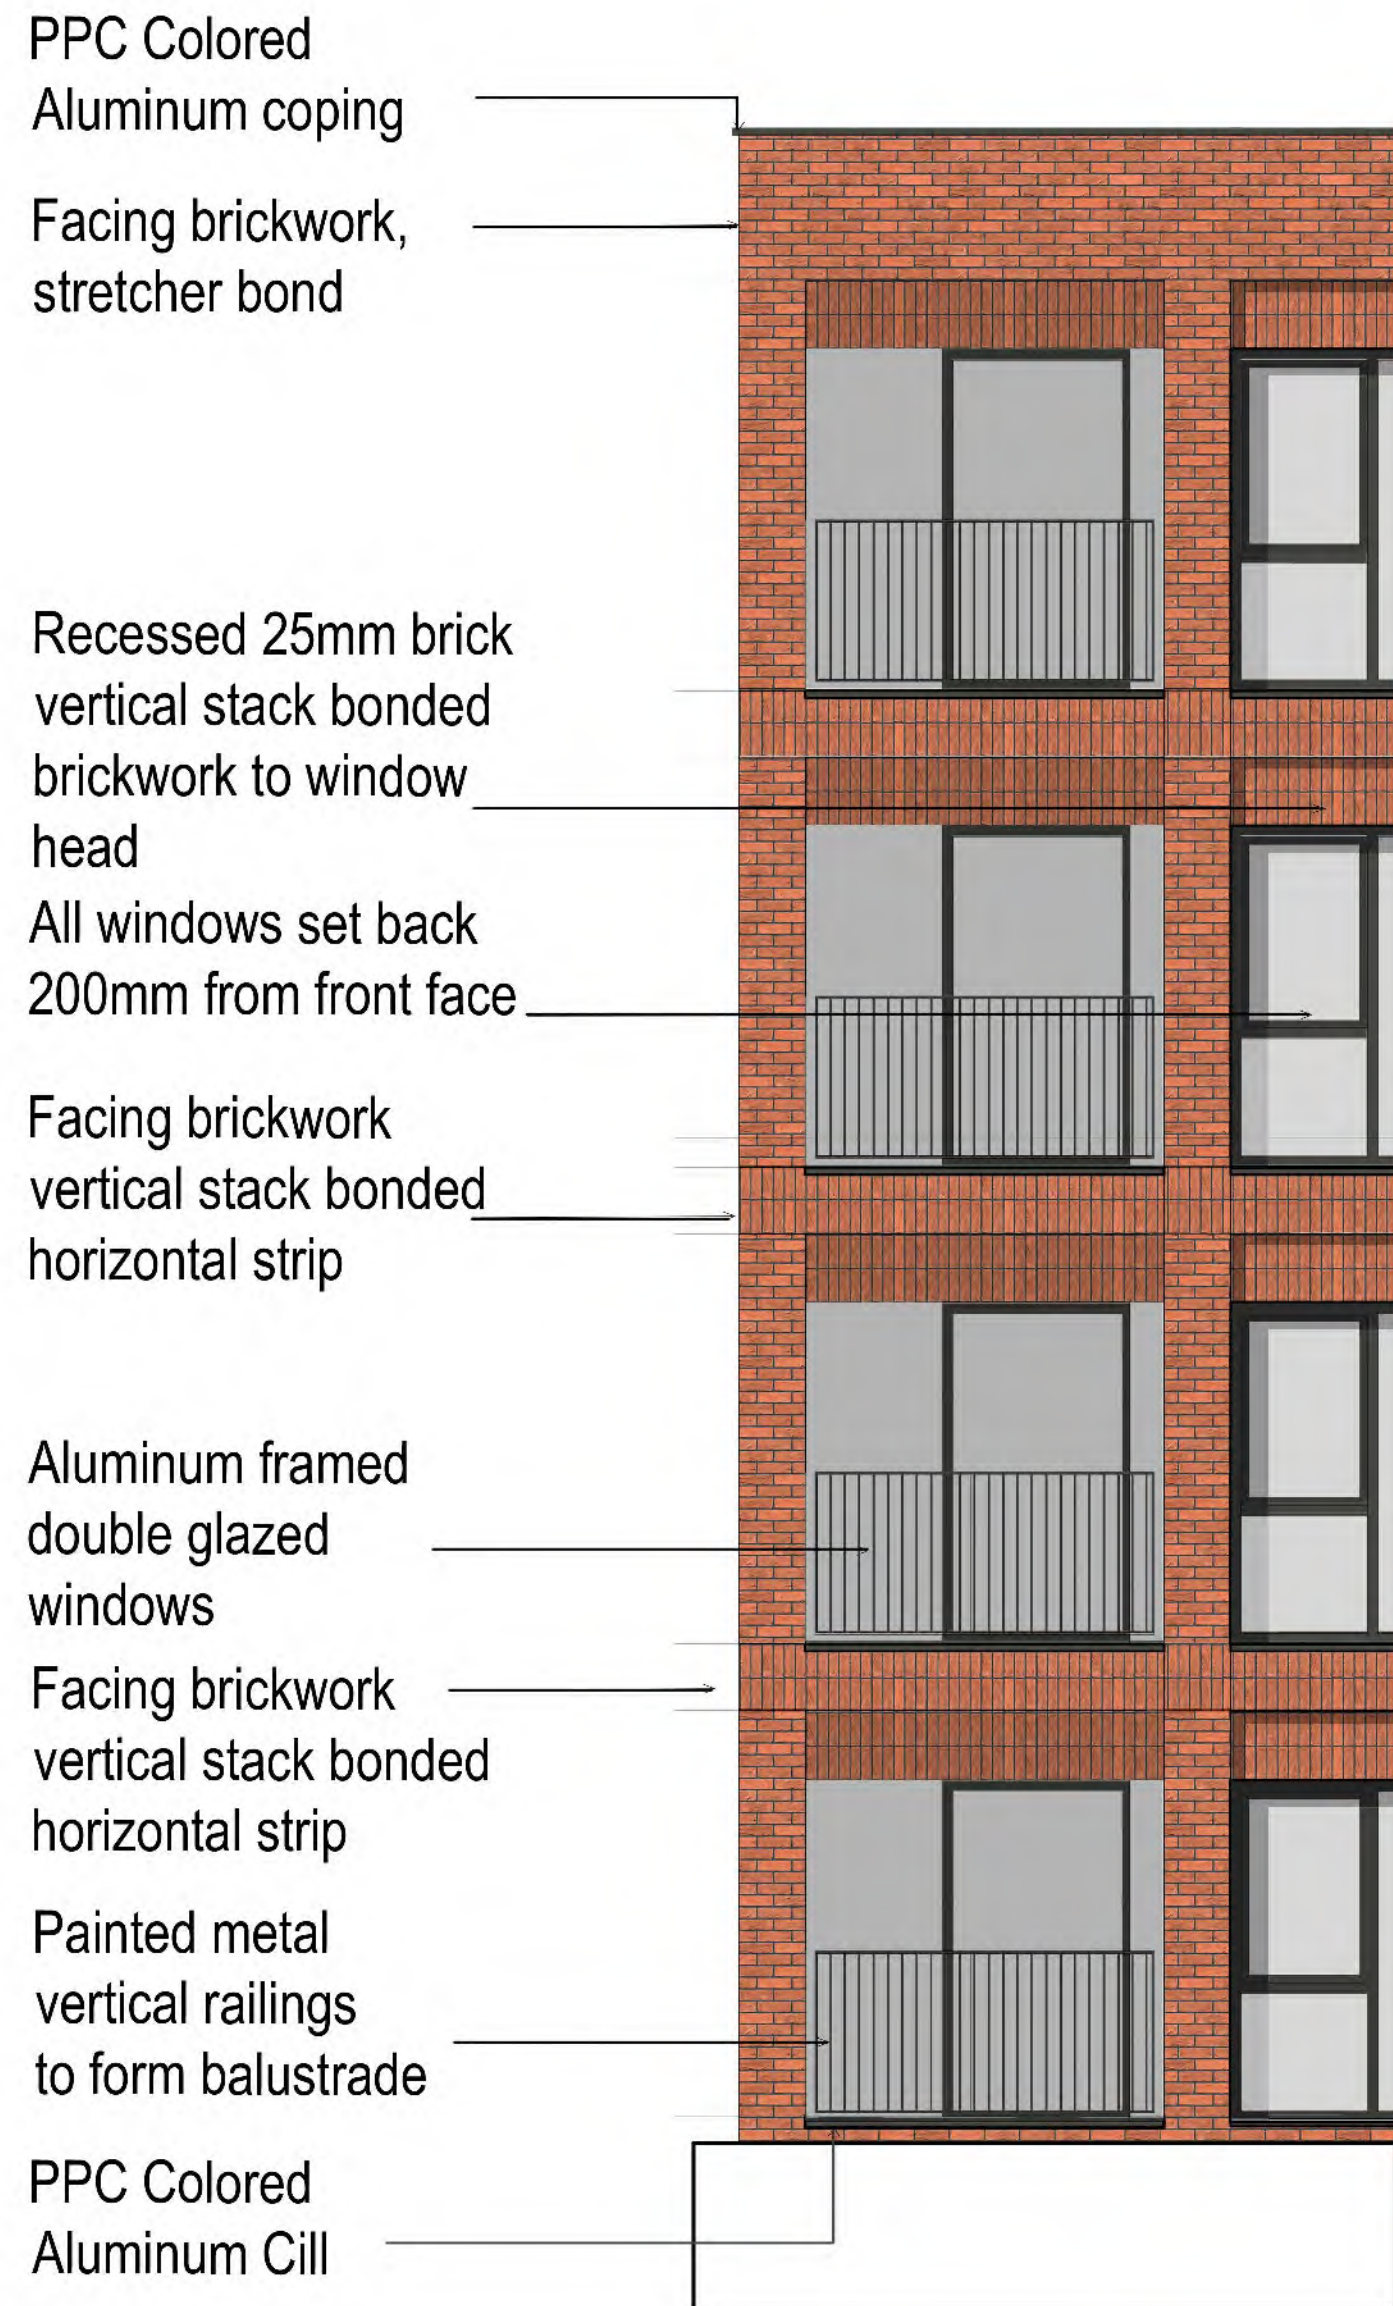

Recessed balcony
elevation Scale 1.50

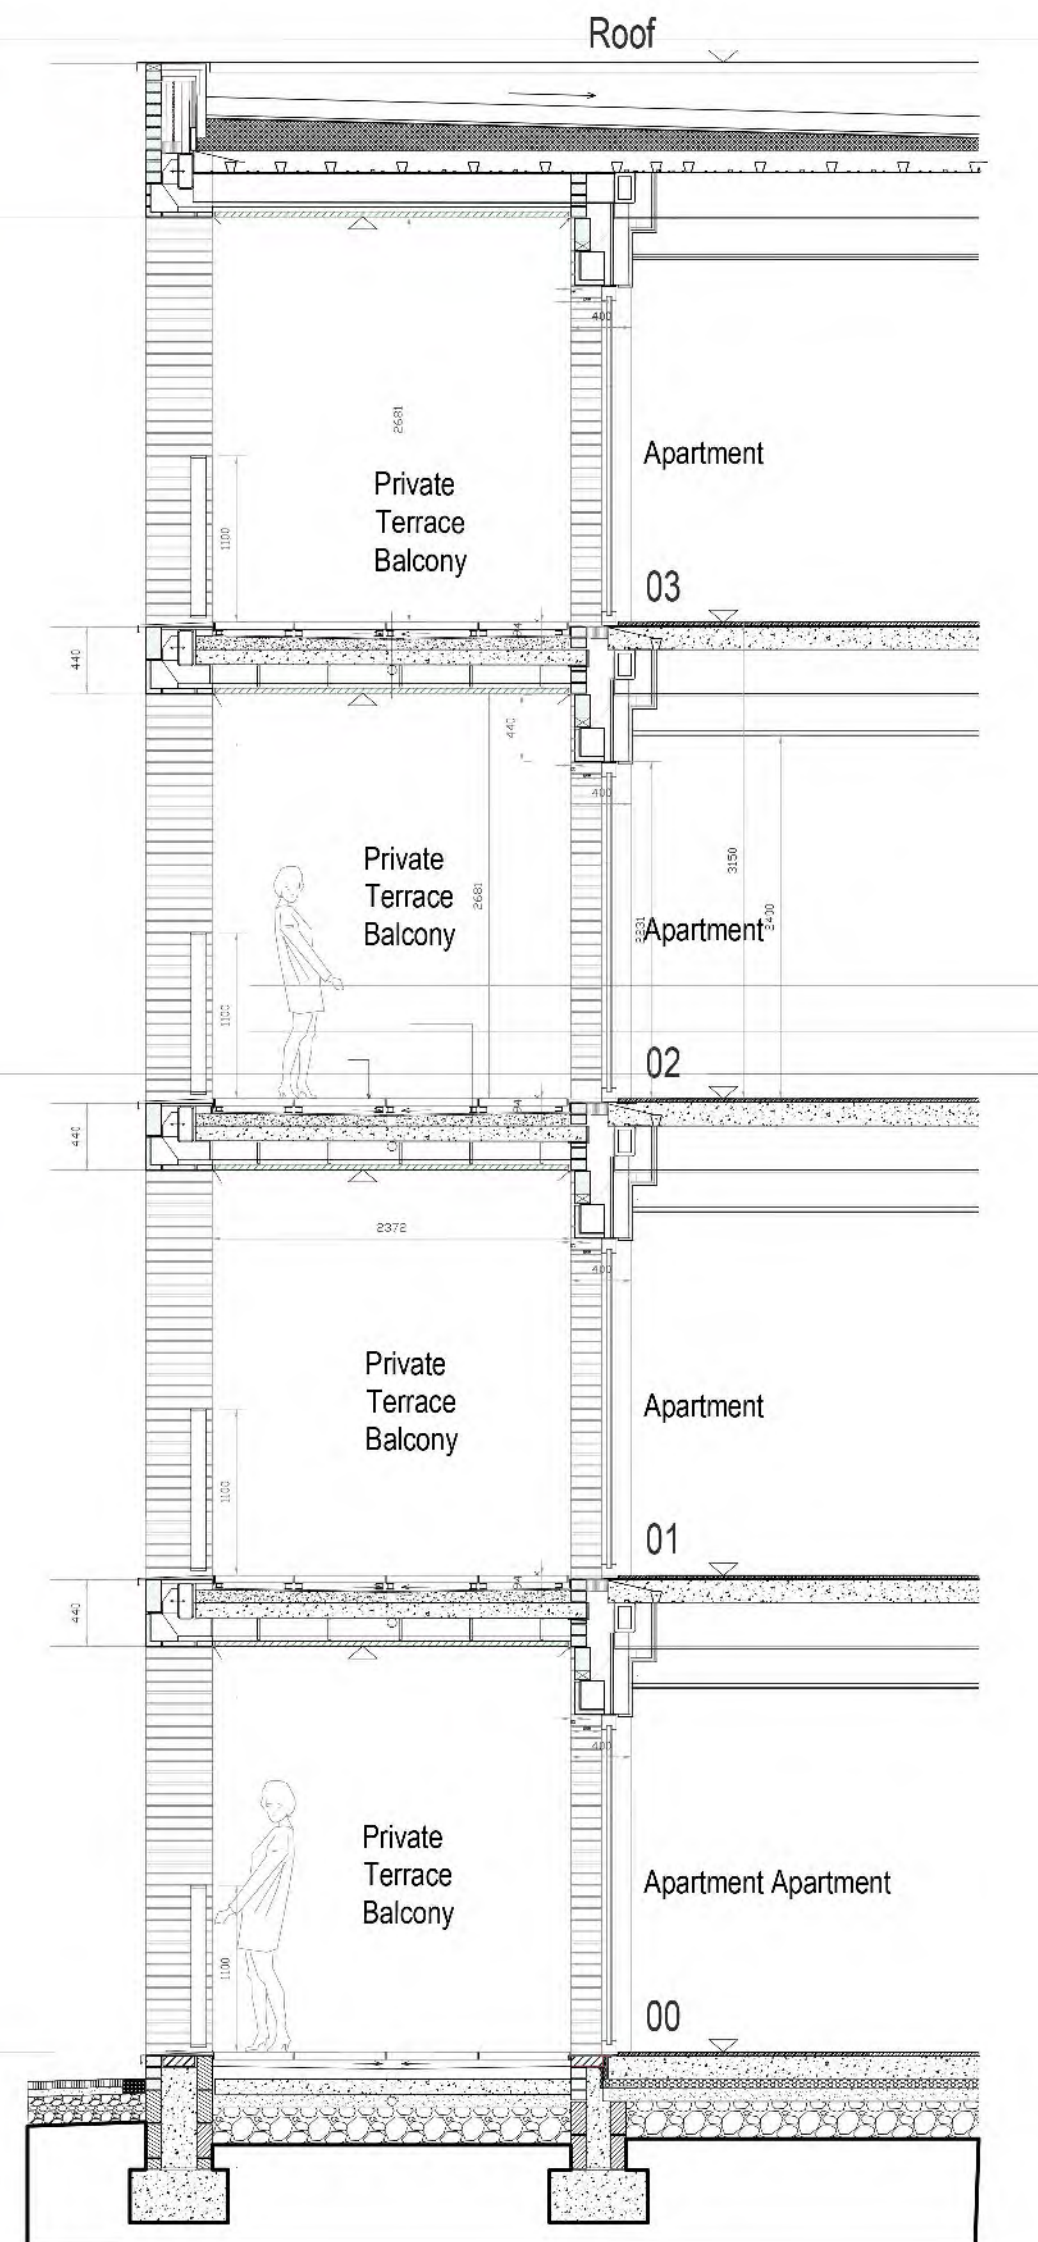


Recessed balcony
section Scale 1.50

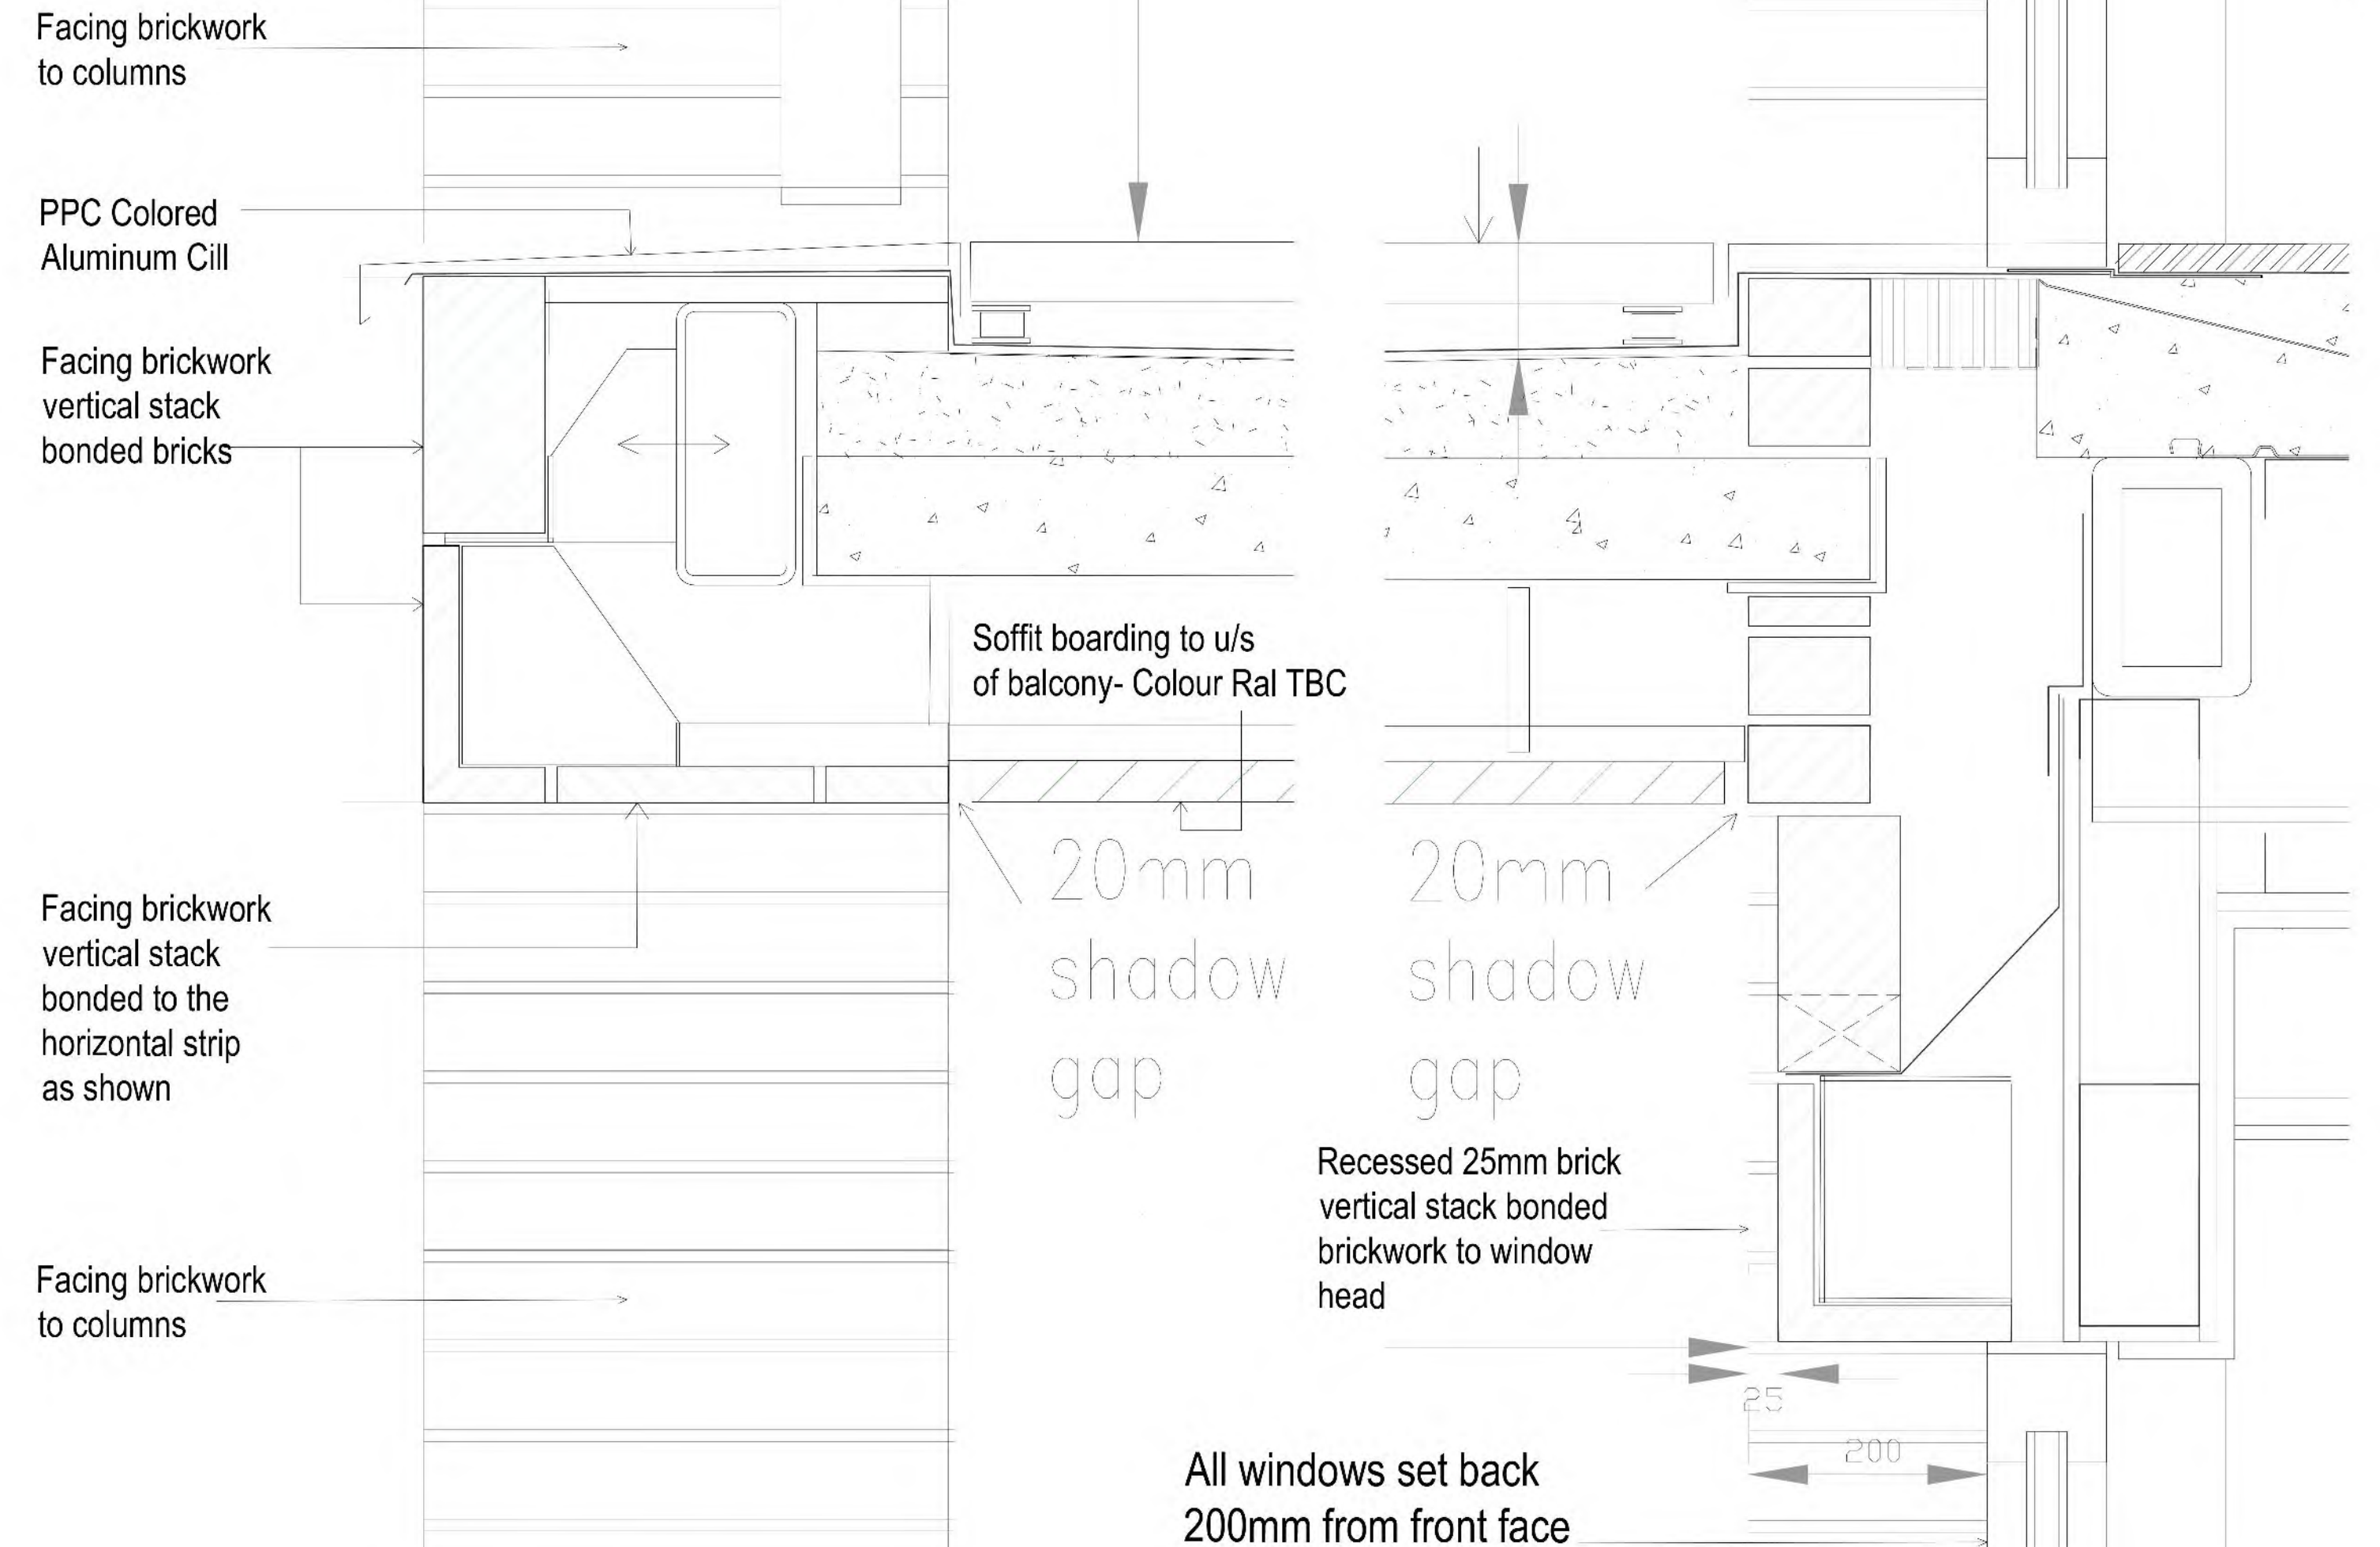


Recessed balcony details Scale 1.5

1:5 0mm 100mm 250mm

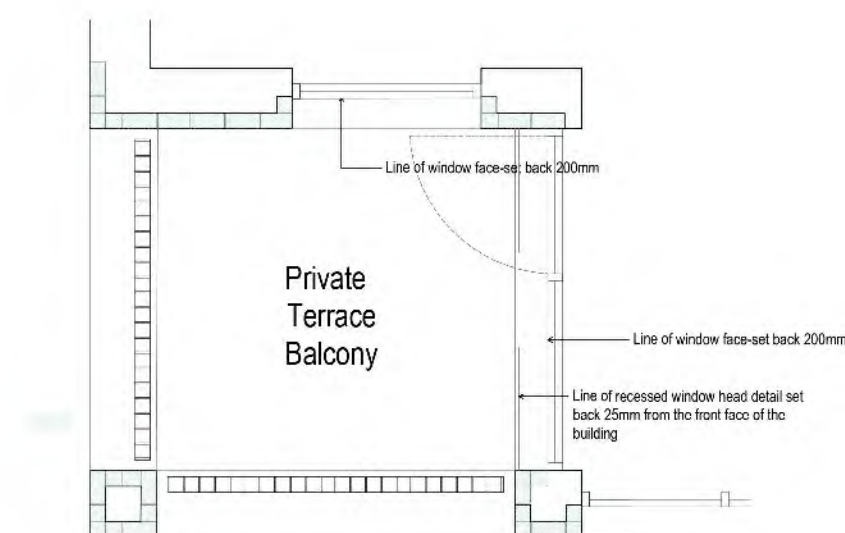

Recessed balcony
plan Scale 1.50

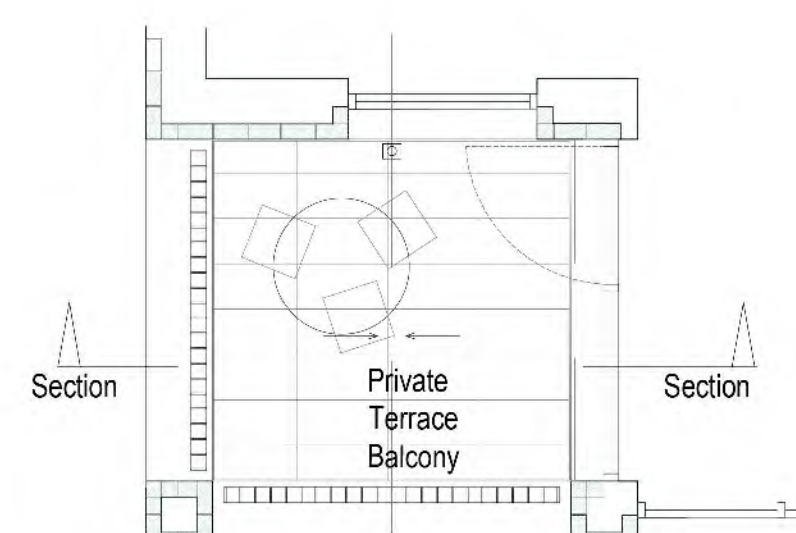

Recessed balcony
plan Scale 1.50

MC AU Modern City Architecture & Urbanism
M3 4LZ
0161 974 7203
info@mcau.co.uk
www.mcau.co.uk

Client

Rowlinsons

Project

Silk Street

Description

Apartment Blocks 1 2 & 3

Detailed recessed balcony elevation

Status

Planning

Scale

VAR @ A1

Job number

1184

Drawn

PJS/JT

Drawing number

04-Apart-blk- 02

Date

MAY 21

Revision

P02

Copyright MODERN CITY | Architecture + Urbanism