



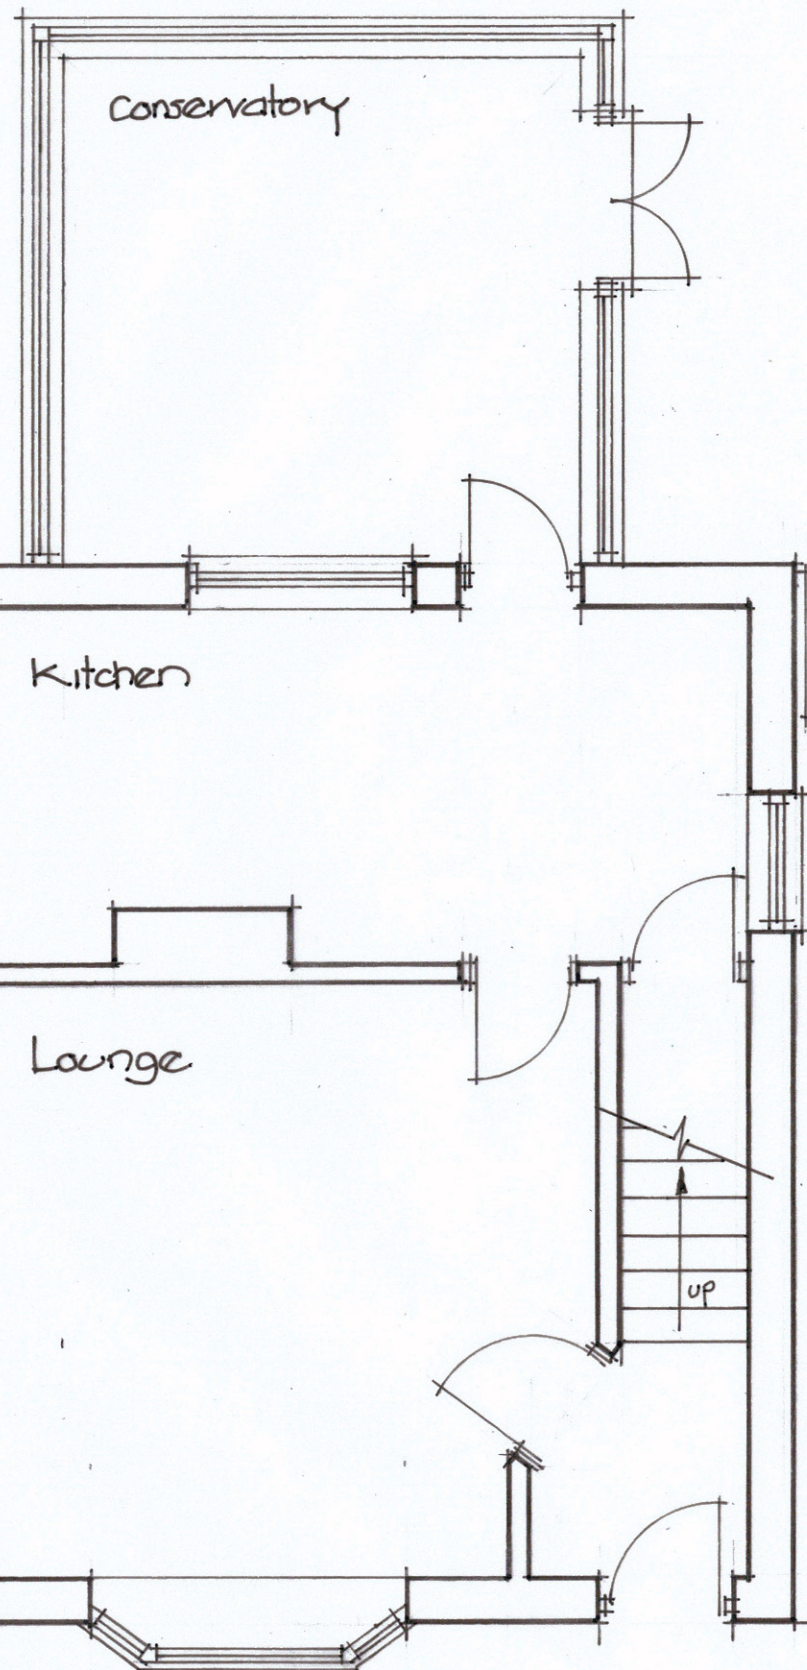

Ground floor-As Existing

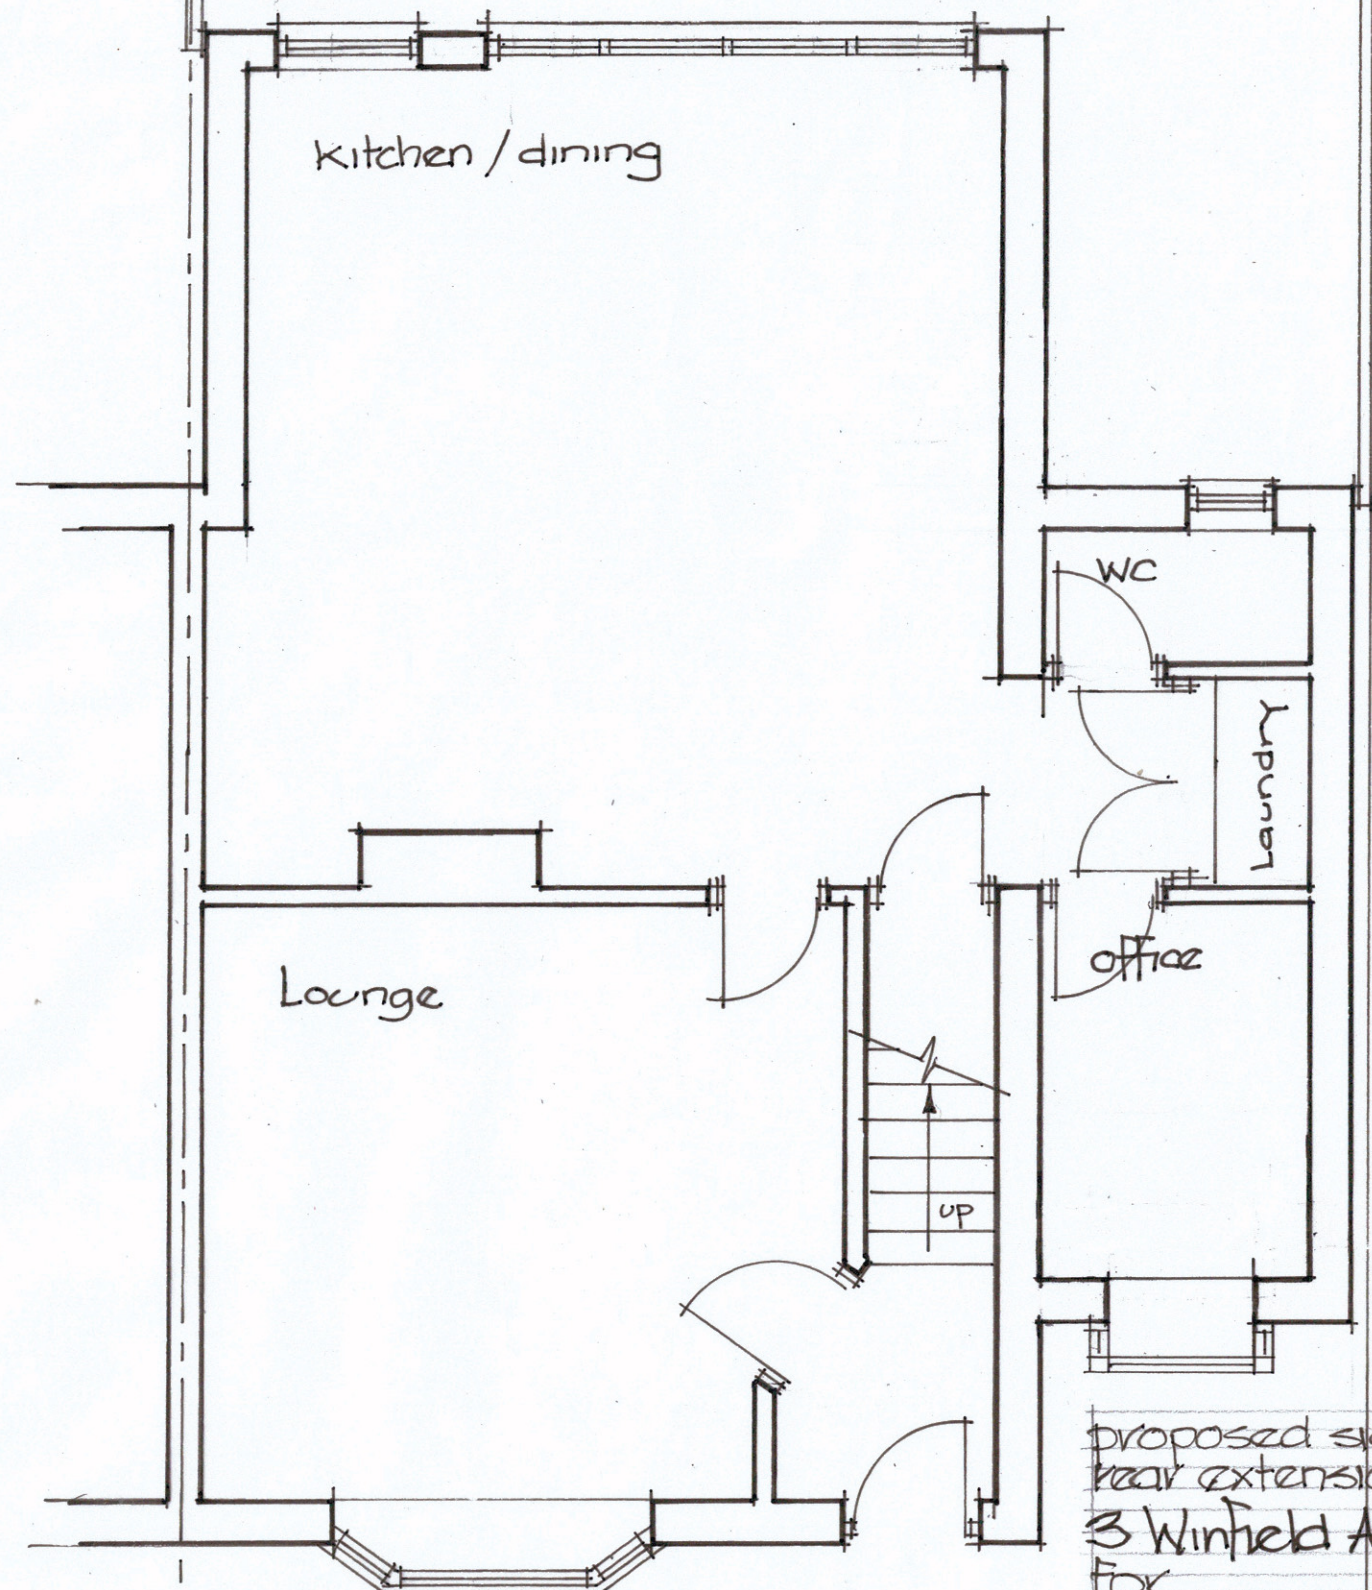

Ground floor-As proposed

proposed side &
rear extensions to
3 Winfield Avenue
for
Steven & Shaina Bradburn
Ground floor-Existing & Proposed
date: May 21
scale: 1:50 @ A3
dwg no: QM43/02