




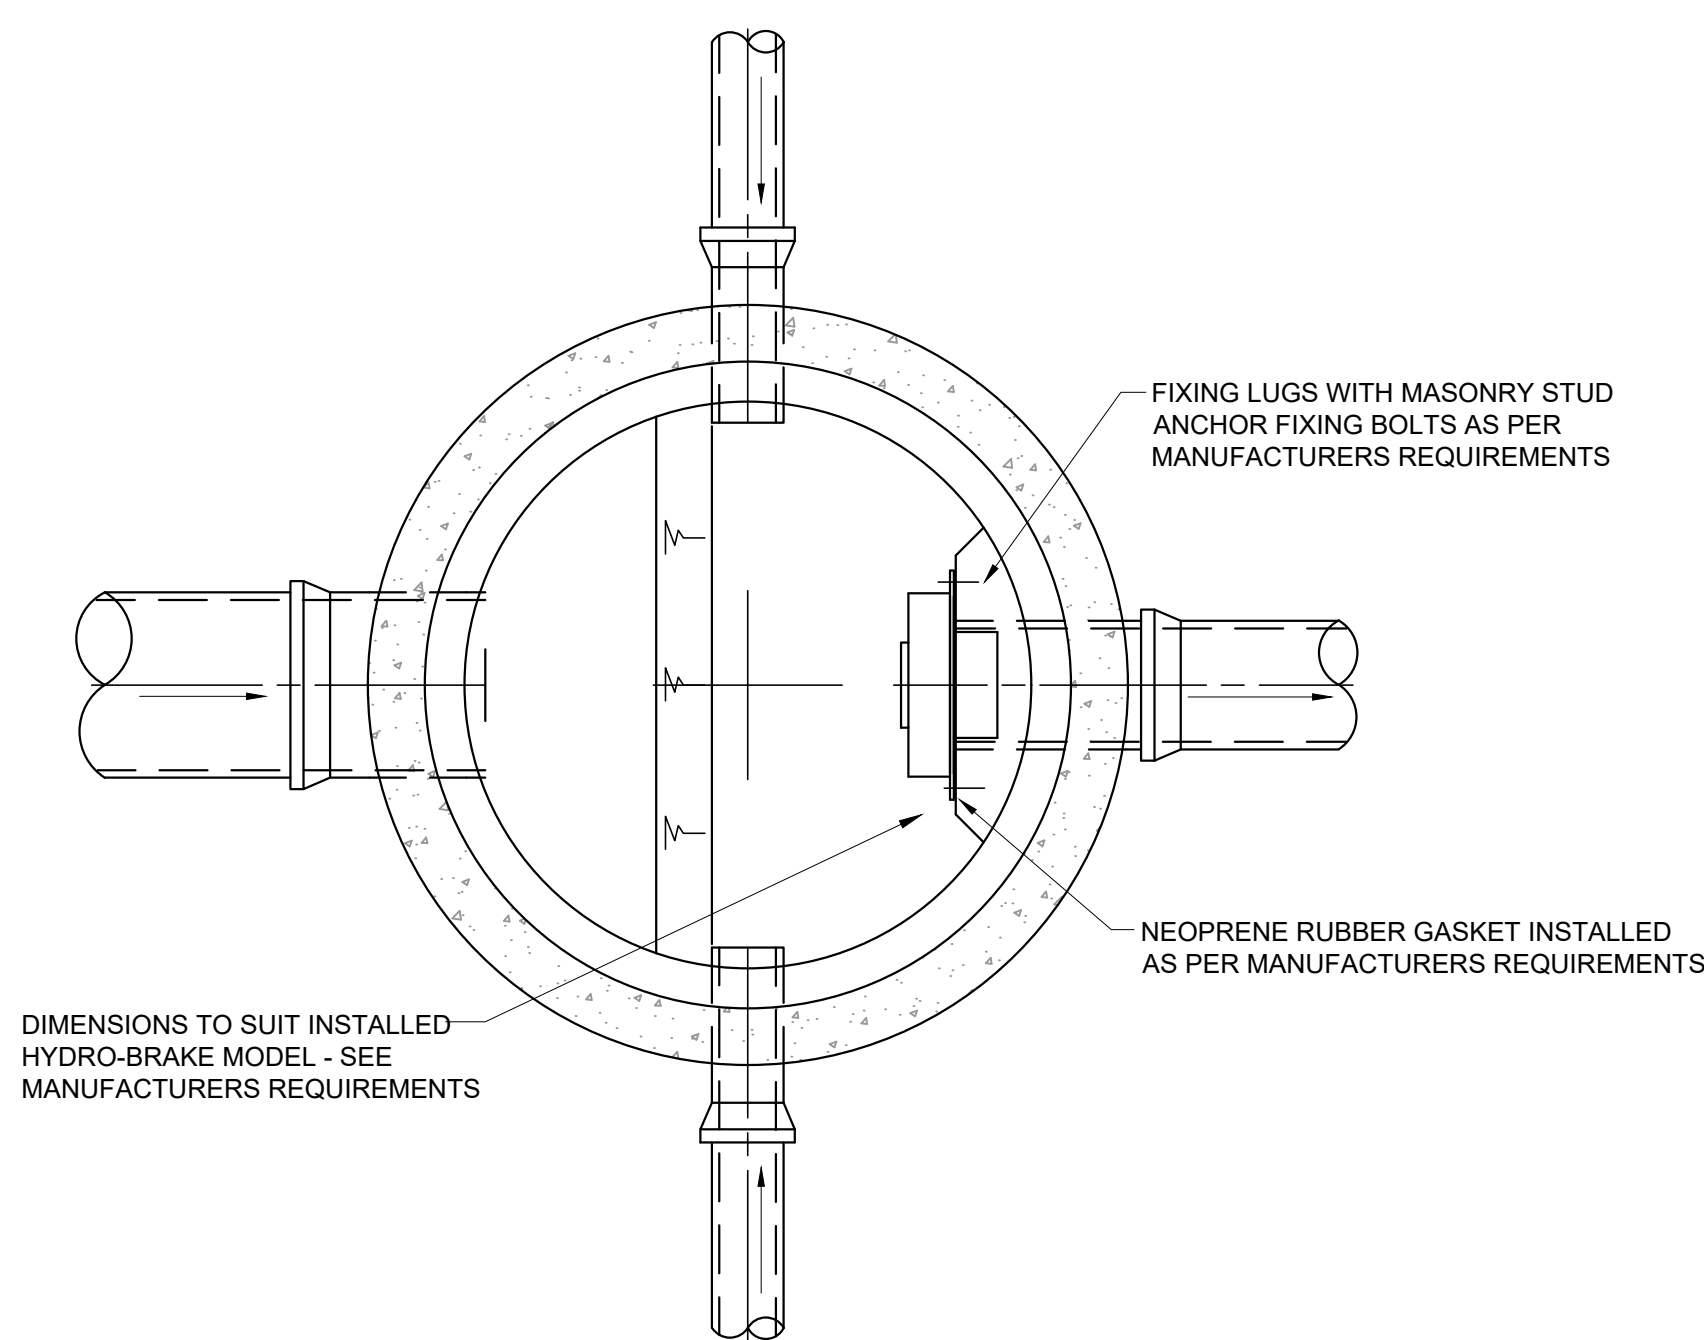


FLOW CONTROL DETAILS

MANHOLE REF	HYDROBRAKE IL (a)	OVERFLOW IL (b)	OVERFLOW PIPE Ø	ORIFICE Ø
SA8	70.84	71.33	225	170
SB24	71.26	72.46	225	150
N10	71.43	N/A	N/A	N/A
N8	72.64	N/A	N/A	85

FLOW CONTROL MANHOLE SB24

FLOW CONTROL MANHOLE N8

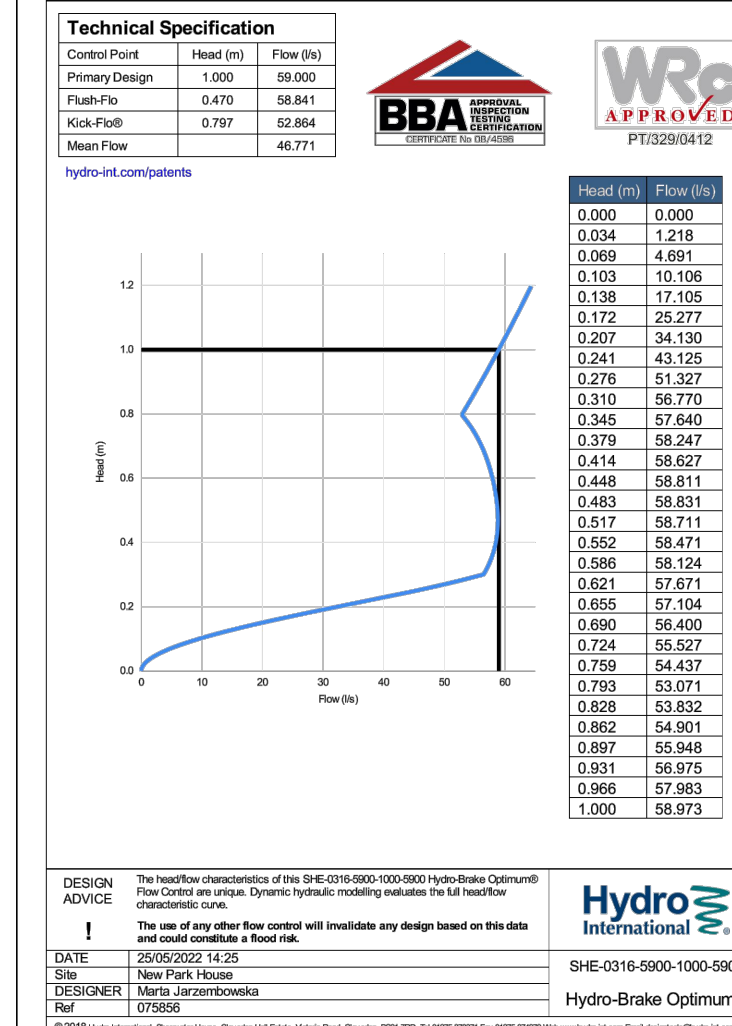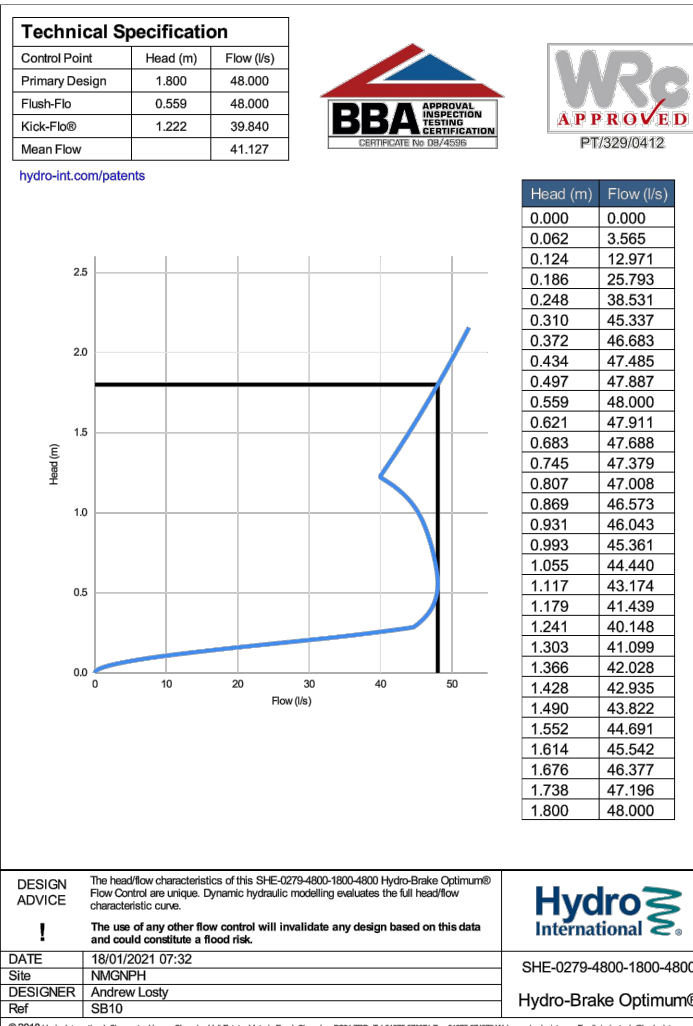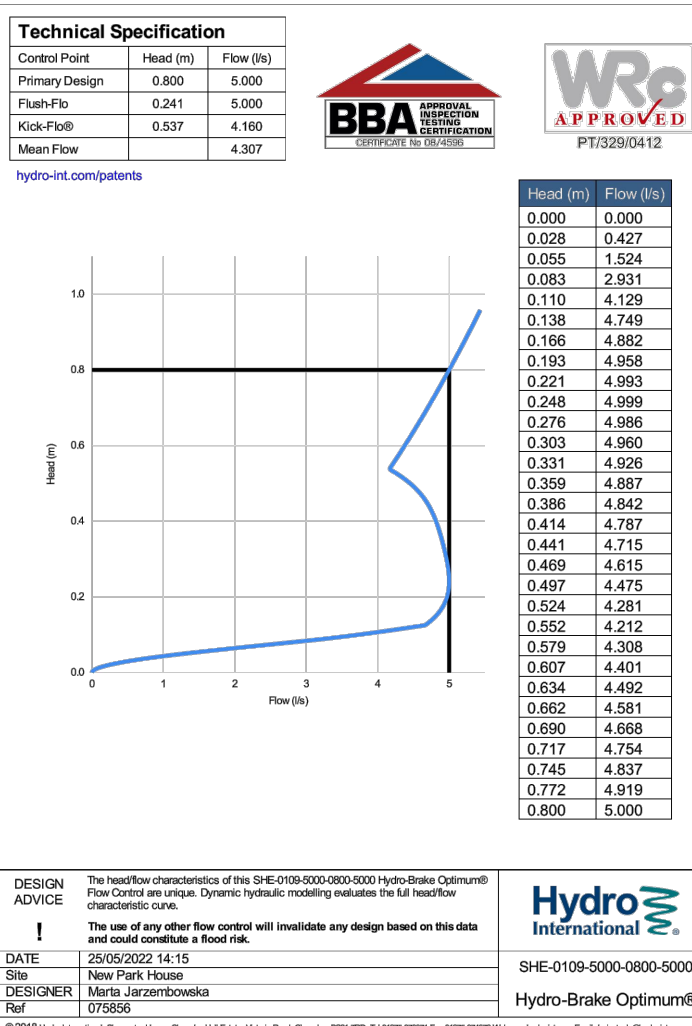

P03	ISSUED FOR DISCHARGE CONDITIONS	01/06/22	TK	MW
P02	ISSUED FOR STAGE 4	29.10.21	ATL	MW
P01	ISSUED FOR STAGE 3	18.01.21	MW	MW
Rev:	Description:	Date:	By:	Chk:

Merchant Exchange, 17-19 Whitworth Street West, Manchester, M1 5WG
0161 236 2394
manchester@curtins.com
www.curtins.com

Project:	
----------	--

NMGNBH	CLIP	WV	77	DB	C	9263	P01
--------	------	----	----	----	---	------	-----