

KEY

- 1
- Tinted curtain glazing with brown frame to match existing curtain walling
- 2
- Back painted curtain glazing with brown frame to match existing curtain walling
- 3
- Clear curtain glazing with brown frame to match existing curtain walling
- 4
- Louvered plant screen
- 5
- Metal awning with brown frame to match existing curtain walling
- 6
- Clear structural glazed balustrade
- 7
- Louvered door
- 8
- Glazed door within curtain glazing
- 9
- Revolving door
- 10
- Mosaic tiles (existing)
- 11
- Blue engineering brick (existing)
- 12
- Brown metal portal
- 13
- Glazed door with brown frame
- 14
- Replica mosaic tiles

© COPYRIGHT
The copyright in this drawing is vested in Sheppard Robson and no license or assignment of any kind has been, or is, granted to any third party whether by provision of copies or originals or otherwise unless agreed in writing.

DO NOT SCALE FROM THIS DRAWING
The contractor shall check and verify all dimensions on site and report any discrepancies in writing to Sheppard Robson before proceeding work.

FOR ELECTRONIC DATA ISSUE
Electronic Data / drawings are issued as "read only" and should not be interrogated for measurement. All dimensions and levels should read, only from those values stated in text on the drawing.

NOTE
Advertisement consent required for proposed signage.

NOTES


- Please note that there are areas with limited access. Some areas may differ from the survey information. Structural Slab not surveyed, dimensions to be checked on site prior to construction. Proposals subject to detailed site investigation and opening up works.

- All dimensions to be checked on site and any discrepancies to be highlighted prior to construction.

- Pall Mall Court is Grade II Listed. If in doubt about any element of the works, please consult the Architect before proceeding. Any proposed works that deviate from this drawing are to be reviewed by the Architect prior to carrying out these works.

- Special care to be taken when working adjacent to heritage features such as mosaic tiles or brick floors to stair cores, so as not to disturb or damage these features. Ensure adjacent elements are not damaged.

REV.	DATE	AMENDMENT
P01	29/04/22	Issue for Planning and Listed Building Consent

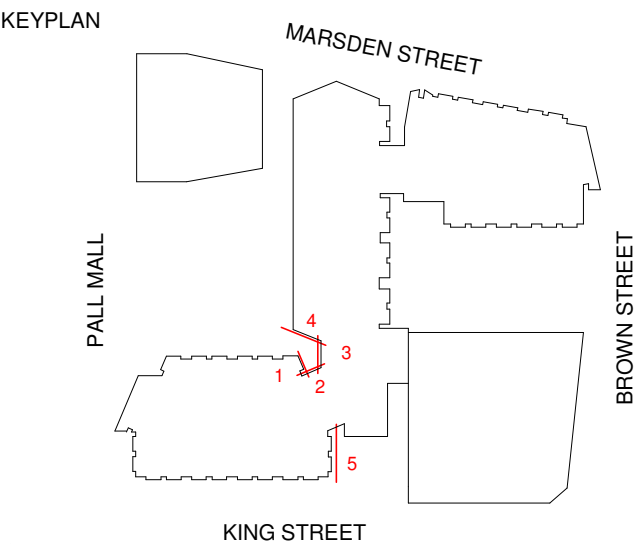

CLIENT

Bruntwood Works

bruntwood
Works

ID:SR
SHEPPARD ROBSON


27th Floor City Tower Piccadilly Plaza Manchester M1 4BT
T: +44 (0)161 233 8900 E: enquiries@sheppardrobson.com

PROJECT
Pall Mall Court


SCALE@A1 1 : 100	DATE 29/04/22	ORIGINATOR SD	CHECKED ASM	AUTHORISED TOB
---------------------	------------------	------------------	----------------	-------------------

General Arrangement
Elevation Returns 1 of 2


RIBA Stage 3		
STATUS	PURPOSE FOR ISSUE	SR NO.
S2	Planning	6911
DRAWING NO.		REV.
6911	-SRA-ZZ-XX-DR-A-20204	P01

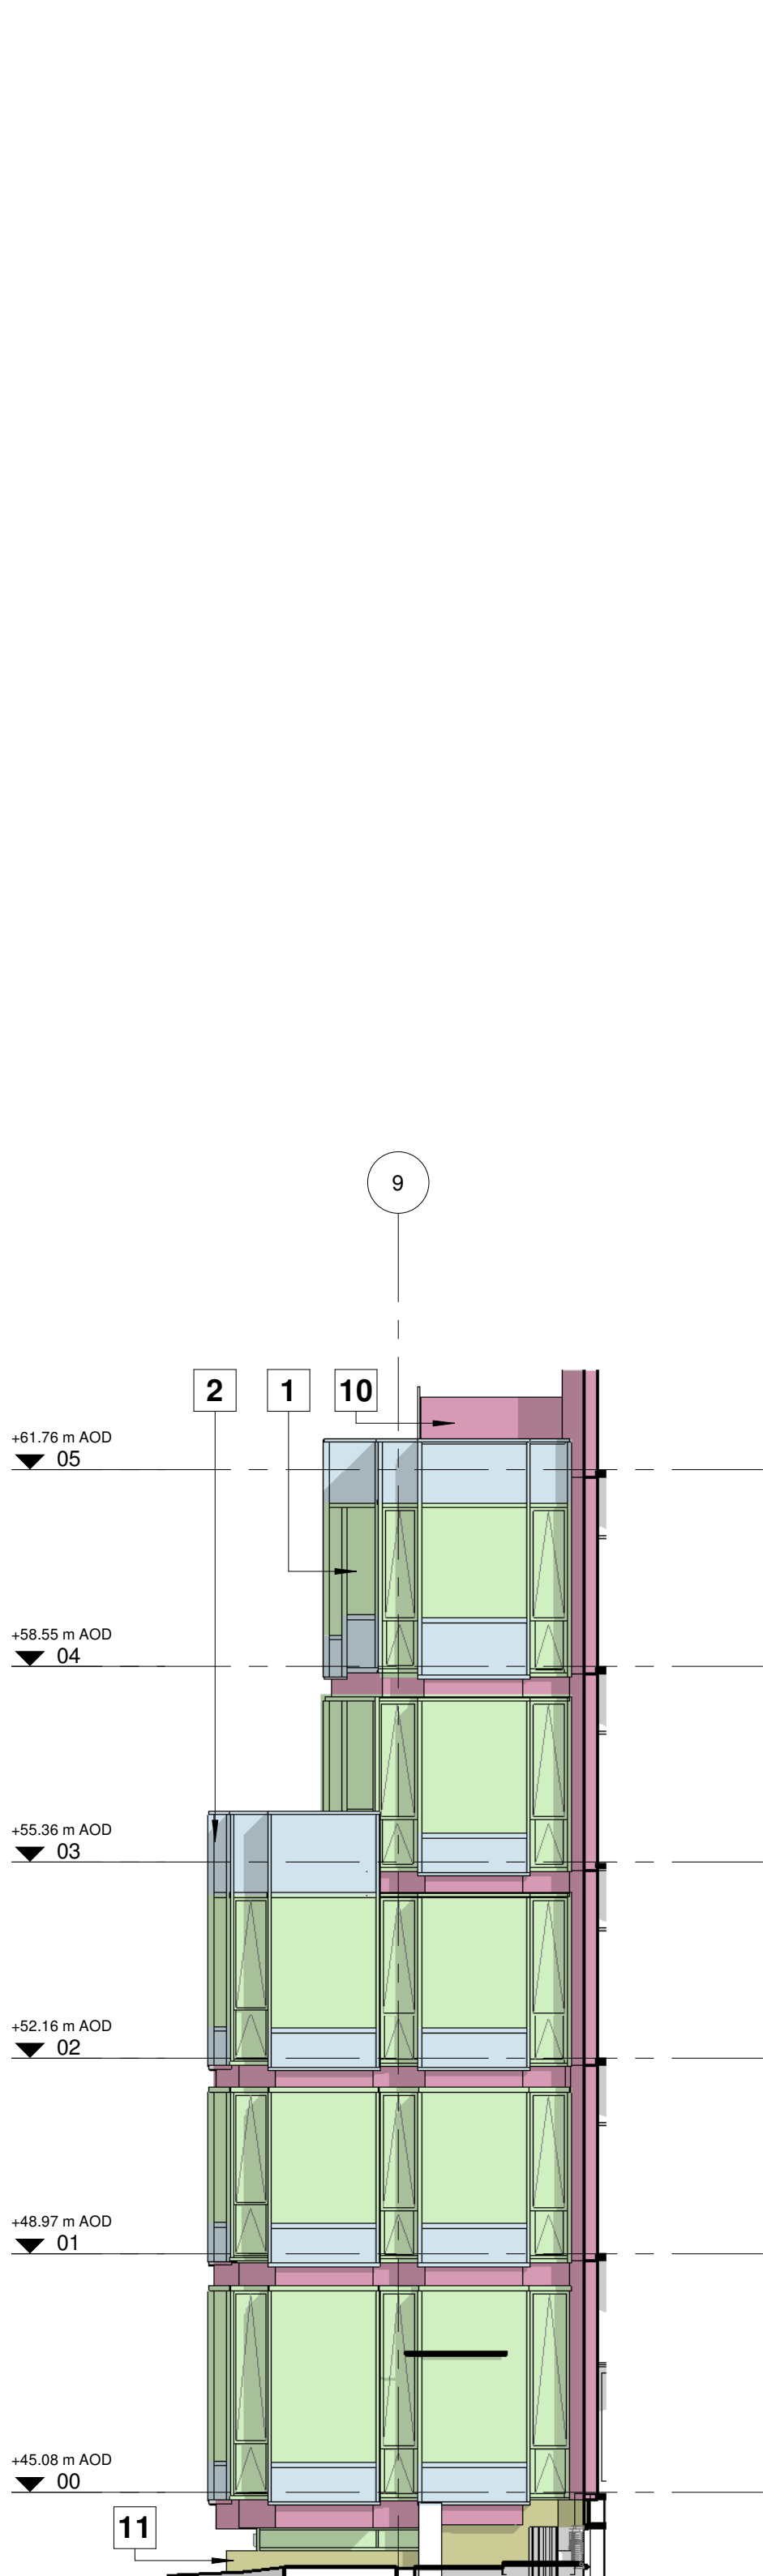


5
20204
Elevation 5
1 : 100

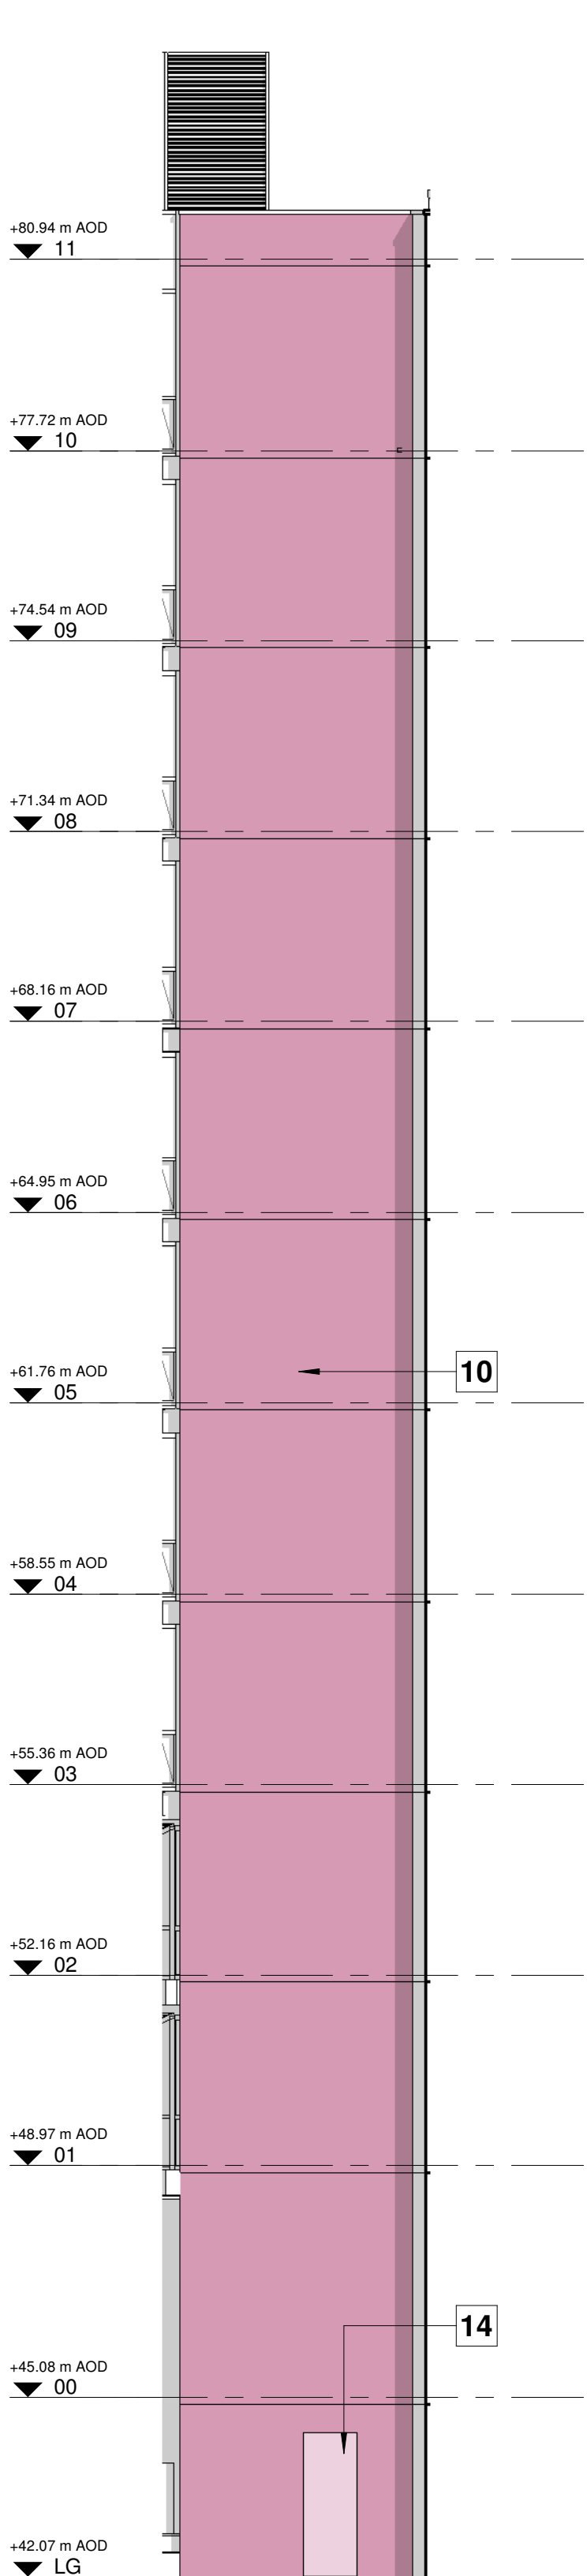


4
20204
Elevation 4
1 : 100

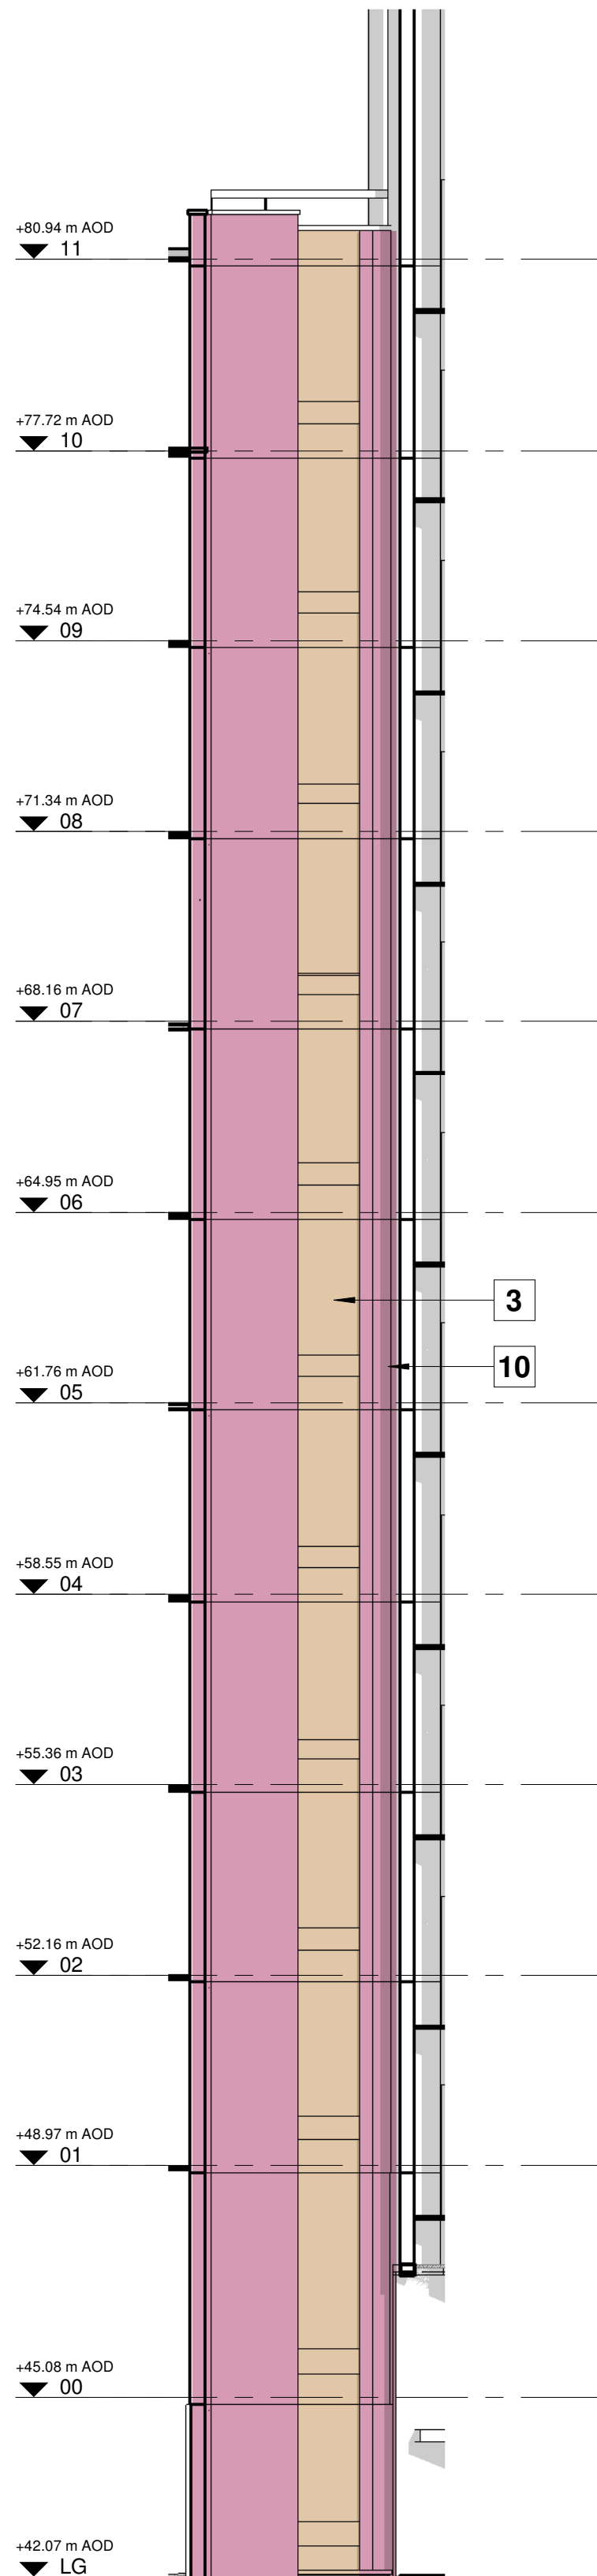

3
20204
Elevation 3
1 : 100

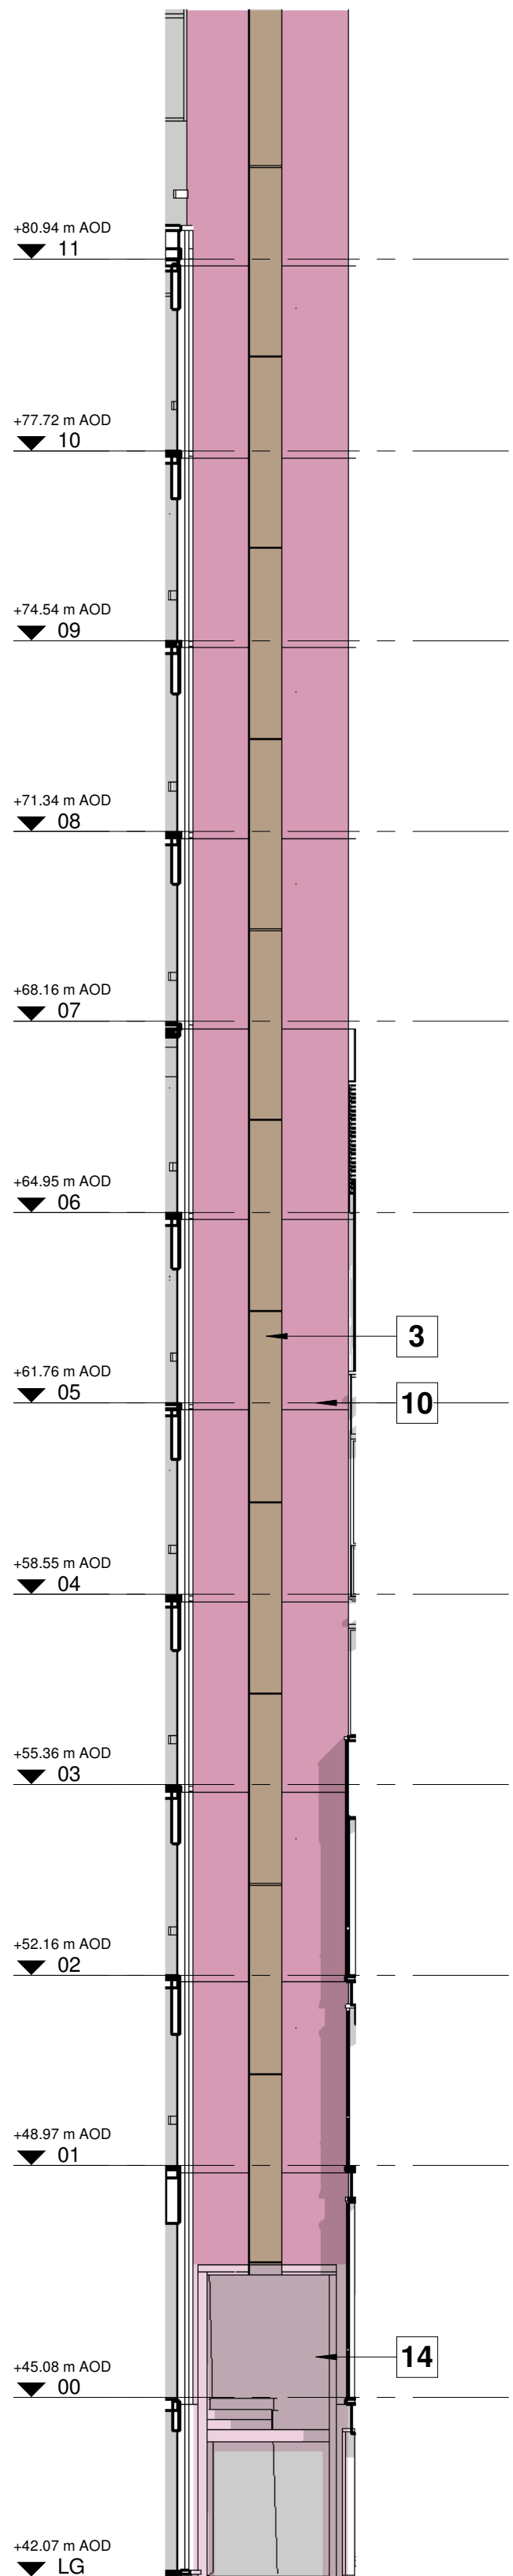

2
20204
Elevation 2
1 : 100

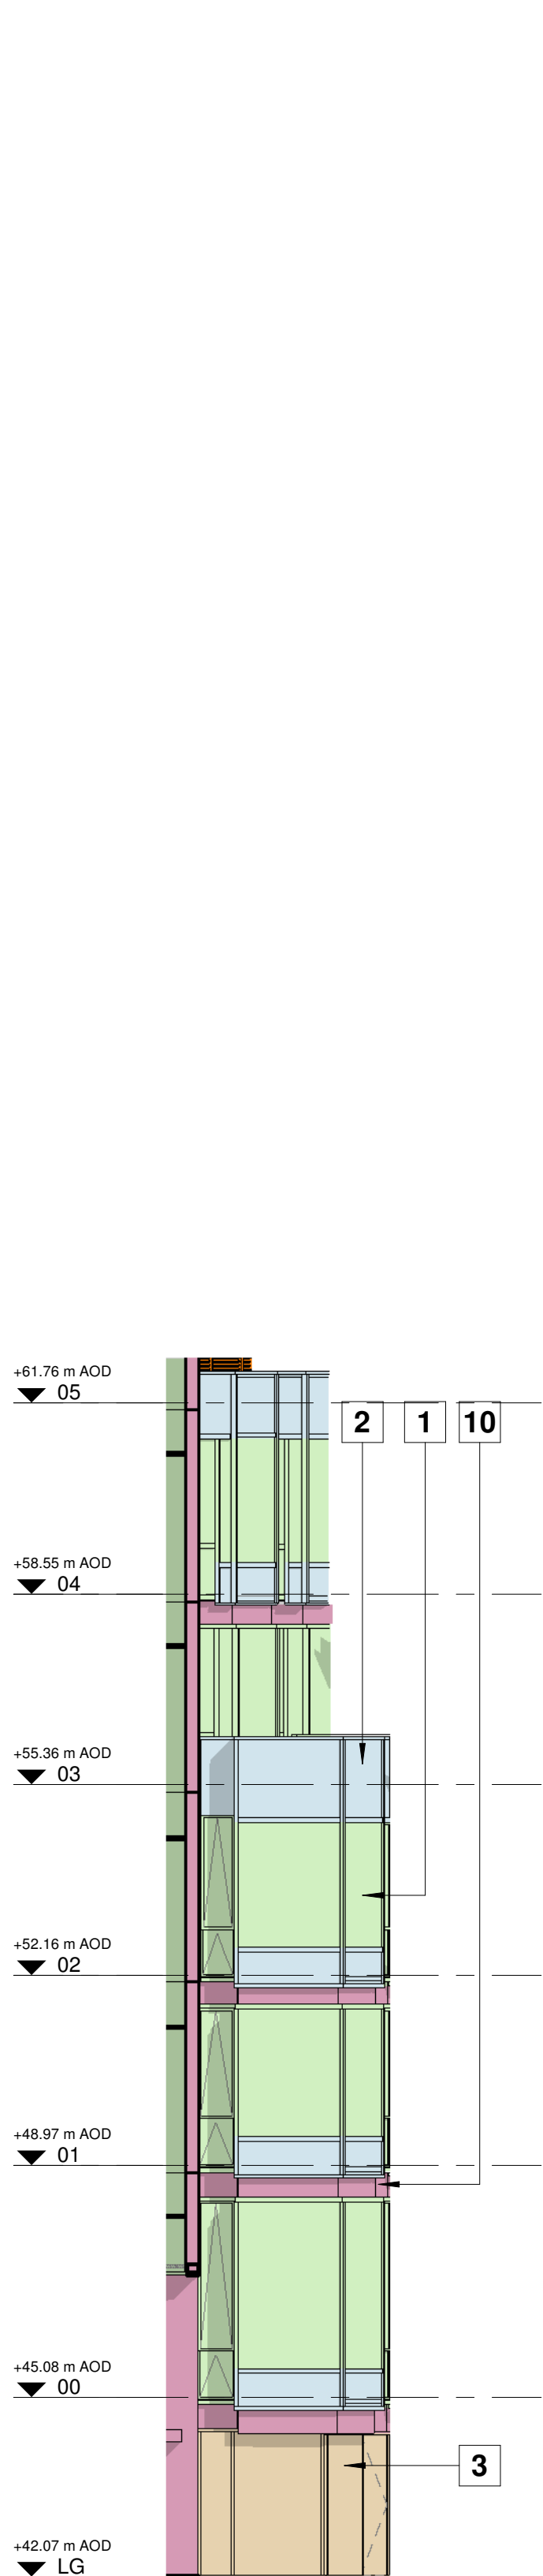

1
20204
Elevation 1
1 : 100

