


This drawing is subject to copyright and is not to be reproduced in part or whole without approval.
Do not scale this drawing - check all dimensions on site .

Health & Safety Notes


1. Contractor must ensure that all work on site is carried out in a safe & satisfactory manner, in accordance with Health & Safety At Work Act 1974, COSHH Regulations 2002 & requirements of C.D.M

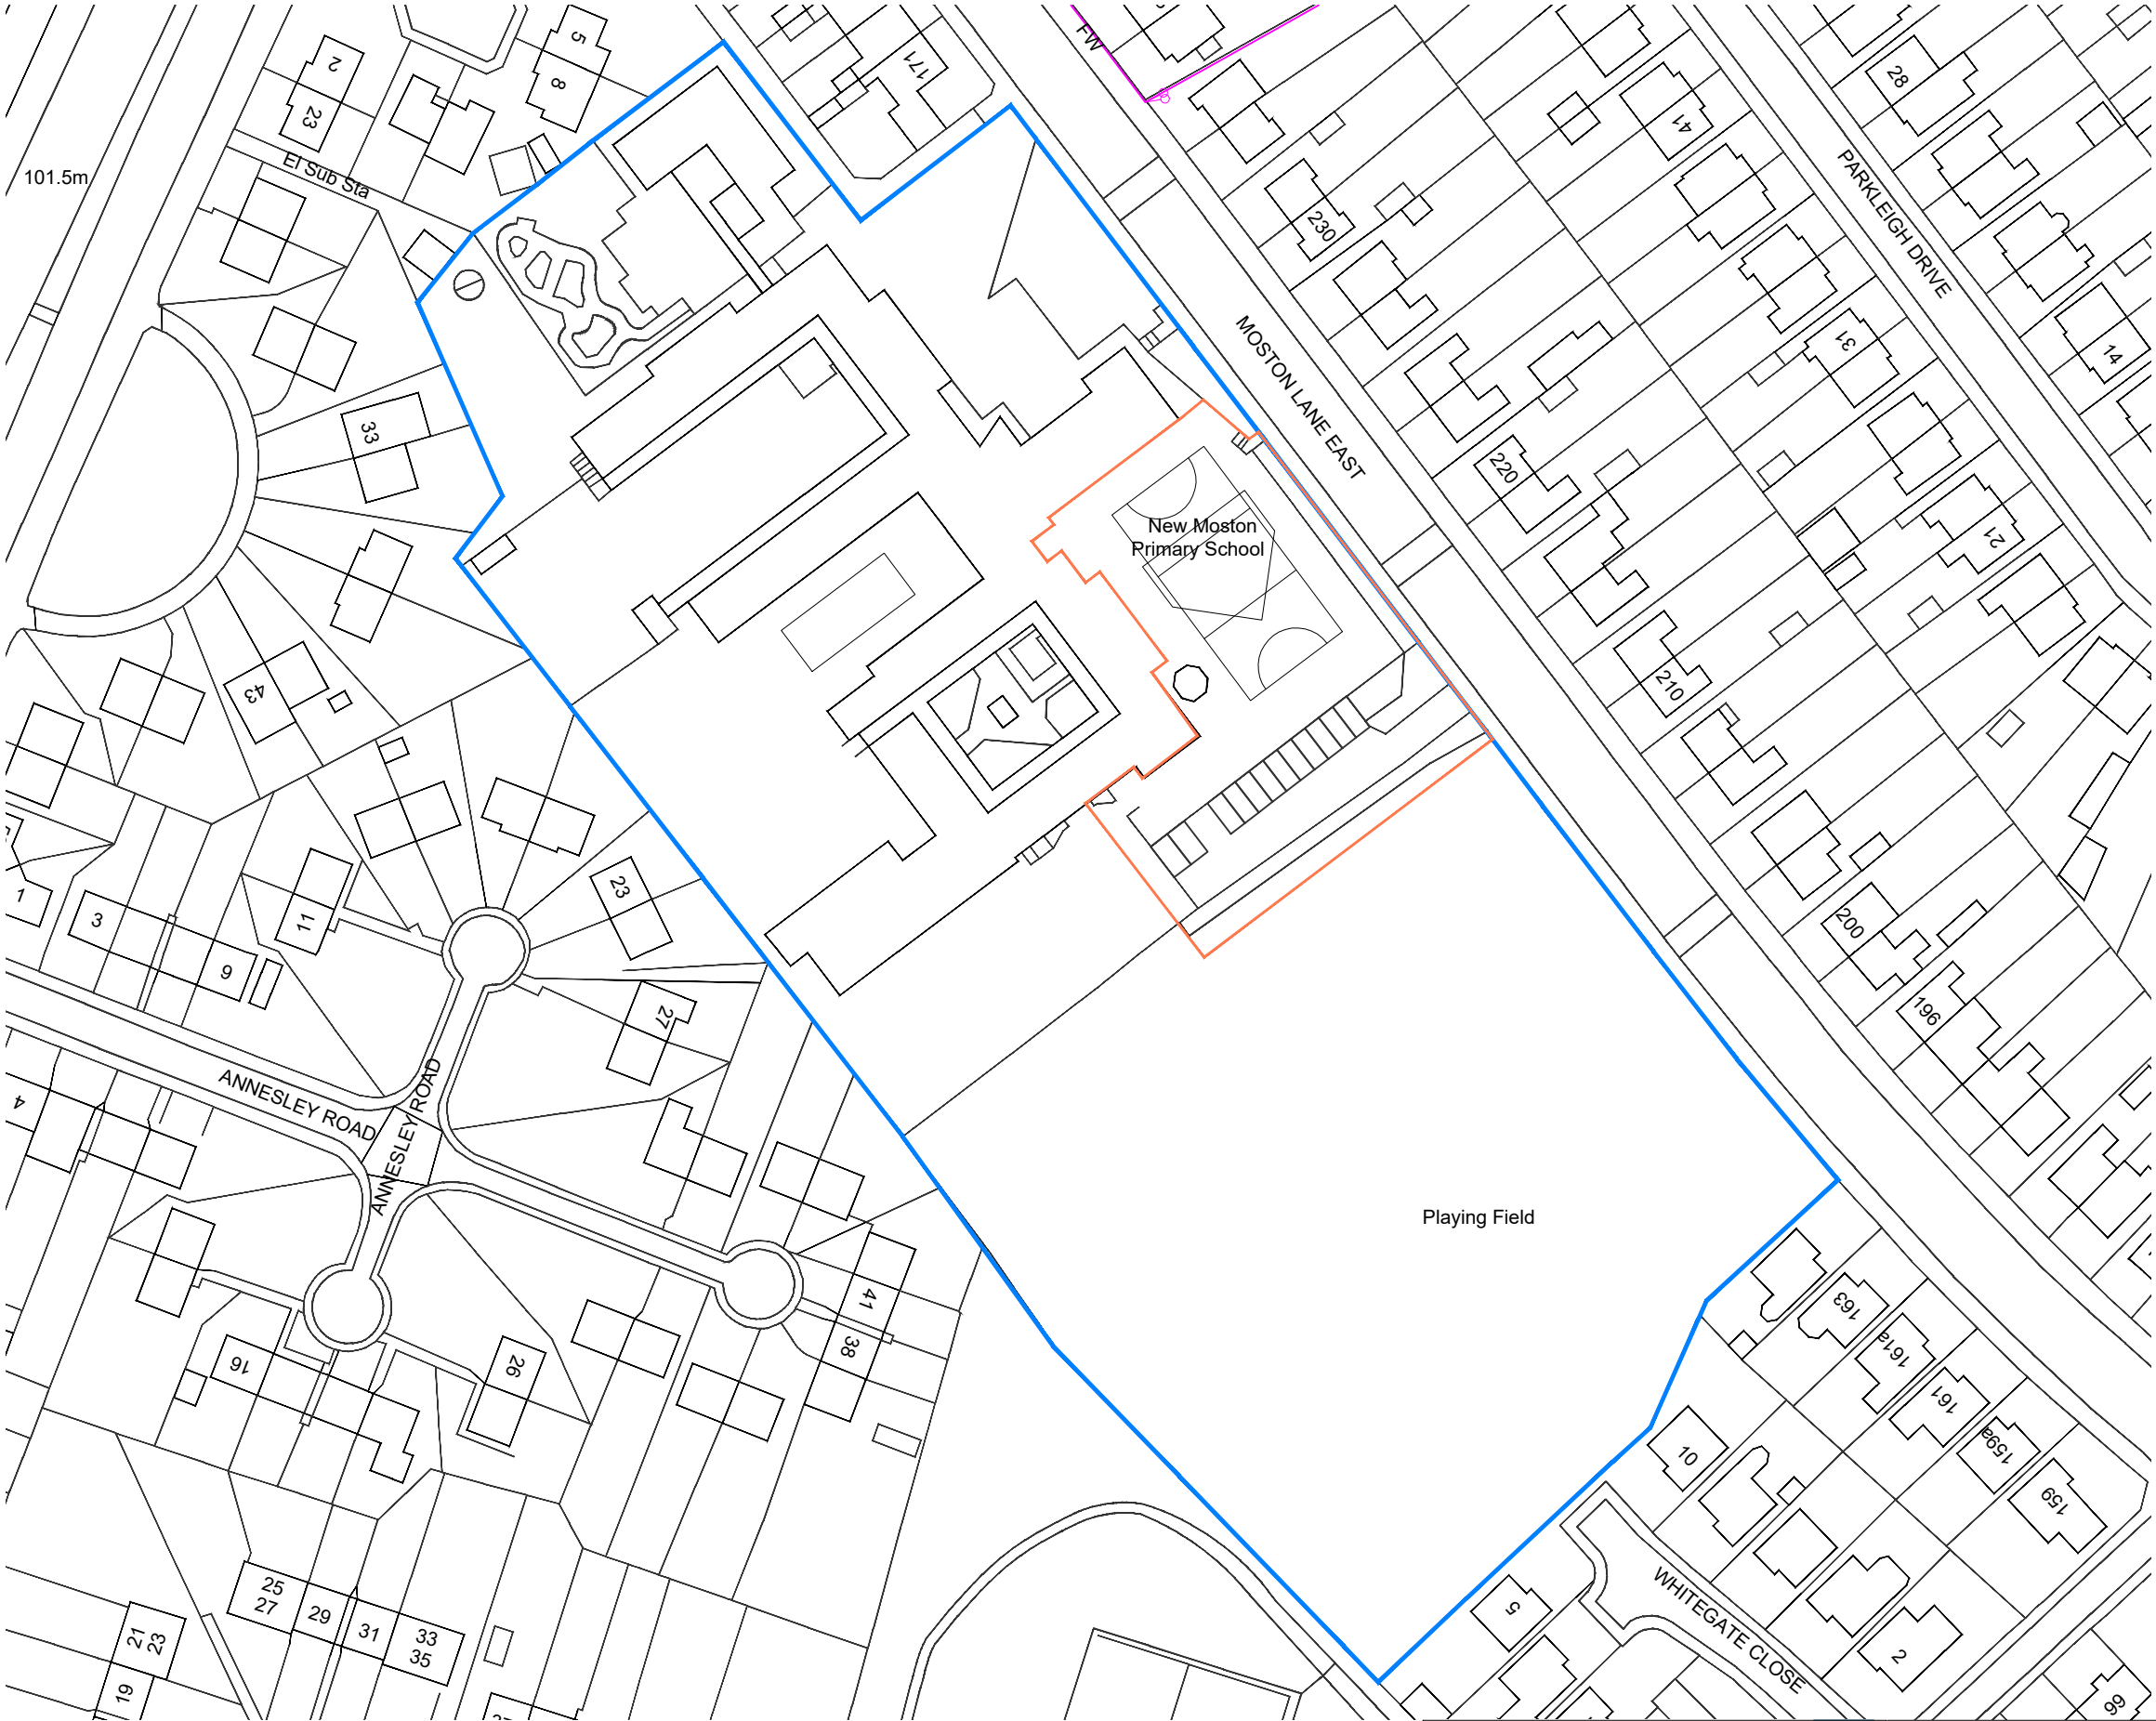

KEY

- APPLICATION BOUNDARY
- OWNERSHIP BOUNDARY

SCALE

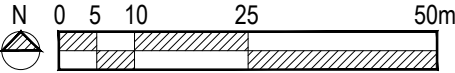

P1	PLANNING Issue	21.04.2022
Rev.	Description	Date

Cassidy+Ashton
www.cassidyashton.co.uk

C+A

Architecture + Building Surveying + Town Planning

7 East Cliff, Preston, Lancashire, PR1 3JE 01772 258 356
10 Hunters Walk, Canal Street, Chester, CH1 4EB 01244 402 900

Client	Manchester City Council		
Project	New Moston Primary School New Kitchen & Internal Refurbishment		

Drawing Title Location Plan			
Drawn by	SB	Checked by	LMB Date 21.04.2022
Status	S4		Scale @ A3 1:1000
Job no. 11343	Dwg.no. CAA-B01-XX-DR-A-1001	Rev. P1	