



PROPOSED BOUNDARY TREATMENT
STREET ELEVATION 1:50 @A3

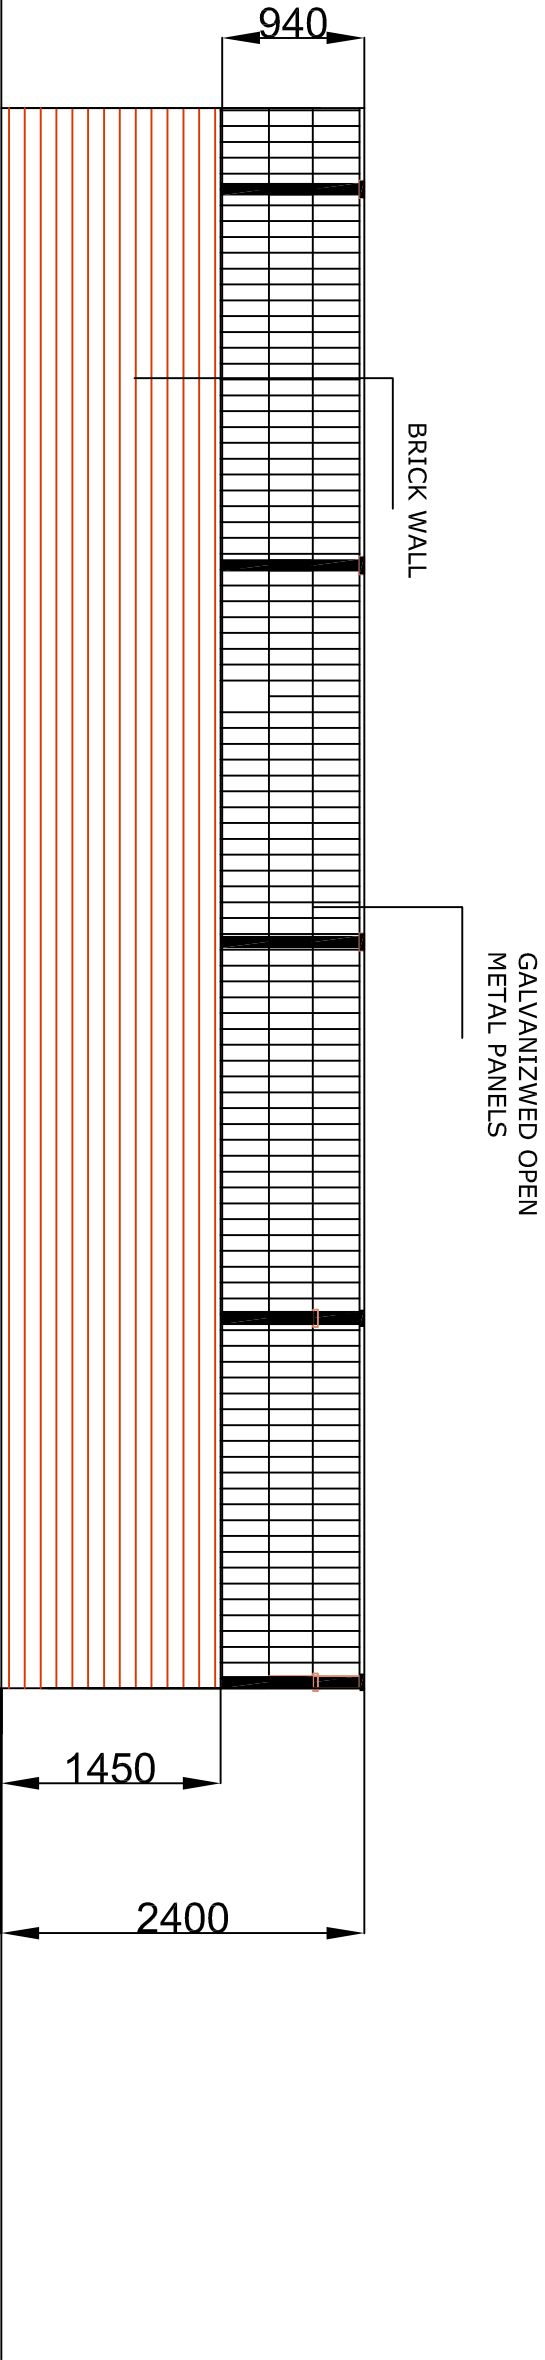

PROPOSED BOUNDARY TREATMENT
REAR 1:50 @A3

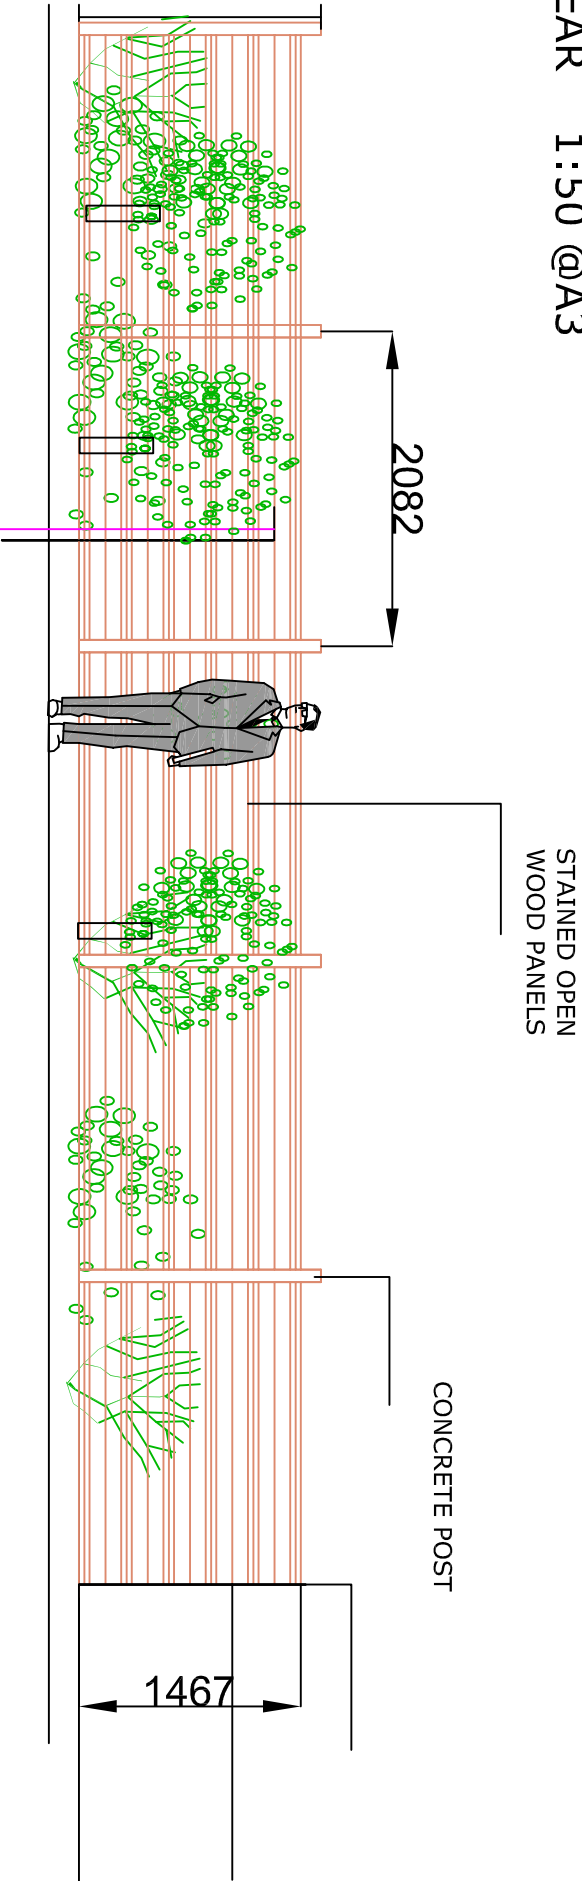


PROPOSED FRONT BOUNDARY TREATMENT
TANDLEWOOD MEWS

1:50 @A3

PROPOSED

Dimensions to suit overall existing dimensions.
Applicant to confirm boundary.
Drawings to be read in conjunction.
This drawing is for the purpose of obtaining Local Authority approvals only and may not contain a full specification of the works.

Applicant should be aware that The Party Wall Act may apply where building work is on or near the boundary.

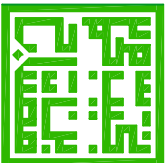

NGEDAL
BA Hons Dip ARCH RIBA
ARCHITECT

Rev D - 28/08/16
Rev C - 19/07/16
Rev B - 25/06/16
Rev A - 29/05/16

CLIENT
26 Culbreth Lane
Manchester
M40 1LU

Architects
N Gedal
4 Rutlers Lane
Hazel Grove
Stockport
SK7 5AY
Tel: 0161 419 - 9757
nalgedalarchitects@hotmail.com

DRAWING TITLE
Proposed
Boundary Treatments

DRAWING NO	SP 10	REV
SCALE	DATE	
I:50@A3	05.04.2016	